




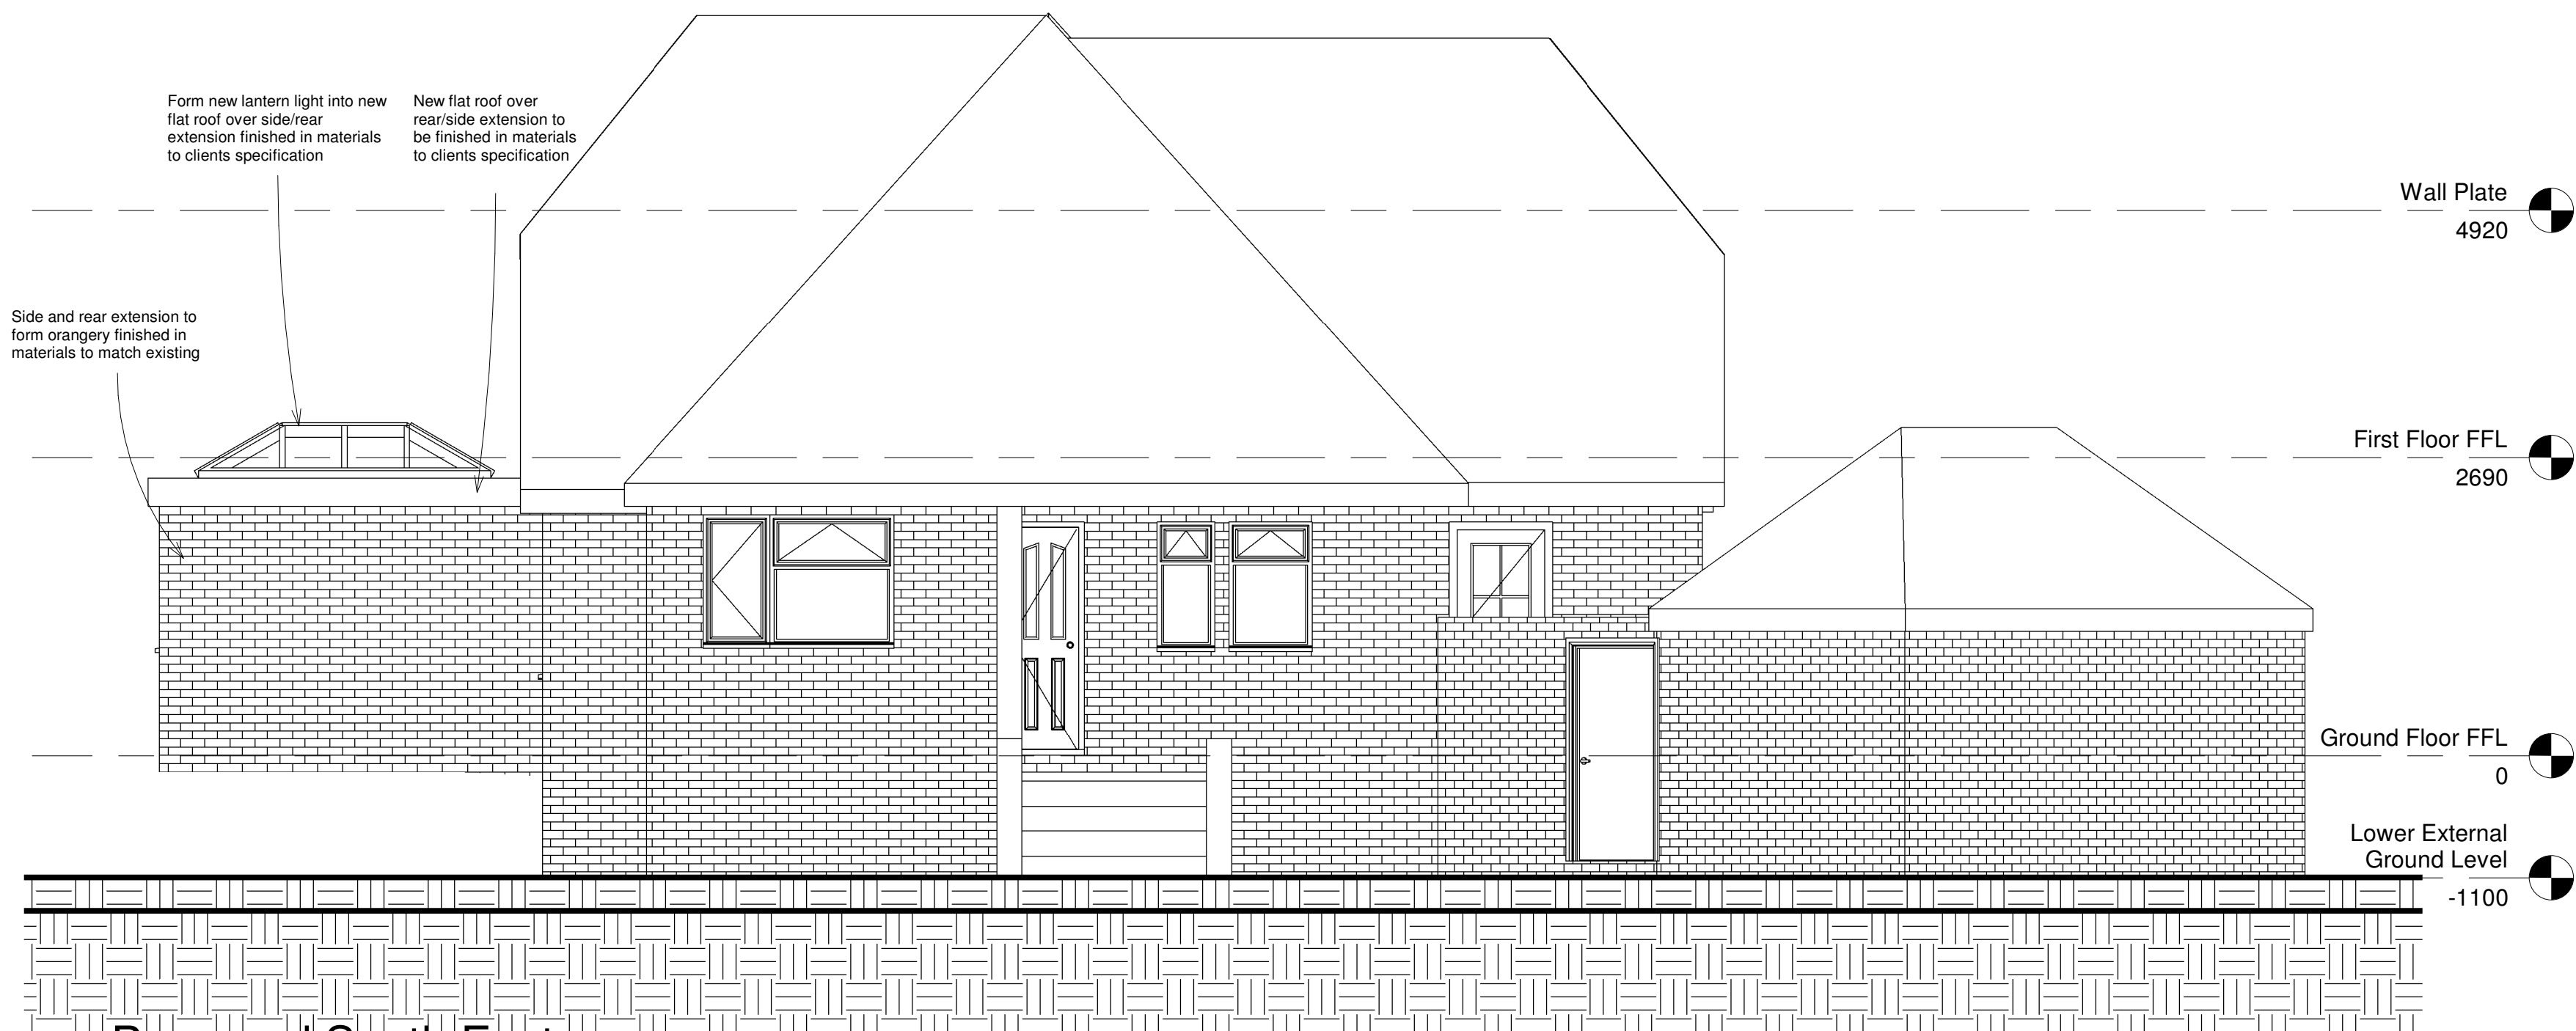

1 Proposed South East Elevation
1 : 50

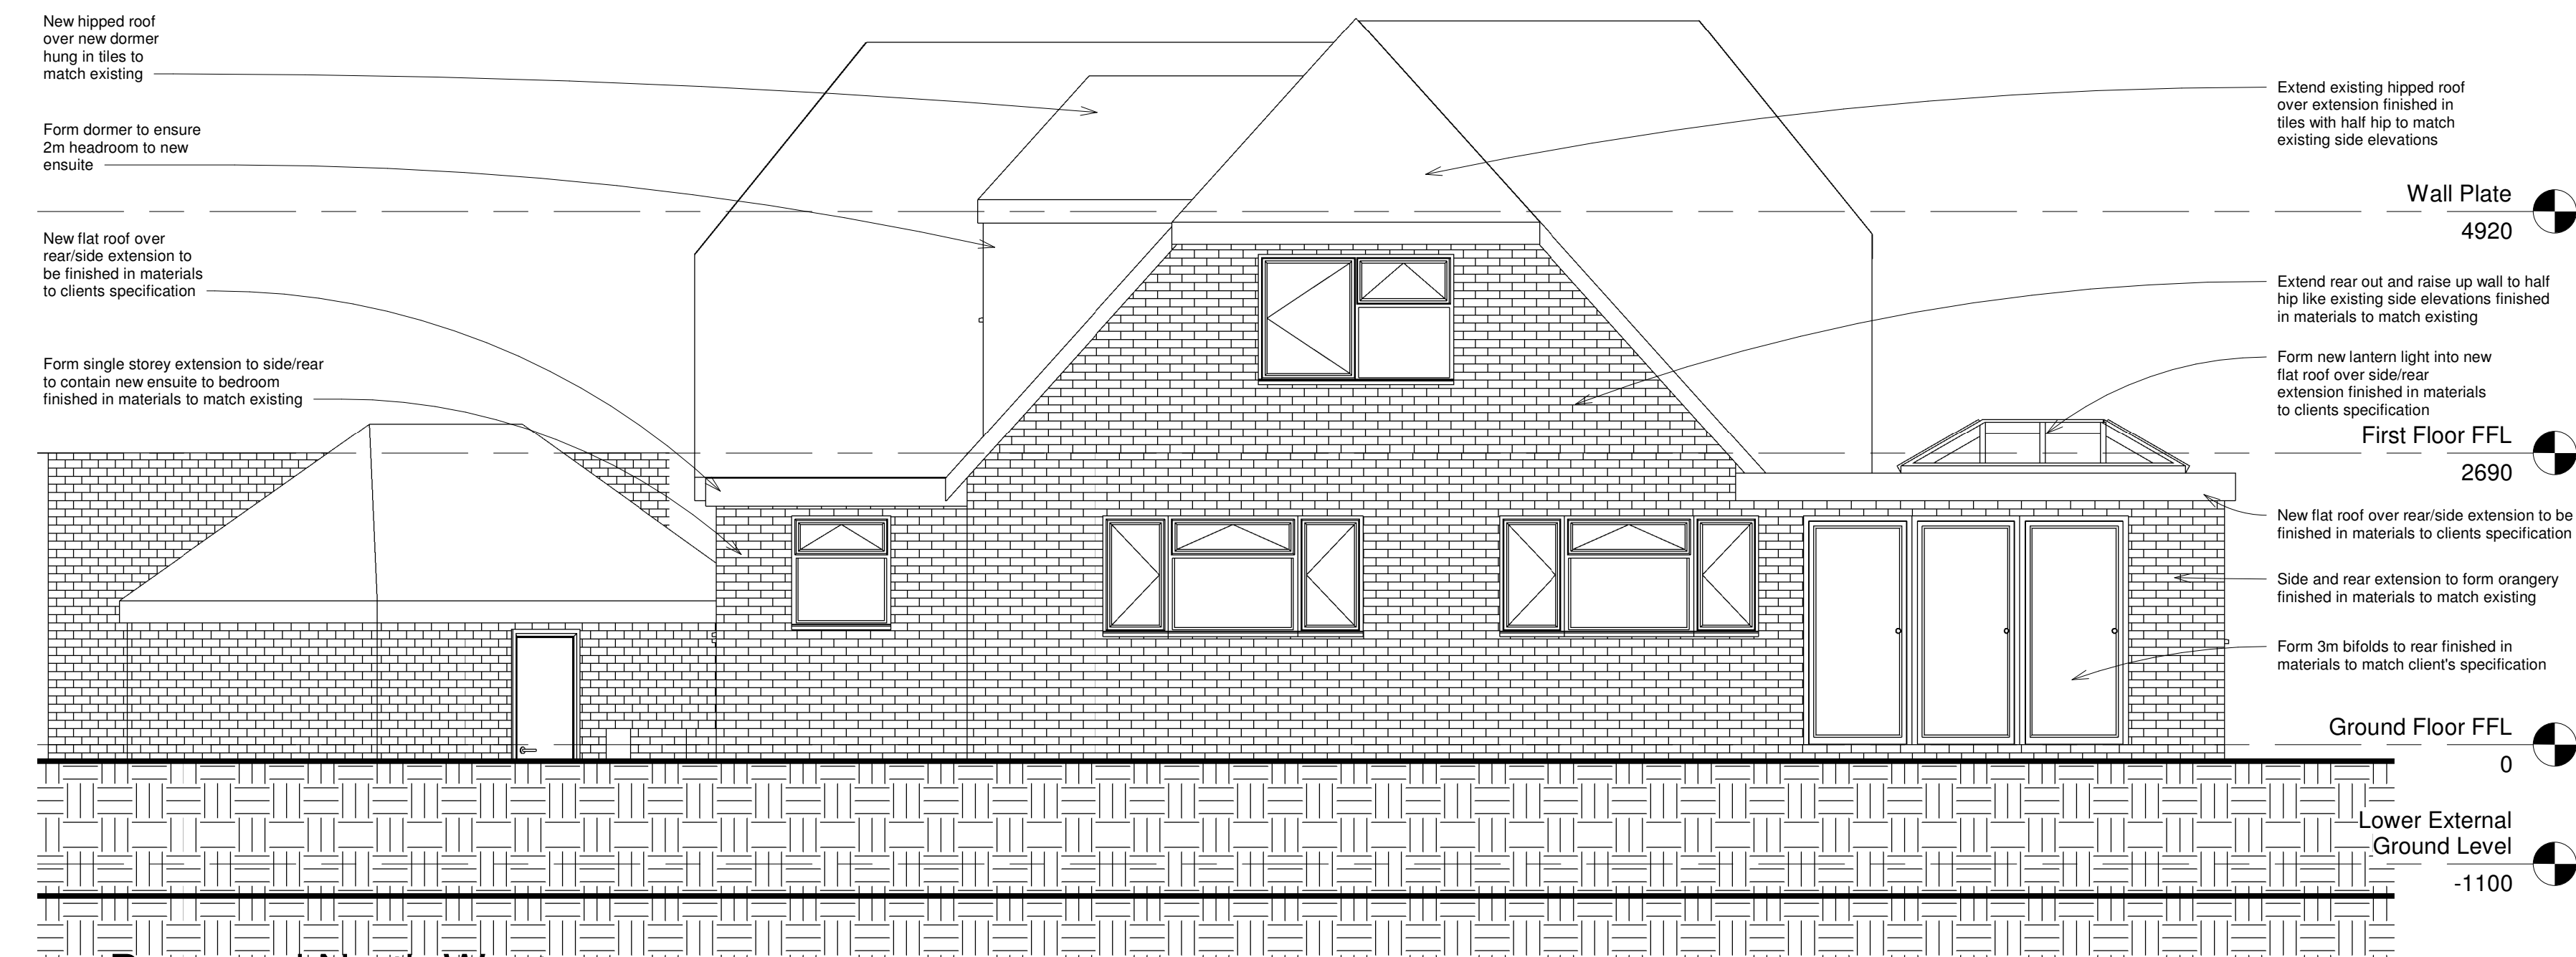

2 Proposed North West Elevation
1 : 50

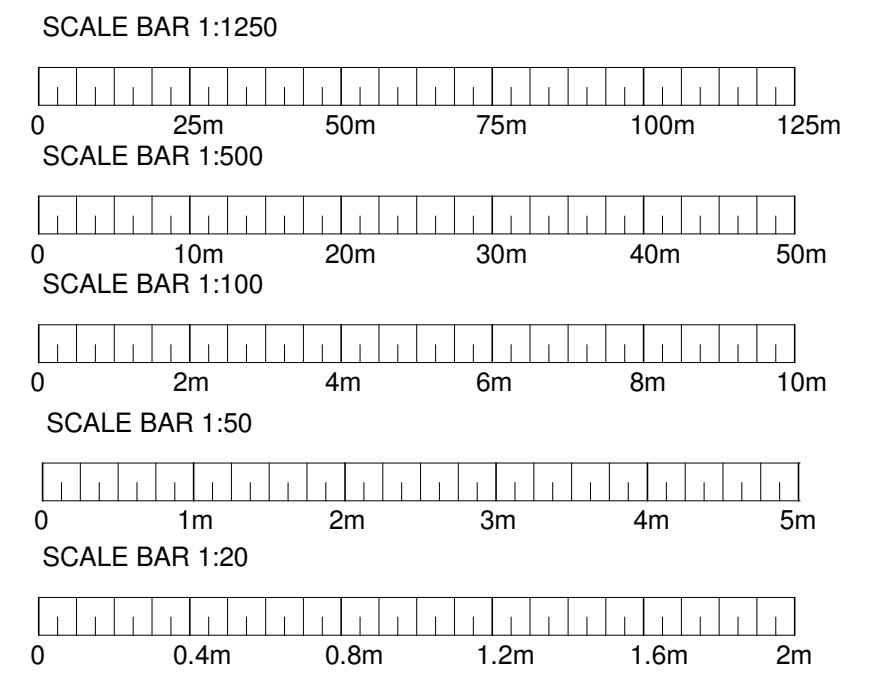

yourpropertyteam
Tel: 0330 133 1315
e-mail: help@propertyteam.org
www.propertyteam.org

Client
Mr and Mrs Bedford

Project Address
**6 Whalesmead Road
Bishopstoke
Eastleigh
SO50 8HB**

Project
Rear and side extensions with loft extension and side dormer

Drawing
Title
Proposed Front and Rear Elevations

Scale 1 : 50	Date 17/07/25	Drawn By KJH
------------------------	-------------------------	------------------------

Drg No.
PT786PL01-4

This drawing must not be copied without the consent of extensionplans.net.
All dimensions must be checked on site and not scaled from this drawing.