



Roof Plan

FB, Fascia and widows & doors (920x2040)
to match house.

Roof: 'One Coat' liquid bitumen
colour Black.
fall 5%

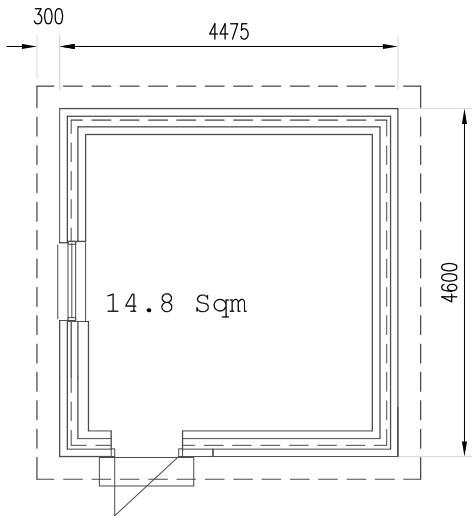

Outbuilding

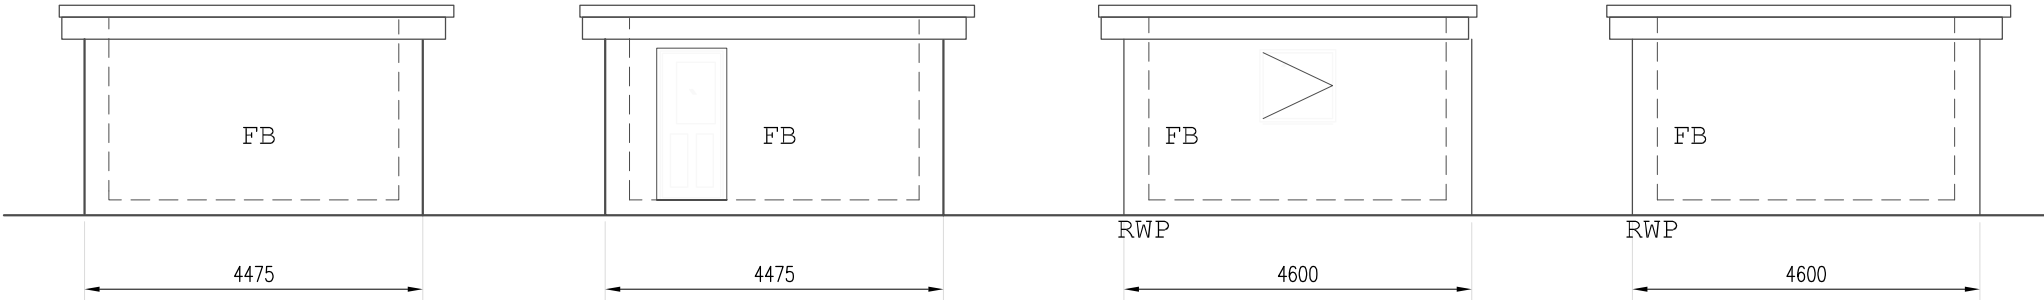

Elevation facing
rear garden

Elevation
facing house

Elevation
facing garden

Elevation
towards neighbour

for setting out dims refer to site layout drawing 25-43

Rev: Amended 24 July 2025	Project: Extension at Rear. bedroom, kitchen, bathroom & majlis & Outbuilding 25 Clifton Gardens,SO18 3DA	Drawing: Outbuilding Plans & Elevations	Pwg No: 25-48	Rev: 000	A3 Paper Size	Issued for: Mr A. Nazari 25 Clifton Gardens SO18 3DA Southampton mob:07532 718642
			Scale: 1/100	Drawn By: M O		