





PROPOSED FRONT ELEVATION
1:100@A1



PROPOSED SIDE ELEVATION
1:100@A1

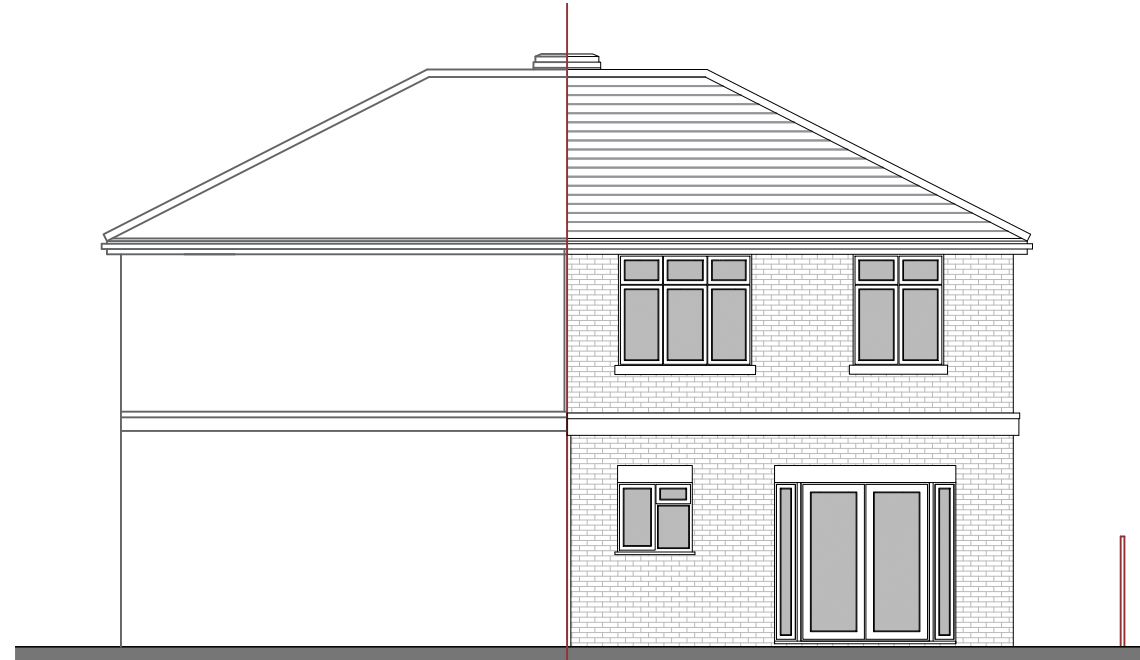

PROPOSED REAR ELEVATION
1:100@A1

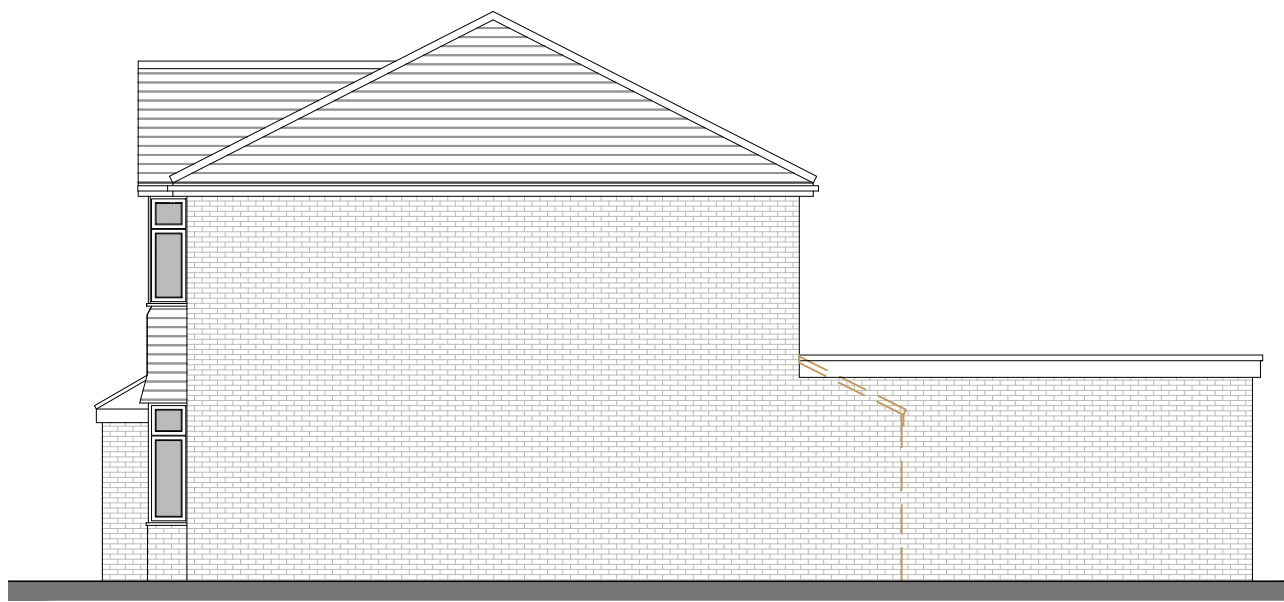

PROPOSED SIDE ELEVATION
1:100@A1

NOTES

DO NOT SCALE FROM THIS DRAWING.
ALL DIMENSIONS TO BE CHECKED ON SITE.
COPYRIGHT PROTECTED.

REVISIONS:
REV A: 28/07/25 - GROUND FLOOR UTILITY AND WC AMENDED.
REV B: 31/07/25 - GROUND FLOOR UTILITY AND SHOWER ROOM AMENDED.

JOB TITLE:
PROPOSALS AT:
77 PASSFIELD AVENUE,
EASTLEIGH,
HAMPSHIRE,
SO50 9NJ

PLANNING

CONTACT:
07988518827
dwilliams@willowarchitecture.co.uk


DAN AND CHARLIE
CLIENT:




DRAWING TITLE:
PROPOSED PLANS

DRAWN BY: DTW
DATE: 28/07/25 SCALE: VARIES@A1


DRAWING NO: 2098-002B

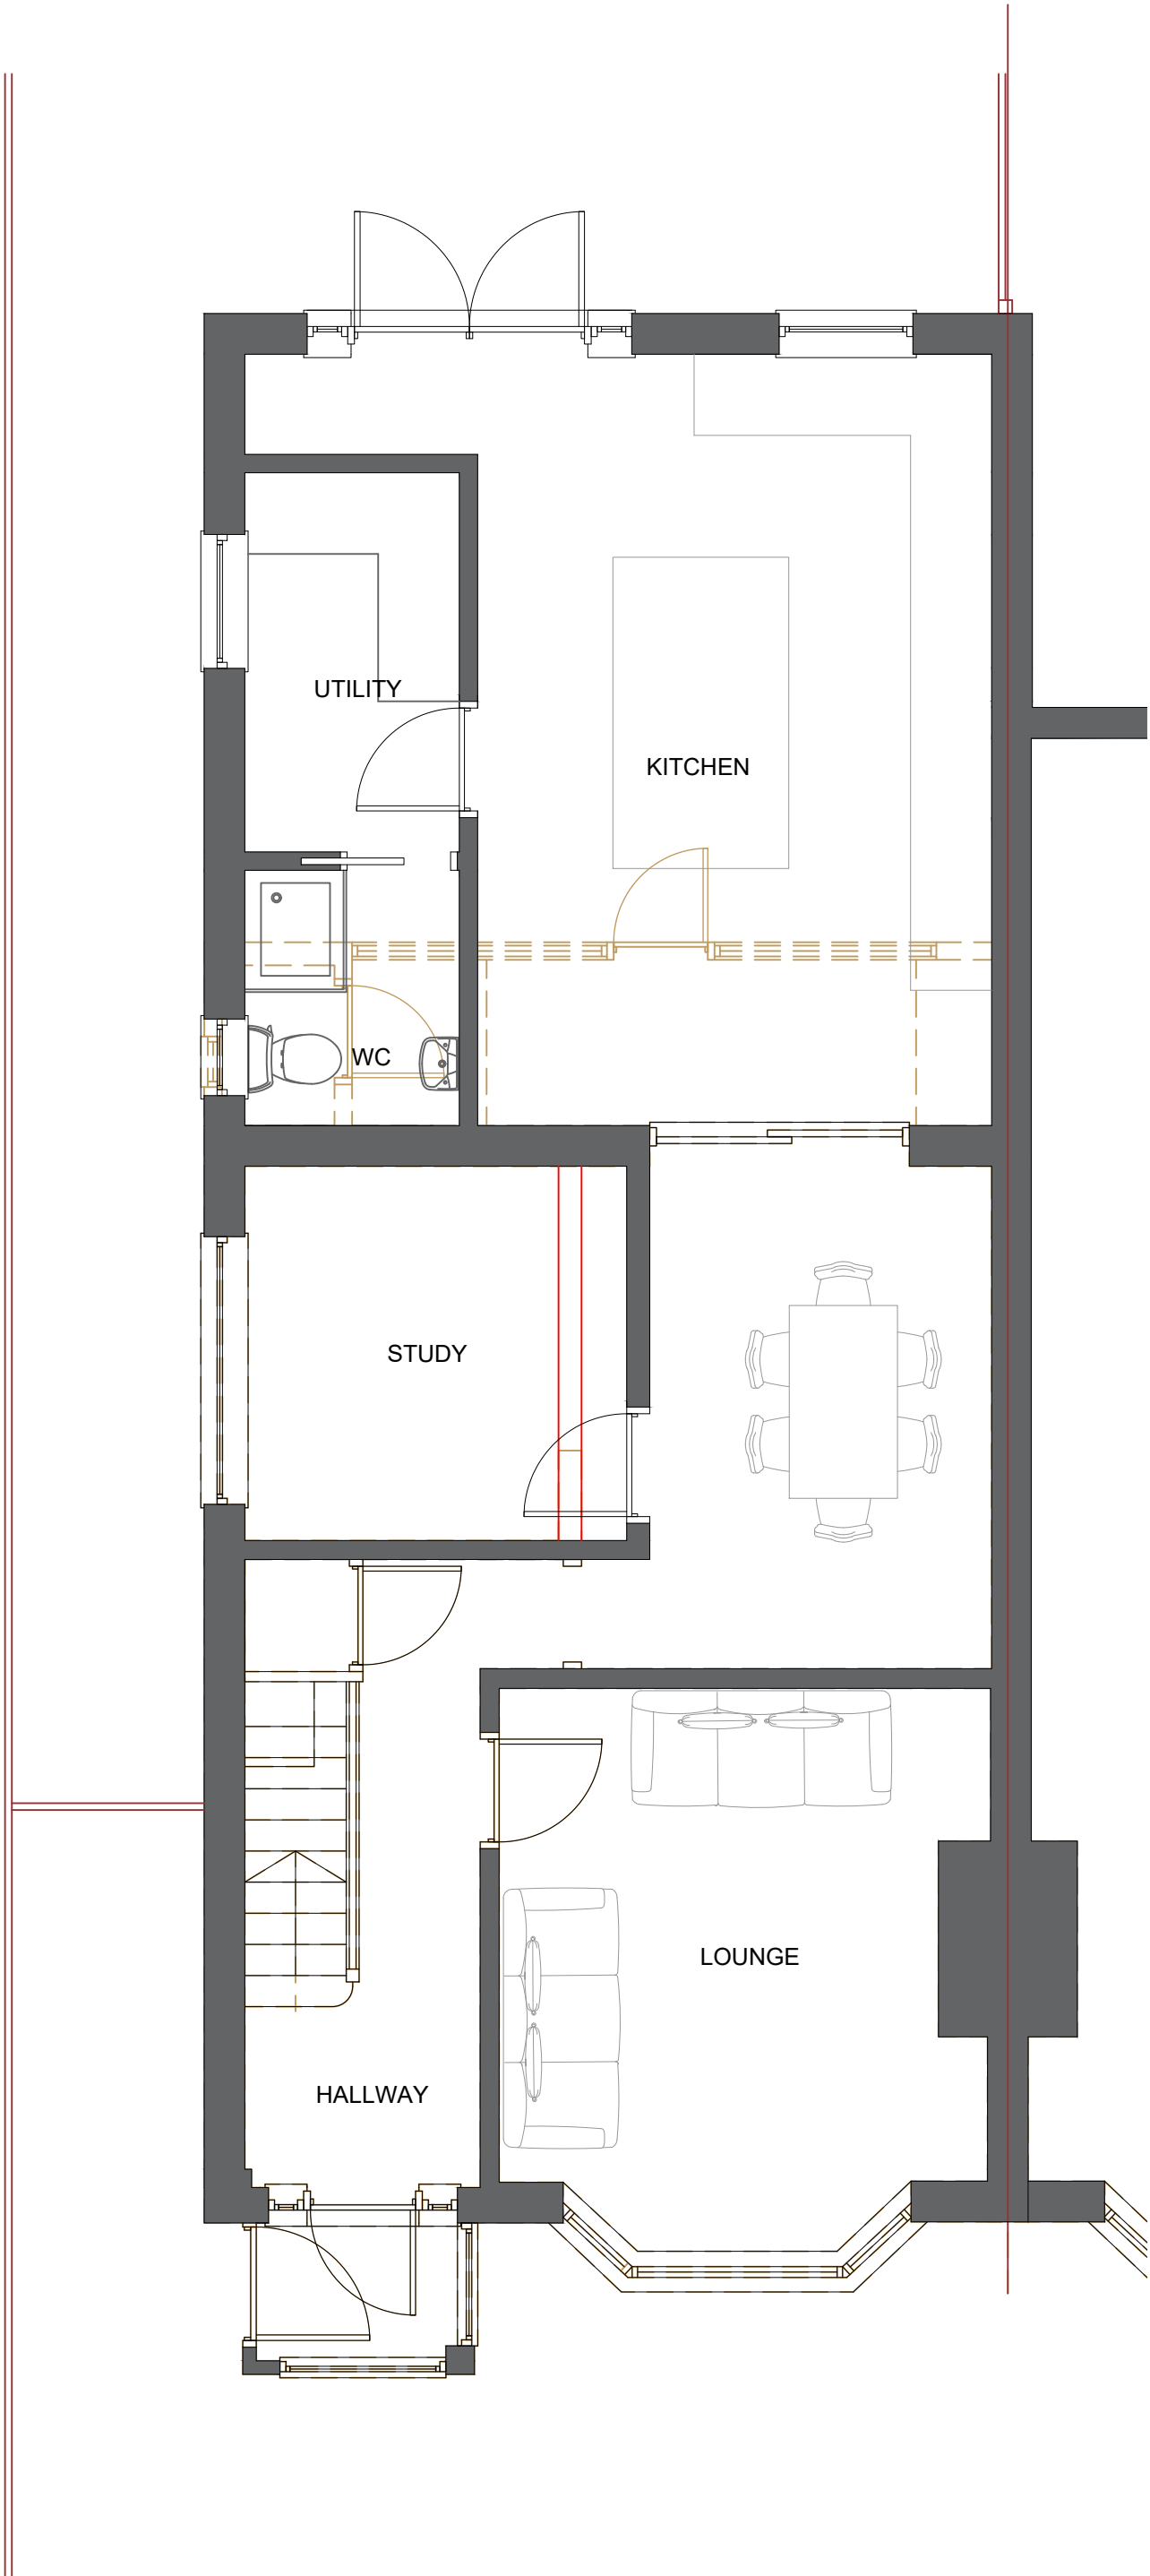

PROPOSED GROUND FLOOR PLAN
1:50@A1

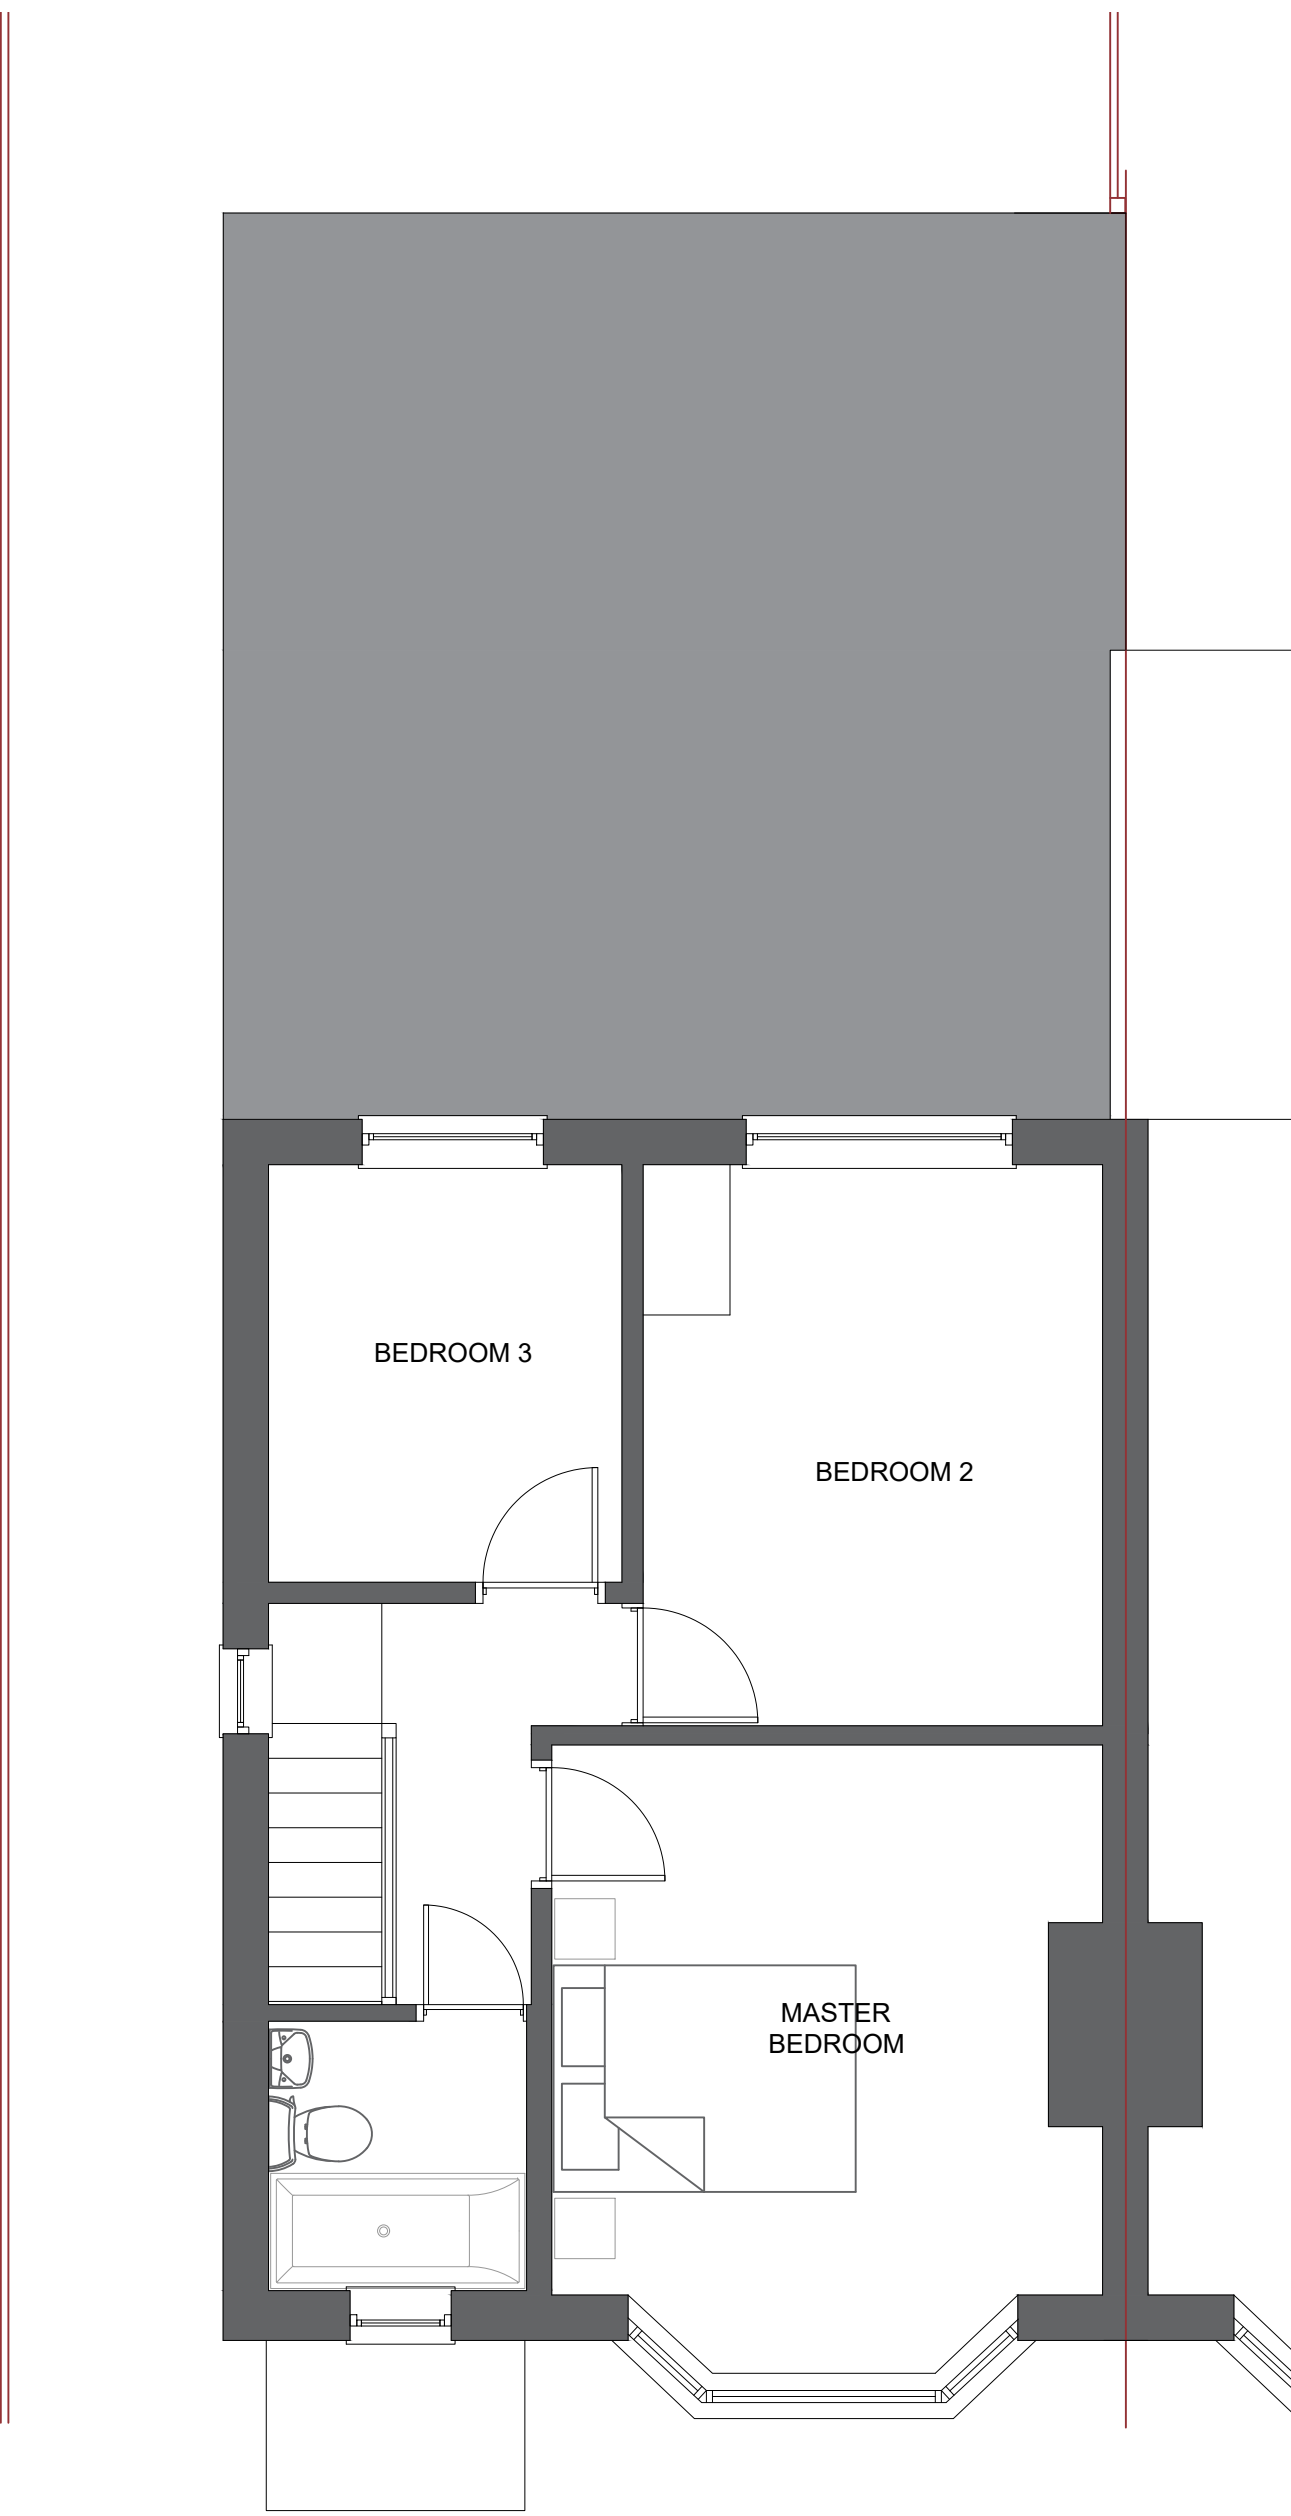

PROPOSED FIRST FLOOR PLAN
1:50@A1

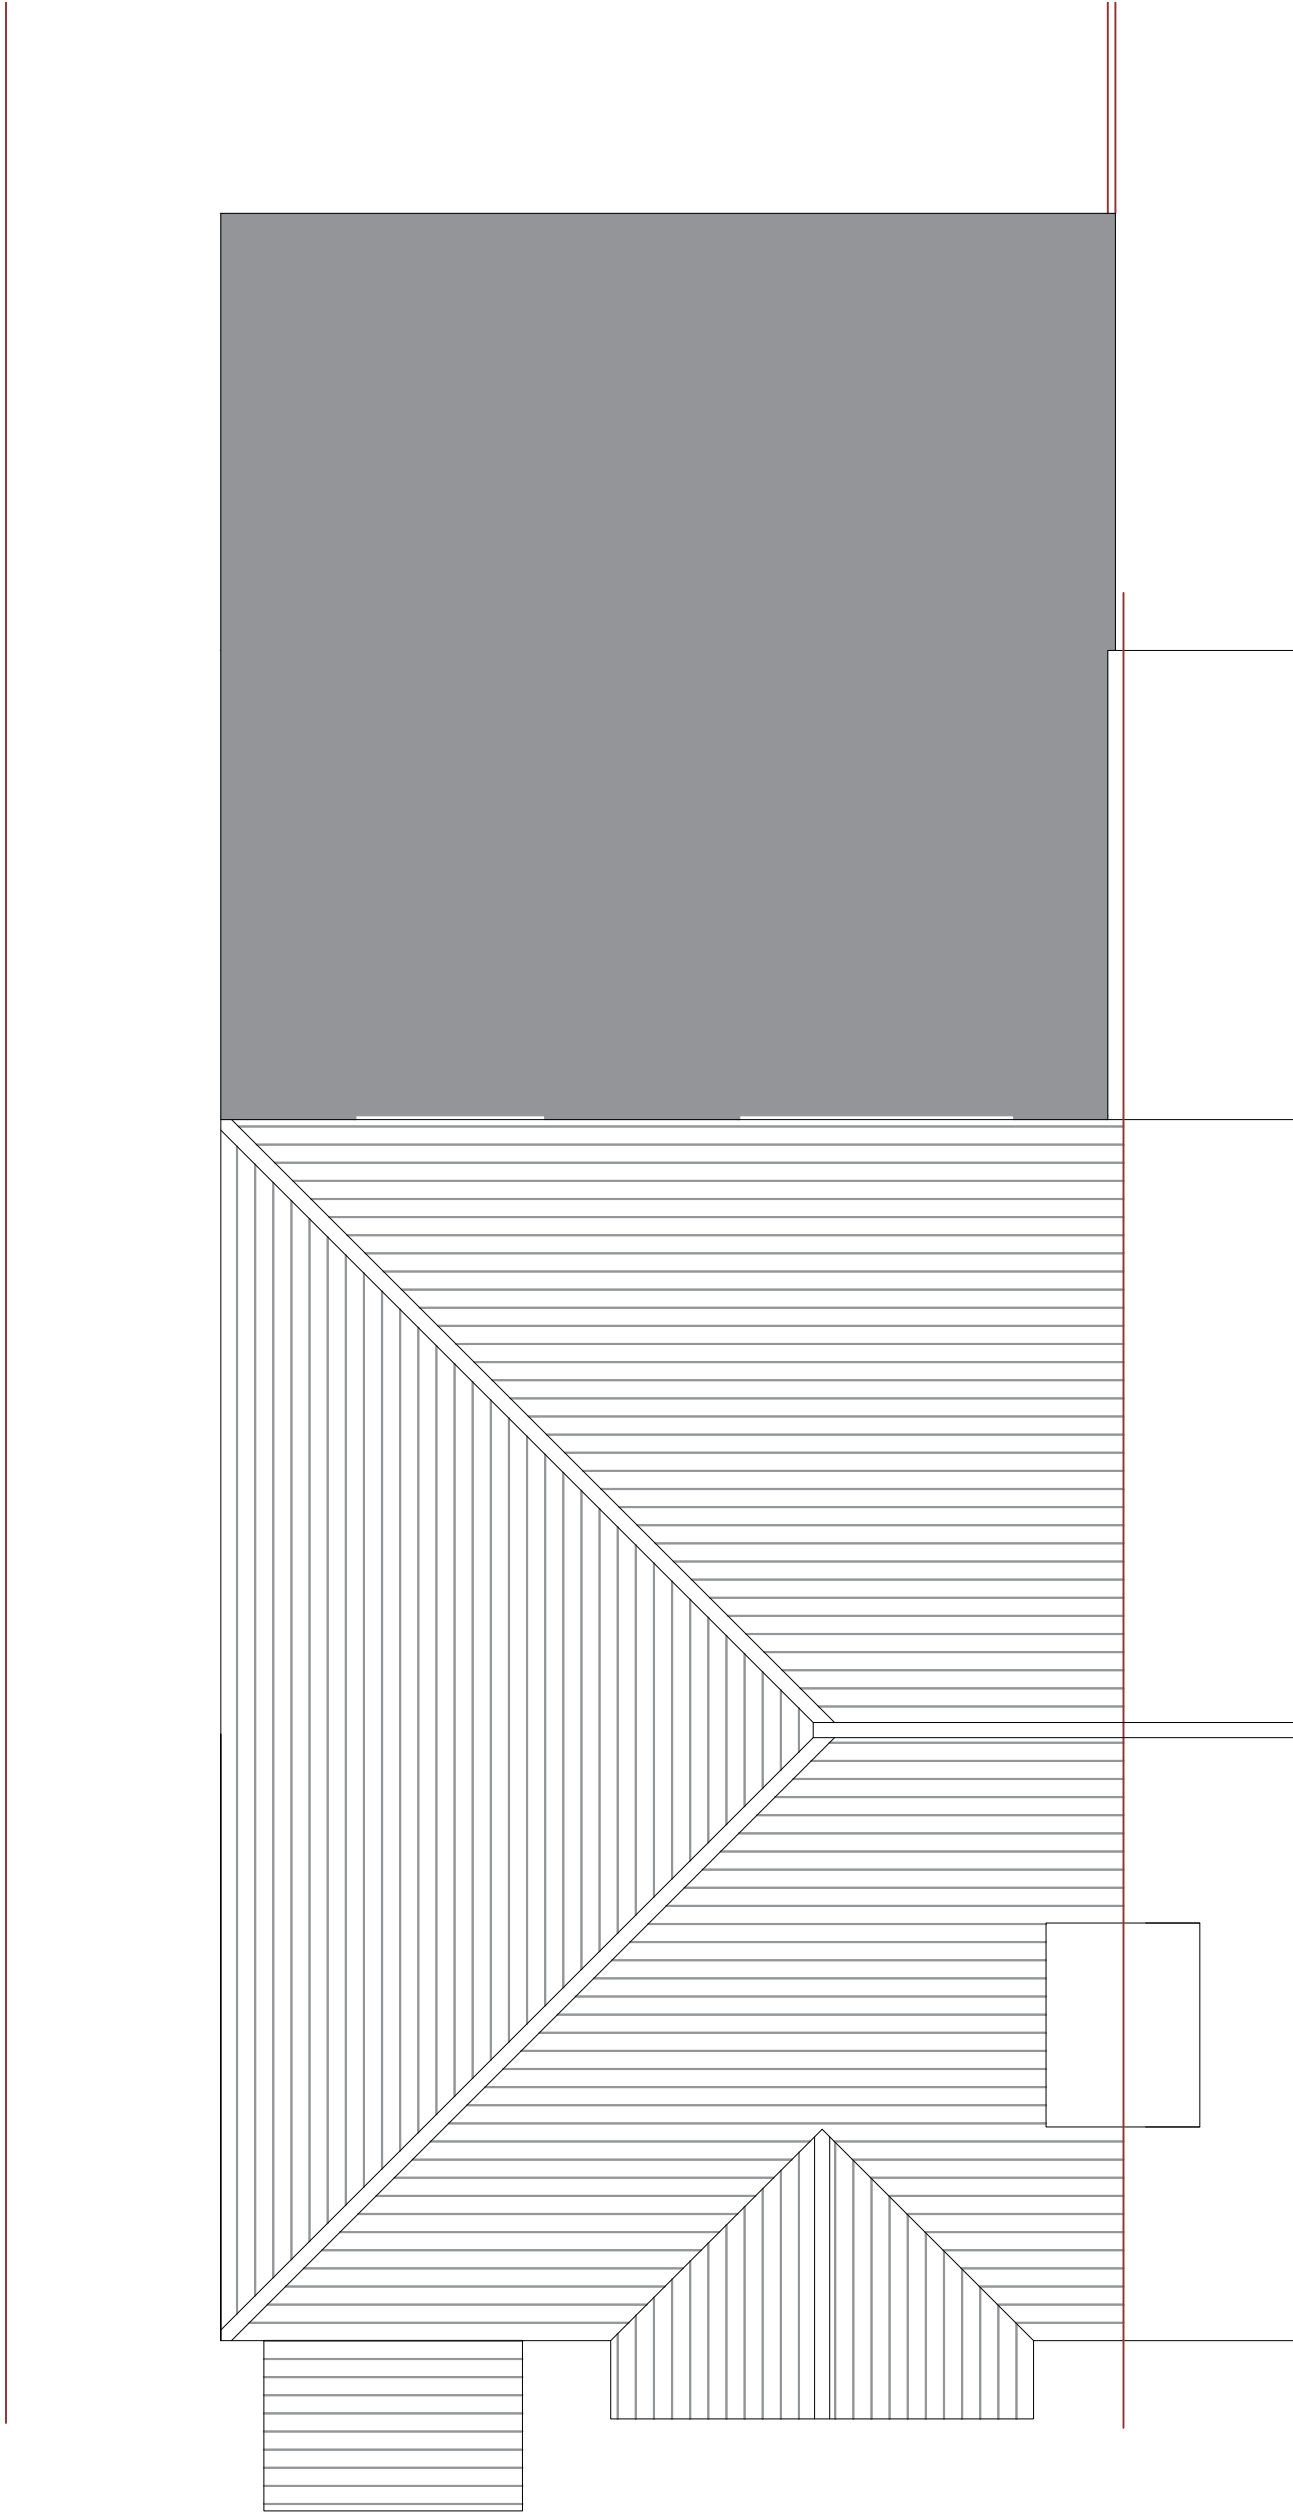

PROPOSED ROOF PLAN
1:50@A1

