



North Elevation

New brick work to match existing.
Roof to be black rubber.
Windows to match existing.

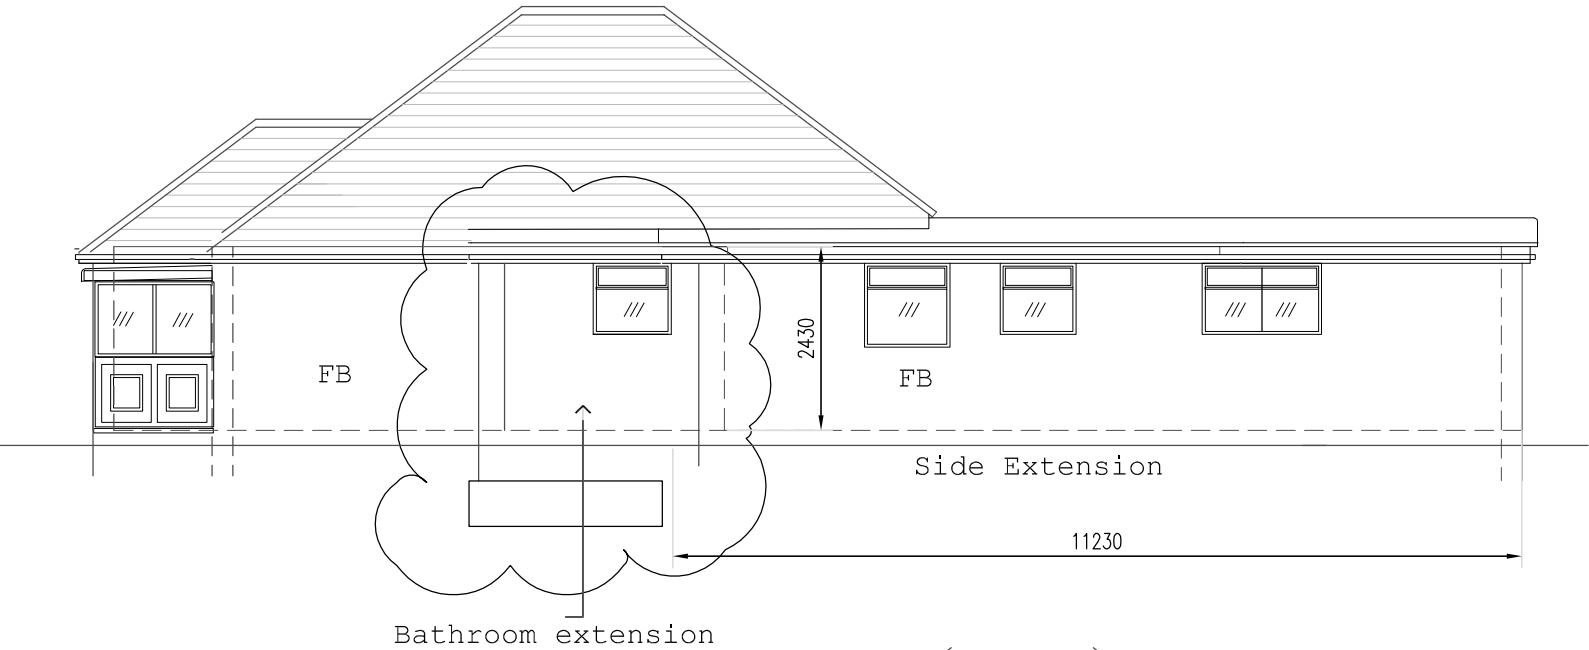


West Elevation

Extension to
kitchen and Majlis

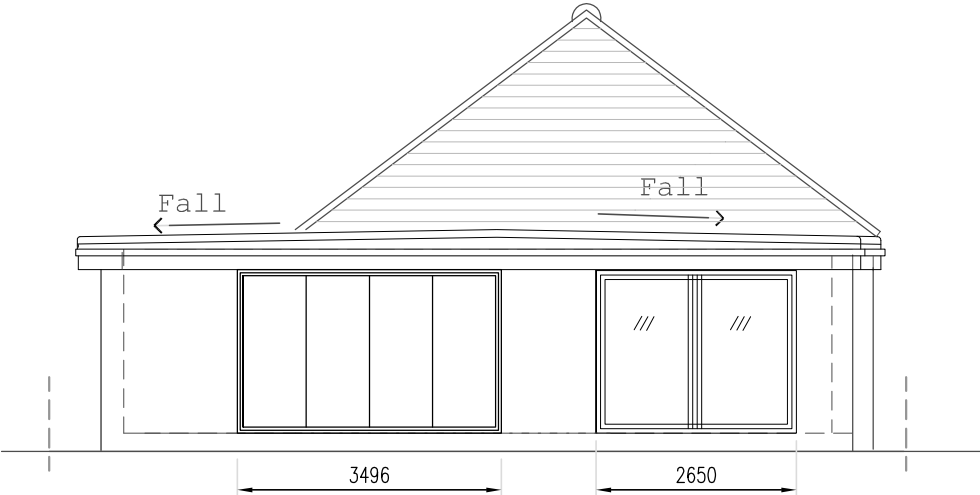

Extension to
kitchen and Majlis

Flat roof
EDPM black

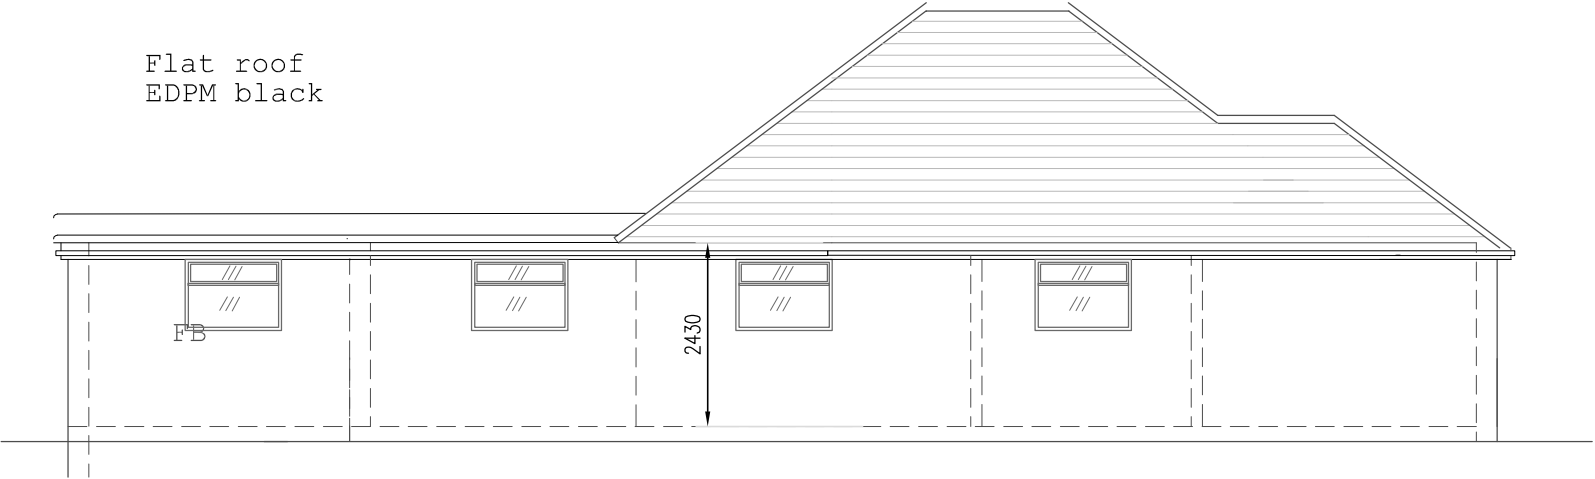

Extension to
kitchen and Majlis

South Elevation

Flat roof
black,



Front Elevation

Bathroom extension



Rev: amended 27.07.2025

Project:

Single Storey Side Extension
25 Clifton Gardens, West End, Southampton SO18 3DA

Drawing:

25-56

Rev: 000

A3 Paper Size

Issued for:
Mr A. Nazari
25 Clifton Gardens
SO18 3DA
Southampton

1/100

Scale:

Drawn By:

Date:

M O