



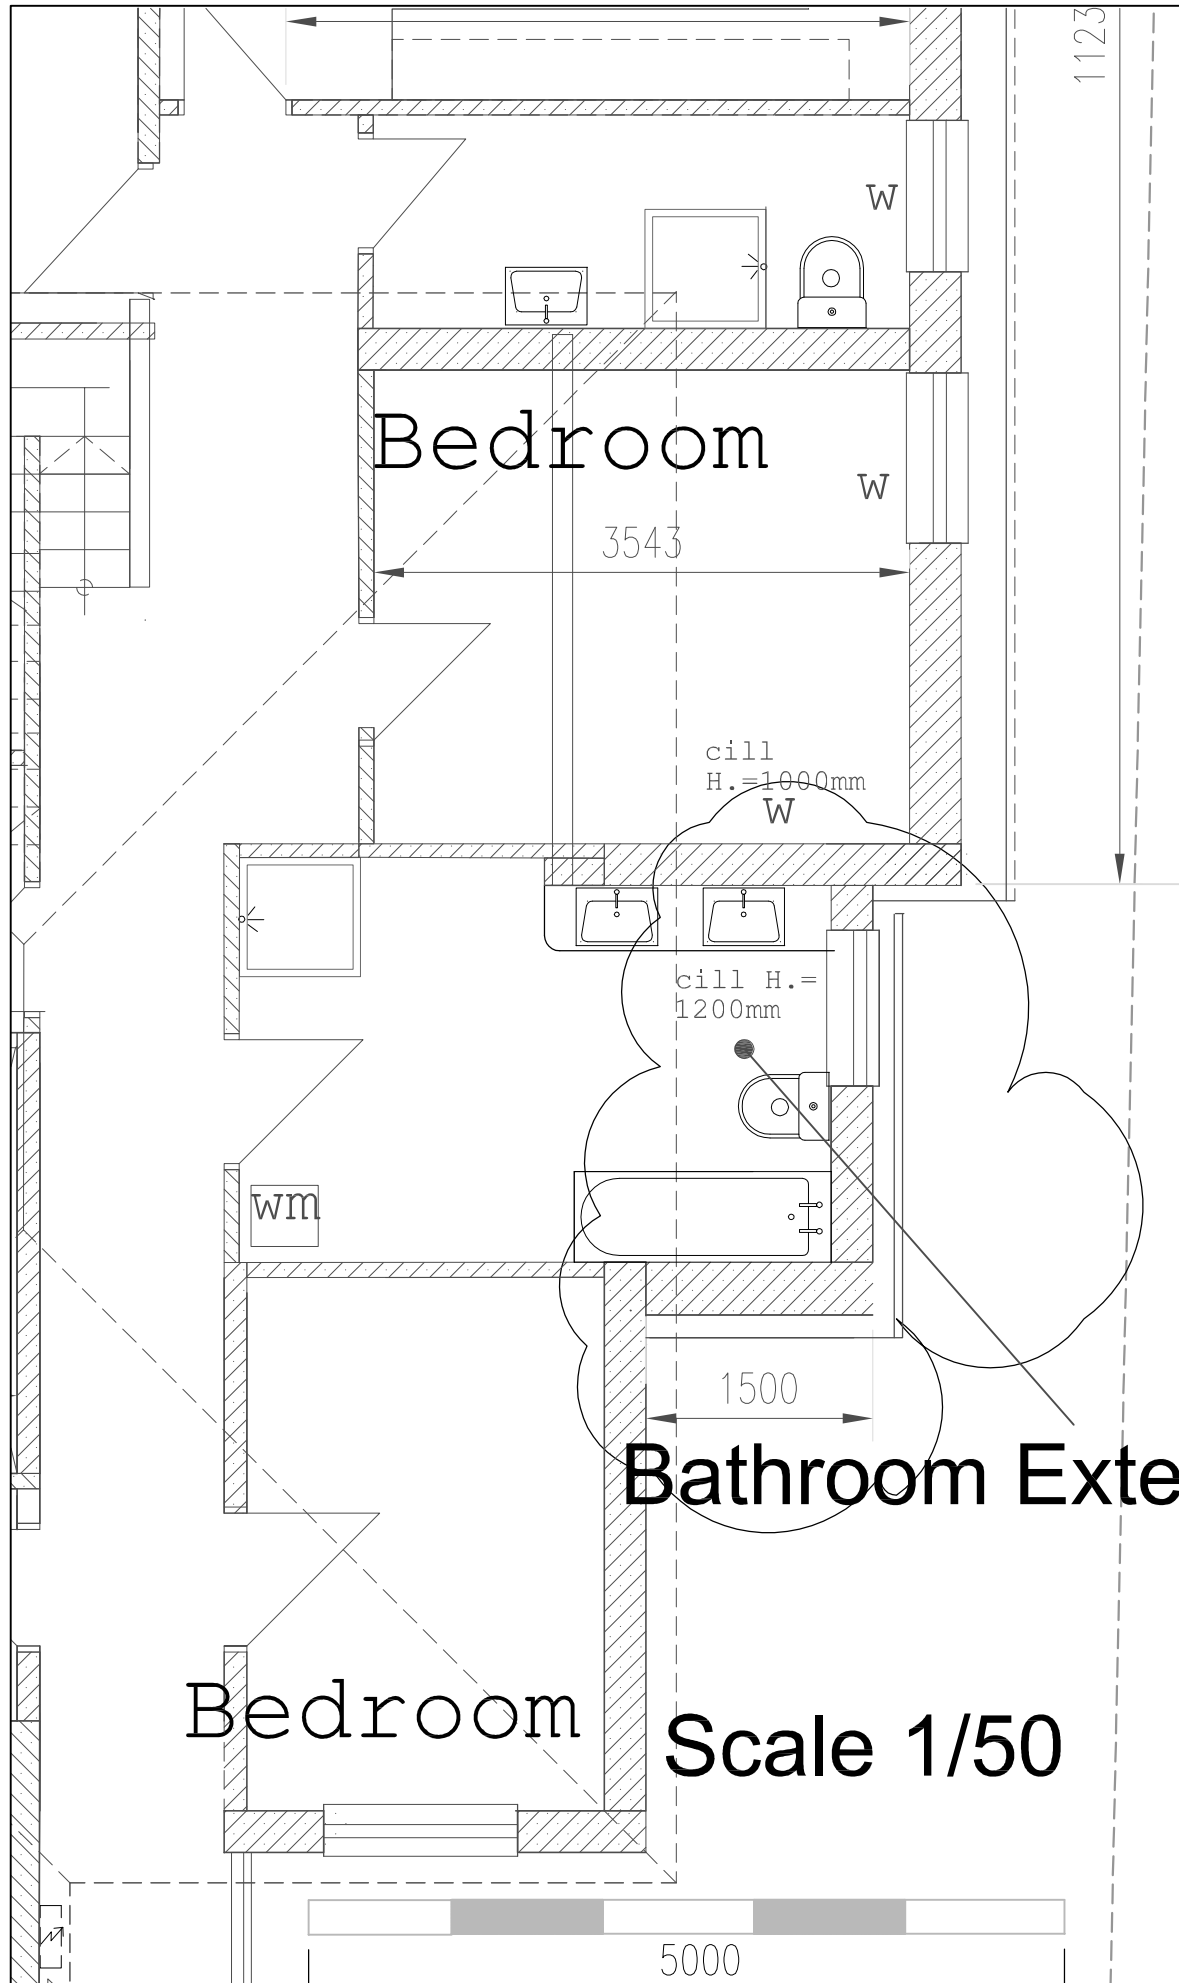

Bathroom Extension Plan

Scale 1/50

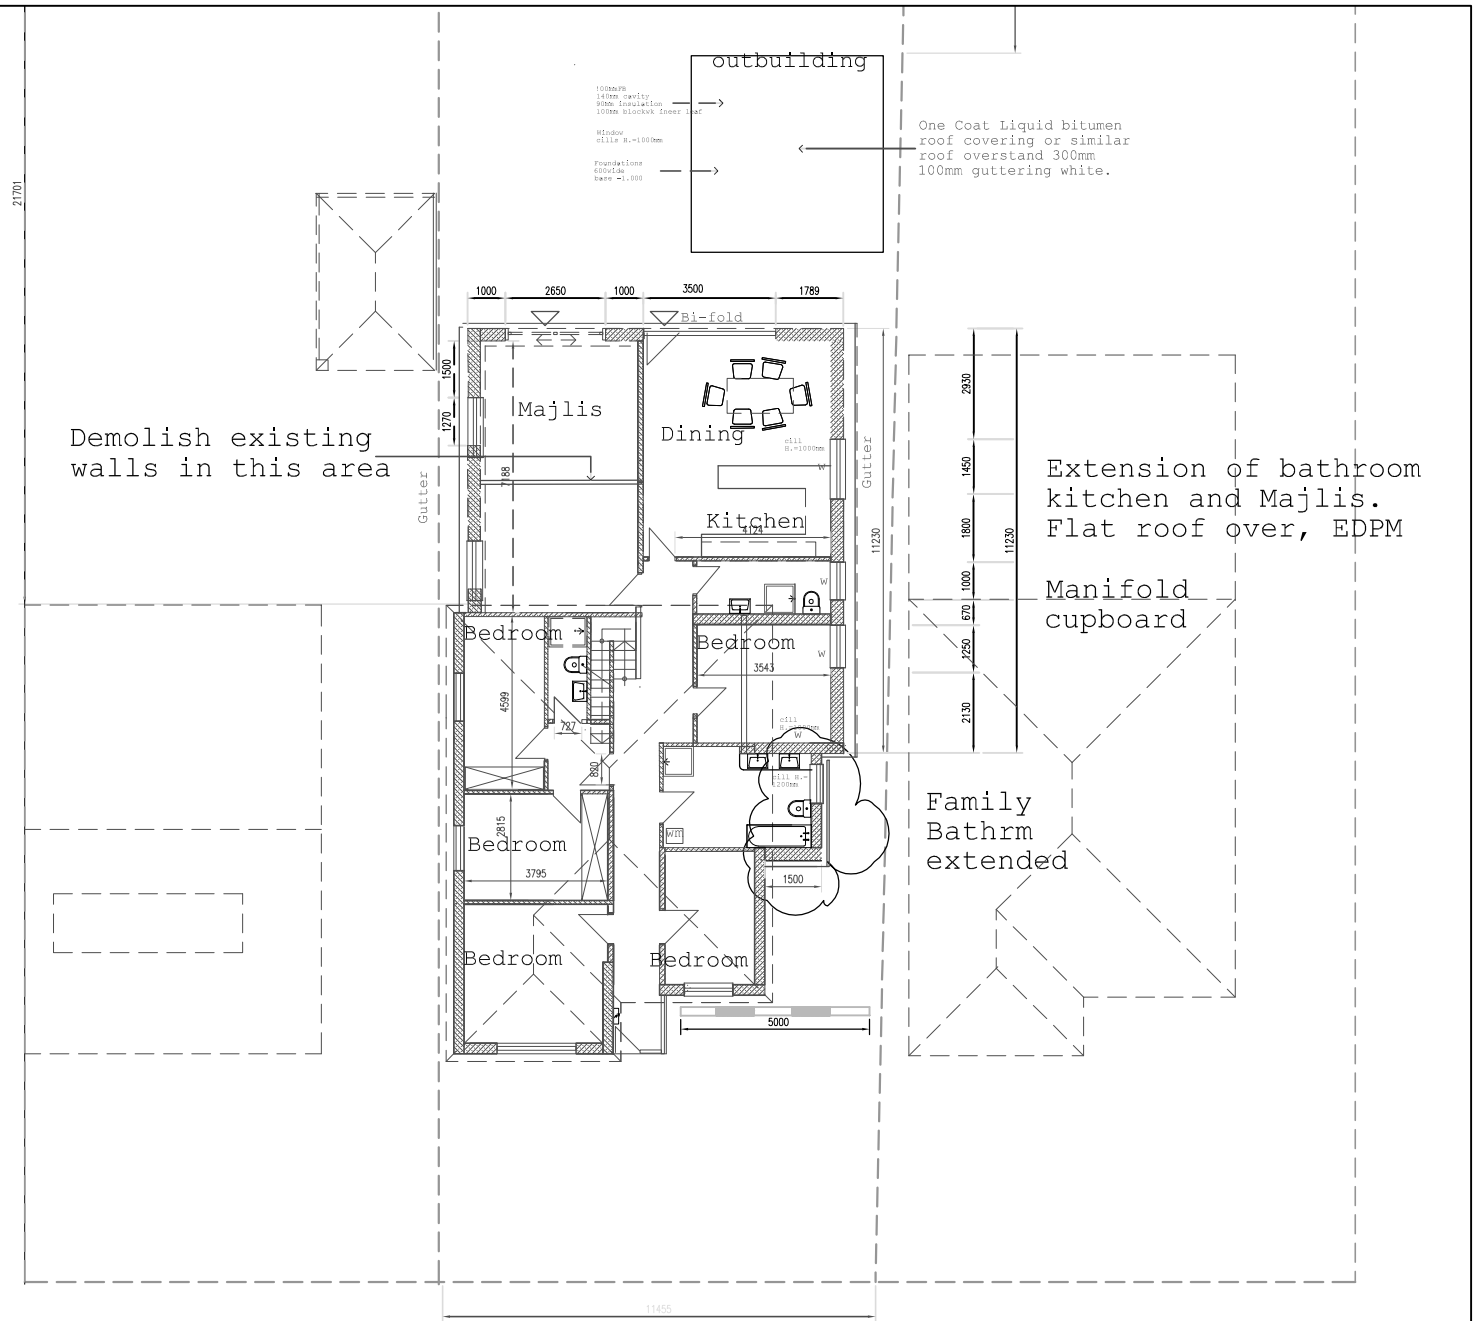

25 Clifton Gardens
Proposed Floor Plan
including Bathroom extension
July 2025

Scale 1/200

Rev: amended 27.07.2025	Project: Single Storey Side Extension 25 Clifton Gardens, West End, Southampton SO18 3DA	Drawing: Proposed Bathroom Extension	Pwg No: 25-52 Rev: 000		A3 Paper Size	Issued for: Mr A. Nazari 25 Clifton Gardens SO18 3DA Southampton
			Scale: 1/20	Drawn By: M O		