
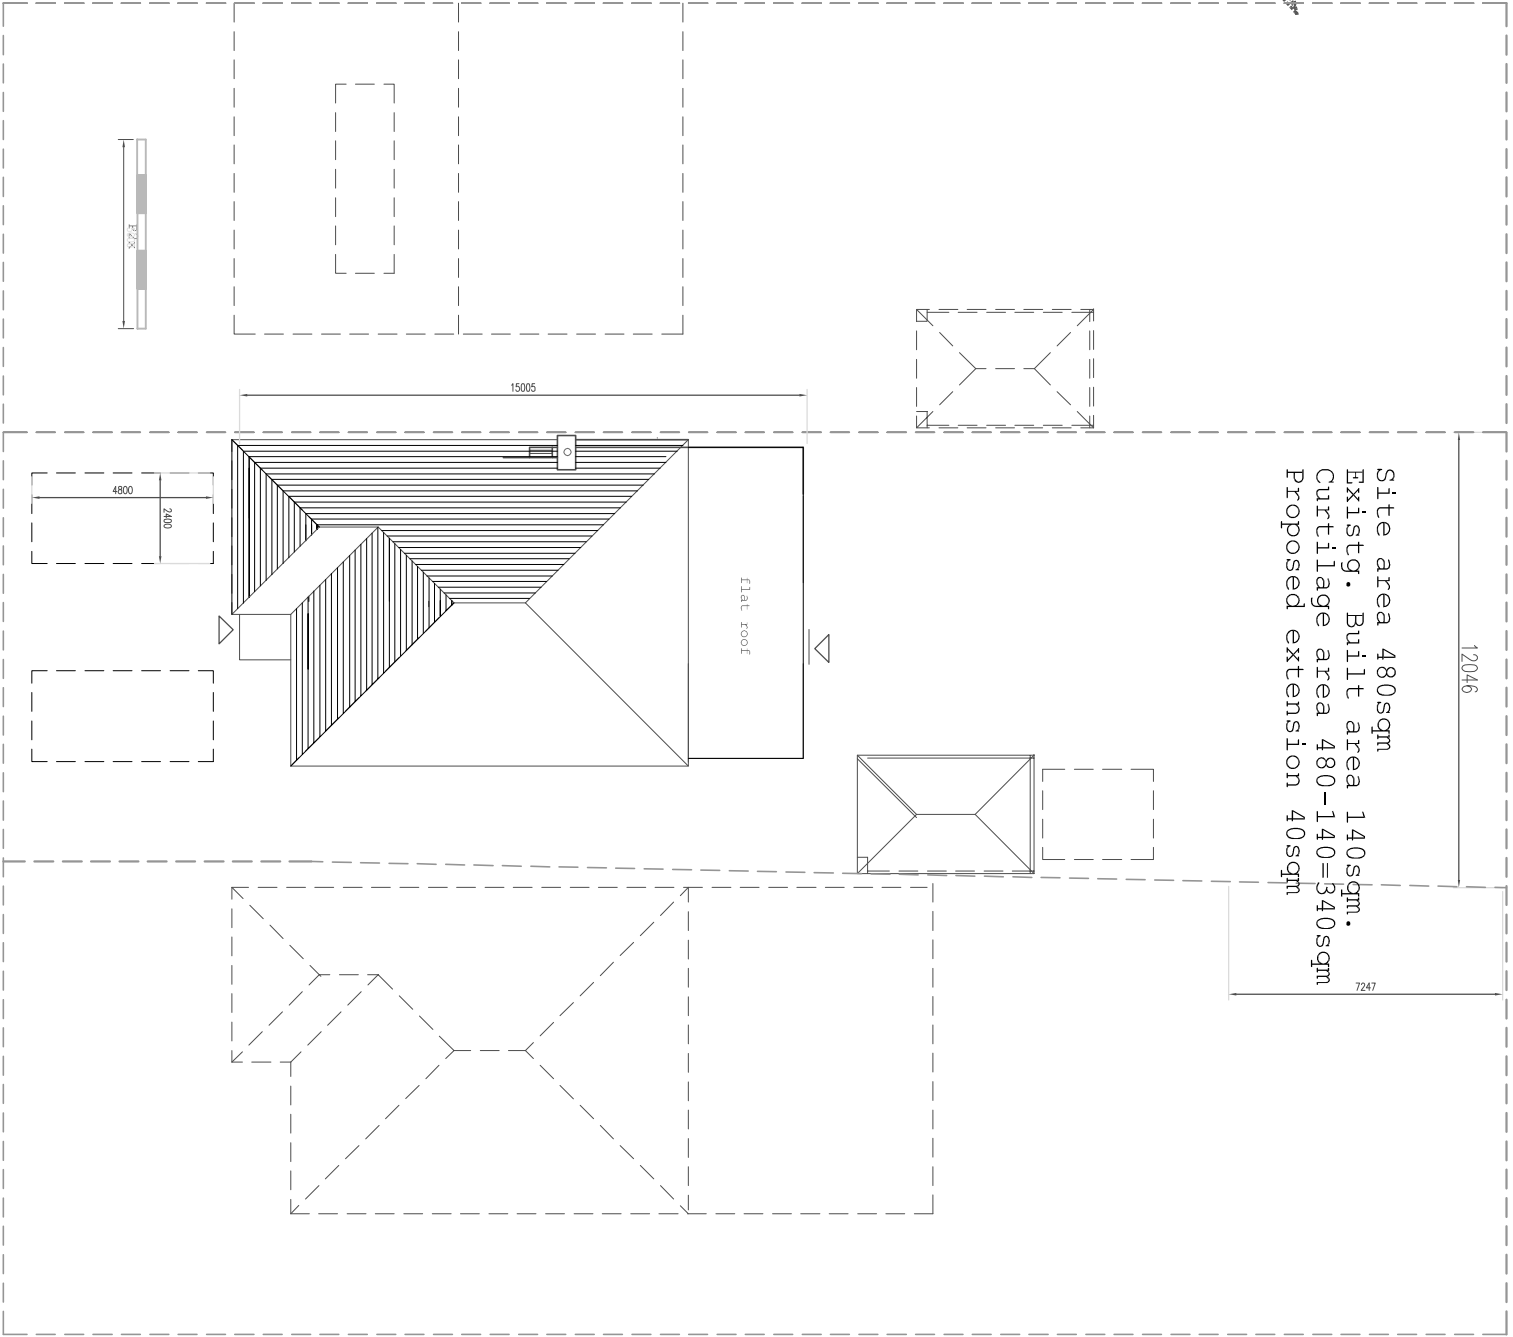


T1

Perimeter of tree roots.
Pls refer to tree Survey.

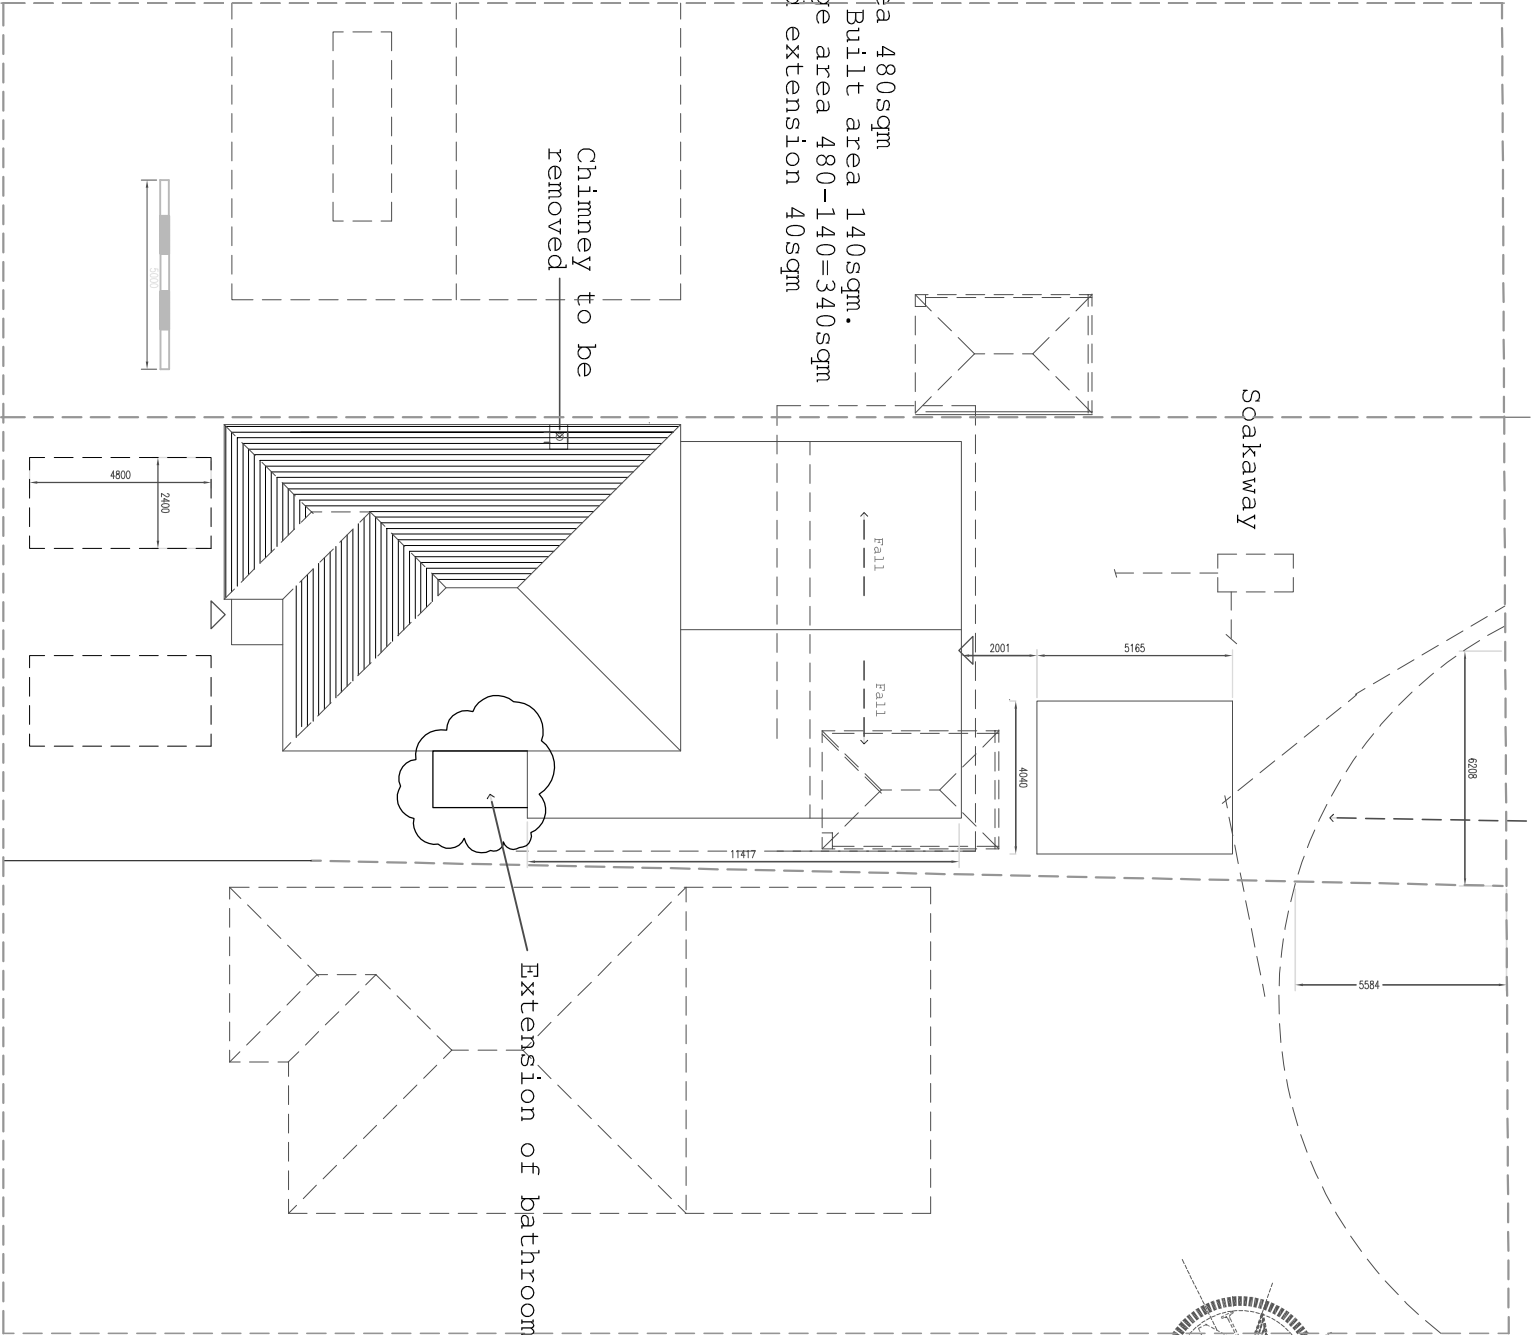

25 Clifton Gardens

Proposed Roof Plan

25 Clifton Gardens

Existing Roof Plan

Planning

rev: Proposal 22.07.24 outbuilding located re tree roots.	Project:	Drawing:			Issued for:	
Extension at Rear. bedroom, kitchen, bathroom, majlis & Outbuilding 25 Clifton Gardens,SO18 3DA		Site Plan showing Bathroom Extension	25-33 Scale:	Rev: 000	A3 Paper Size	Mr A. Nazari 25 Clifton Gardens Southampton mob:07532 718642
			1/200		Drawn By: M O	