




Elevation D
1 : 100



Elevation E
1 : 100

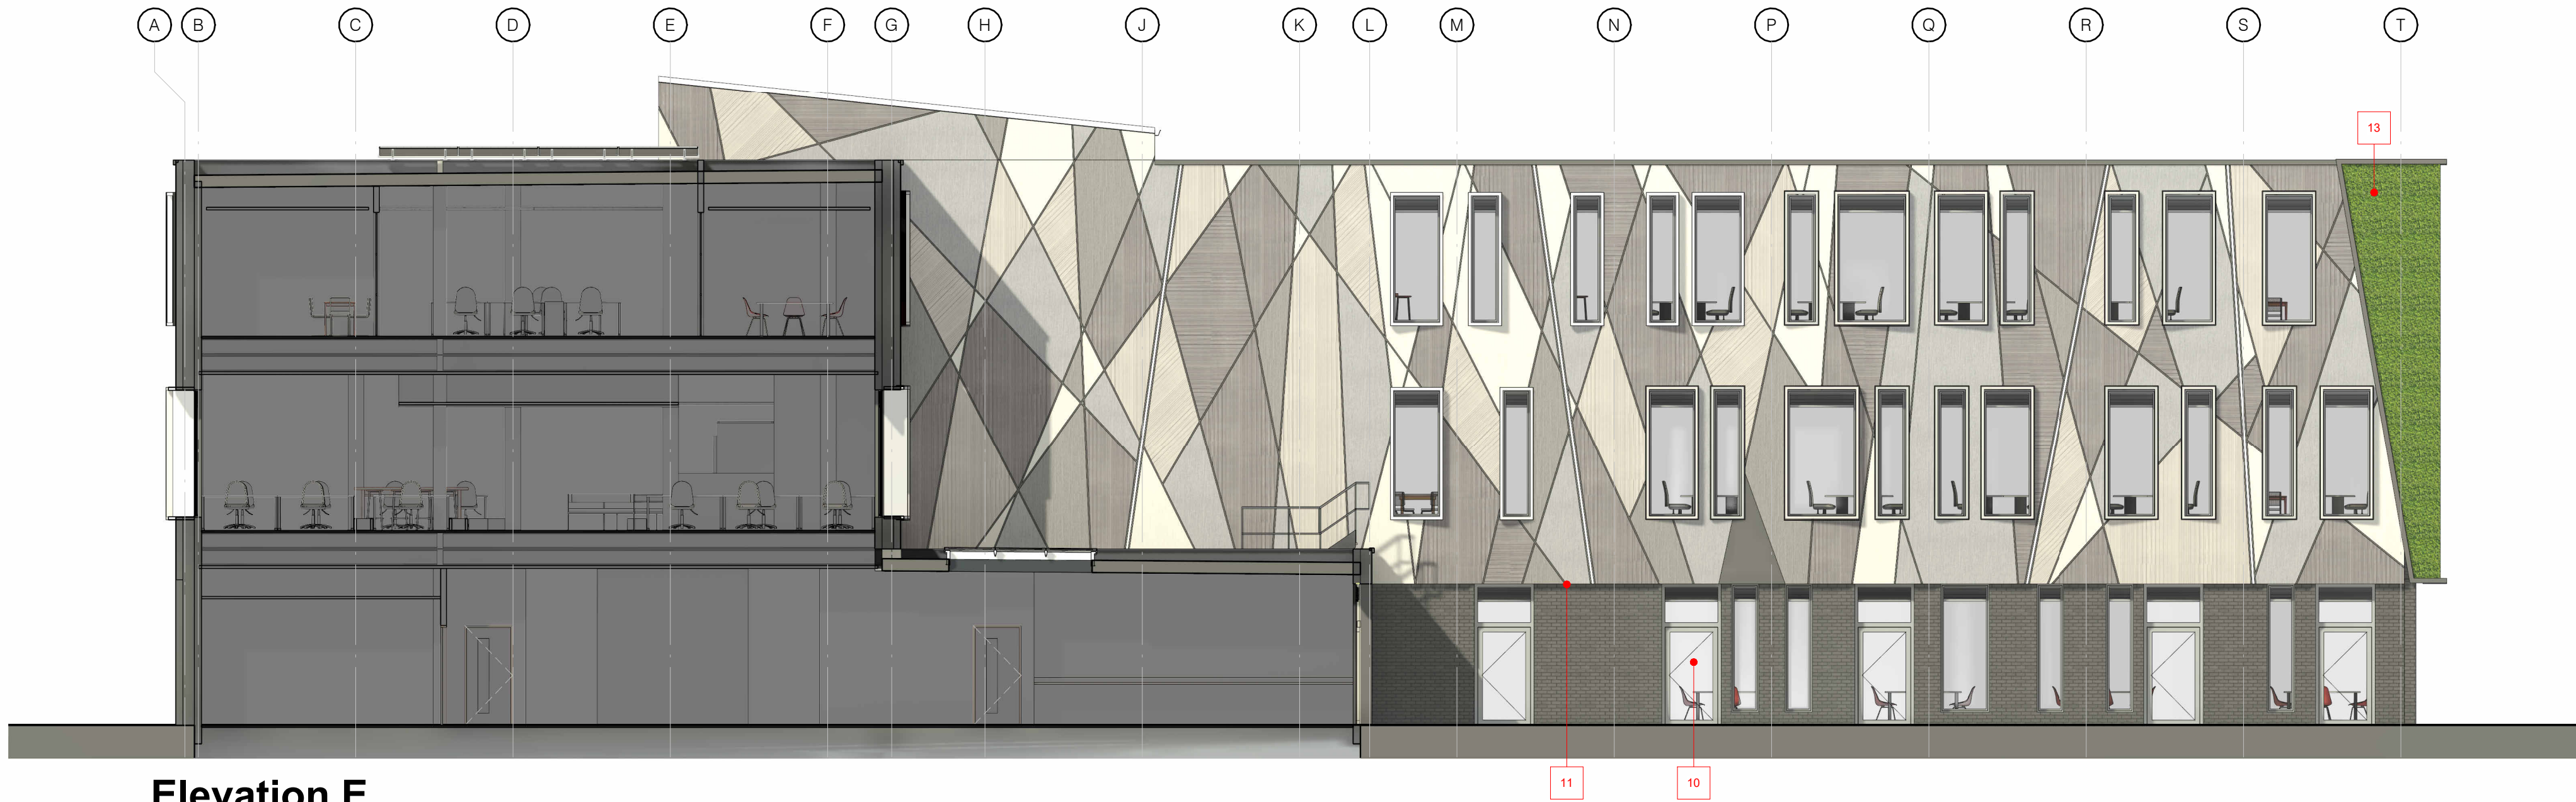

Elevation F
1 : 100

Copyright Portakabin Limited 2025.

Porta and Portakabin are registered trademarks.


This drawing is the property of Portakabin Limited. It must not be copied, reproduced or divulged to anyone without written permission.

Do not scale off this drawing. All discrepancies to be reported to Portakabin Limited.

Rev:	Date:	Description:	By:	Chk:
P01	27.06.25	First Issue	SPM	MC
P02	17.07.25	Living wall lifted by 225mm. Elevations updated SPM in line with latest GA amendments.	MC	
P03	28.07.25	PLANNING ISSUE	SPM	MC

Elevation Key:

1. Fibre Cement Cladding - Equitone Linea - colour Pebble
2. Fibre Cement Cladding - Equitone Tectiva - colour Argent Grey
3. Fibre Cement Cladding - Equitone Linea - colour Chalk
4. Fibre Cement Cladding - Equitone Tectiva - colour Pebble
5. Fibre Cement Cladding - Equitone Tectiva - colour Chalk
6. LED Lighting Strips
7. Aluminium Windows - colour Alaska Grey RAL 7040
8. Windows Picture Framing - colour White with Black contrasting framing
9. Brick Slips - colour Dark Grey
10. Aluminium Glazed Doors - colour Alaska Grey RAL 7040
11. LED Lighting Strips - located in the cladding overhang
12. Canopy - colour White with Black contrasting framing
13. Green Wall Arrangement
14. Aluminium Louvered Doors - colour Alaska Grey RAL 7040
15. Aluminium Glazed Bi-Folding Doors - colour Alaska Grey RAL 7040

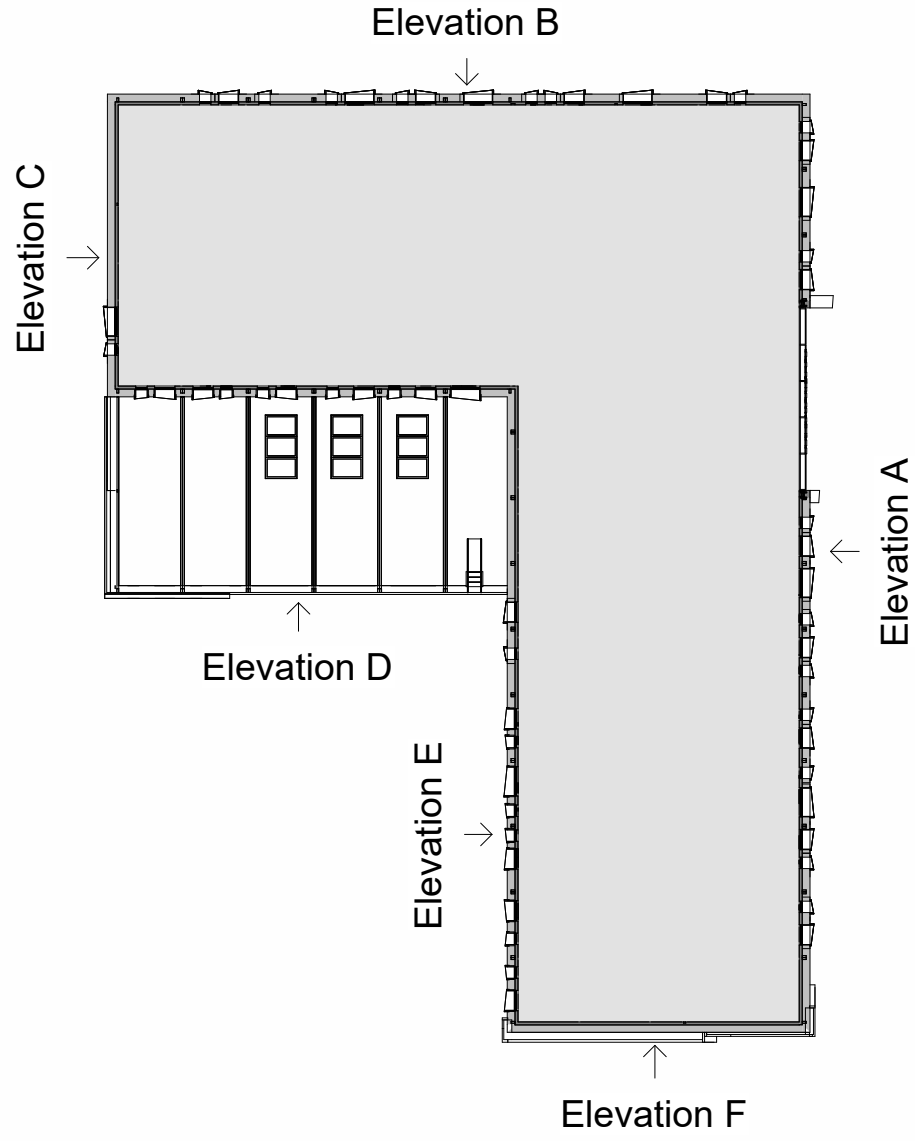

Note: This drawing is to be used for 'Elevation' purposes only

This drawing to be read in conjunction with Portakabin Limited drawing numbers:

16894 - PTK-A1-00-D-A-1002 - Ground Floor Plan
16894 - PTK-A1-01-D-A-1003 - First Floor Plan
16894 - PTK-A1-02-D-A-1004 - Second Floor Plan
16894 - PTK-A1-01-D-A-1010 - Roof Plan - First Floor
16894 - PTK-A1-03-D-A-1011 - Roof Plan
16894 - PTK-A1-ZZ-D-A-2001 - Elevations 1 of 2
16894 - PTK-A1-ZZ-D-A-3001 - Sections AA & BB
16894 - PTK-A1-ZZ-D-A-3002 - Sections CC & DD

Note: This drawing is to be read in conjunction with Mechanical & Electrical Sub-Contractor detail design drawings and specifications for alarm detection, emergency lighting, illuminated exit signage etc.



Status: S2
Purpose Of Issue: PLANNING ISSUE

Client:

Workdry International

Project:

Headquarters Office

Title:

Elevations 2 of 2

Scale @ A1:	Date:	Drawn By:	Checked By:
As indicated	25.06.25	KS	SPM
Opportunity Number:	OPP1365735	Project Number:	16894
Document Number:	PTK - A1 - ZZ - D - A - 2002	Rev:	P03

