





Front - North-East Elevation



Rear - South-West Elevation


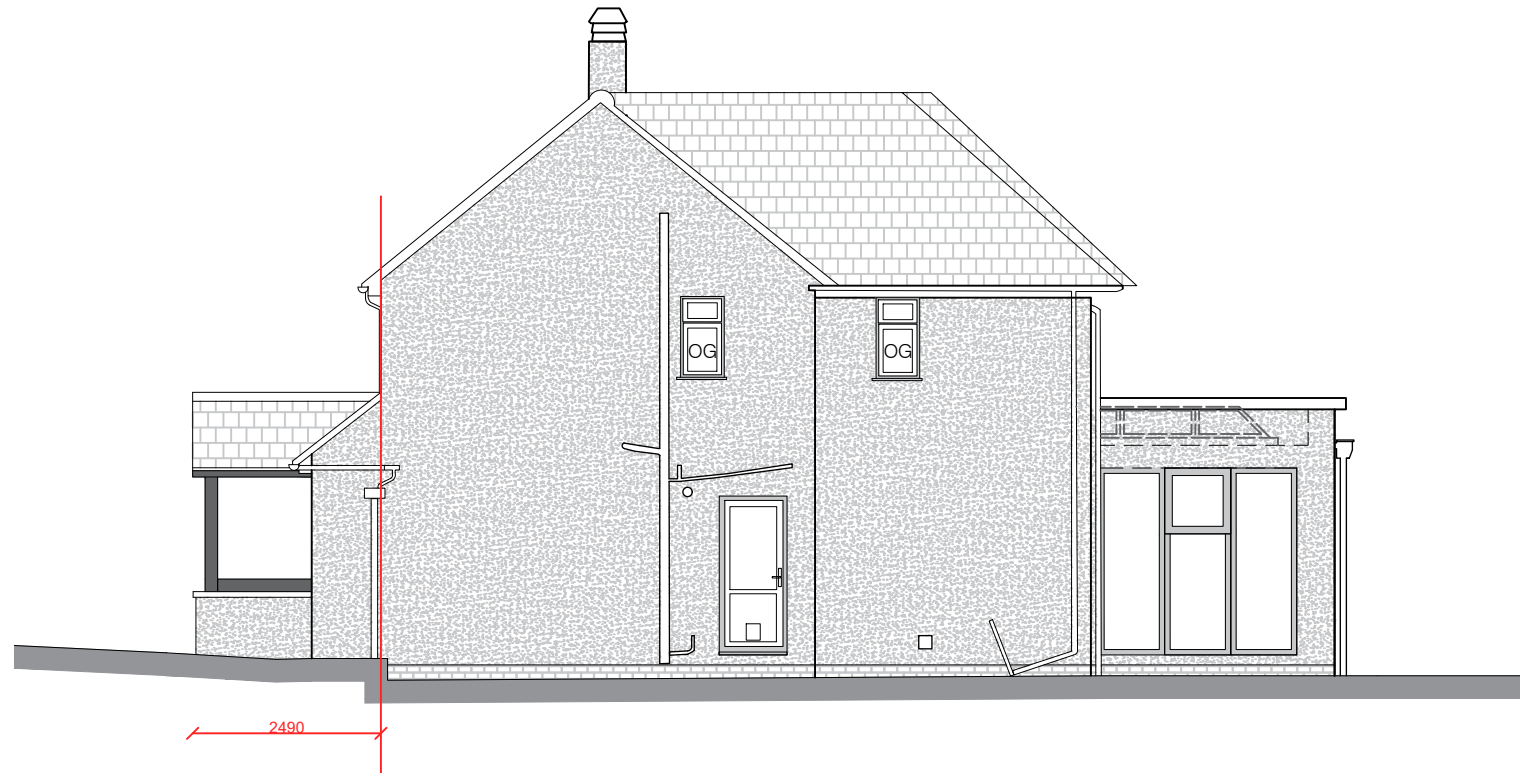


Side - North-West Elevation


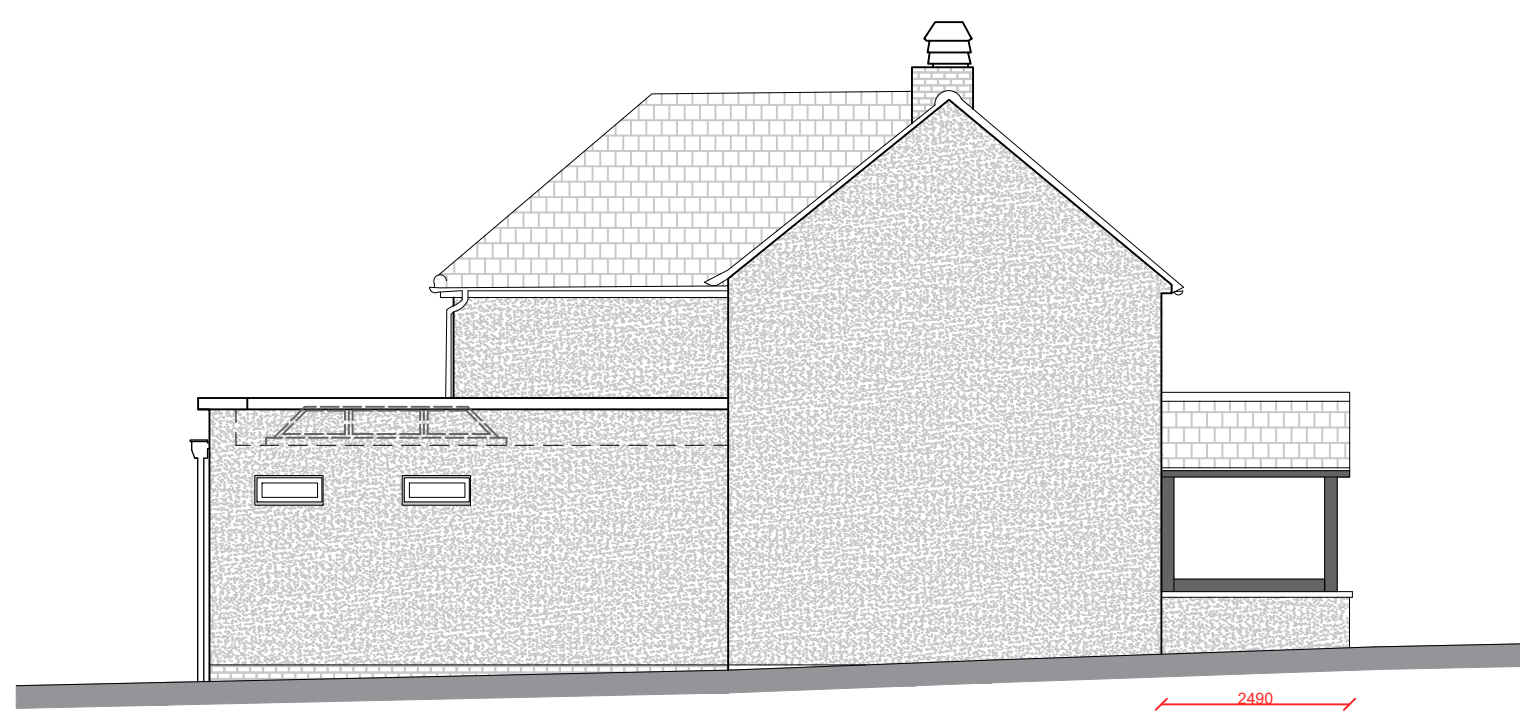


Rear - North-East Elevation



Elevations
AS PROPOSED
Scale 1:100

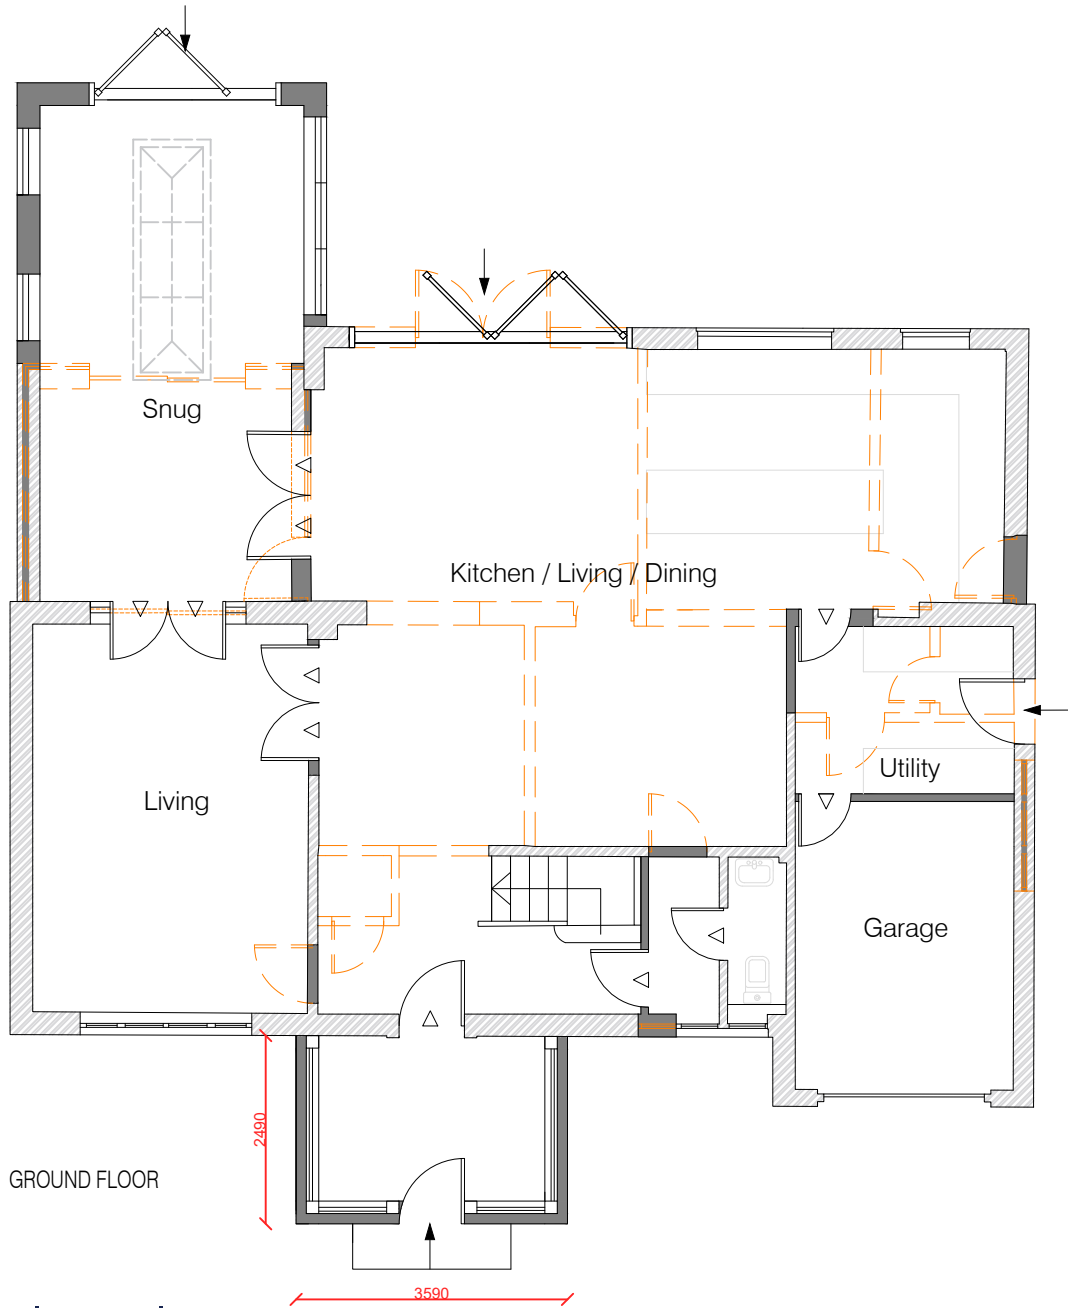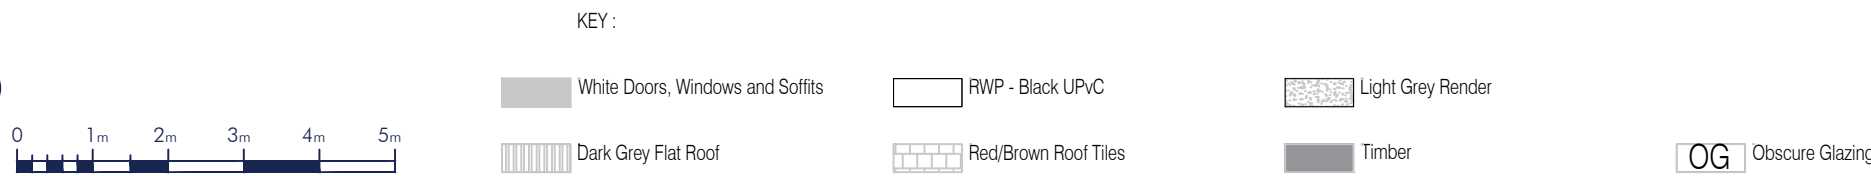

Floor Plans
AS PROPOSED
Scale 1:100

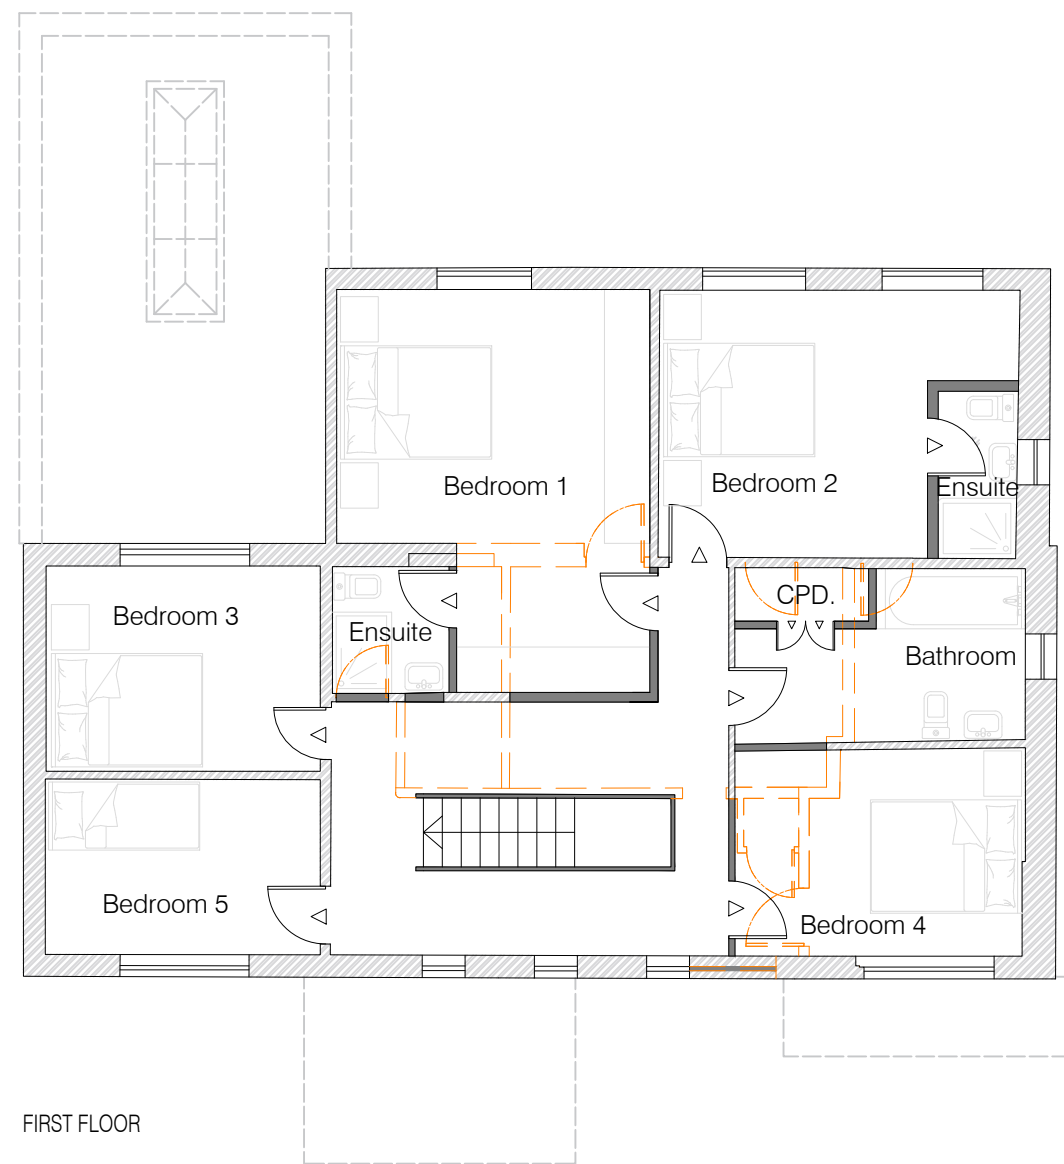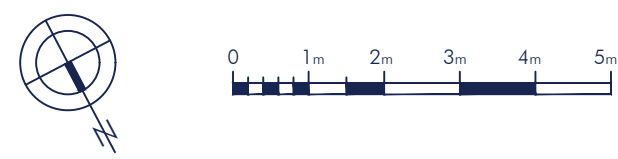


FIRST FLOOR

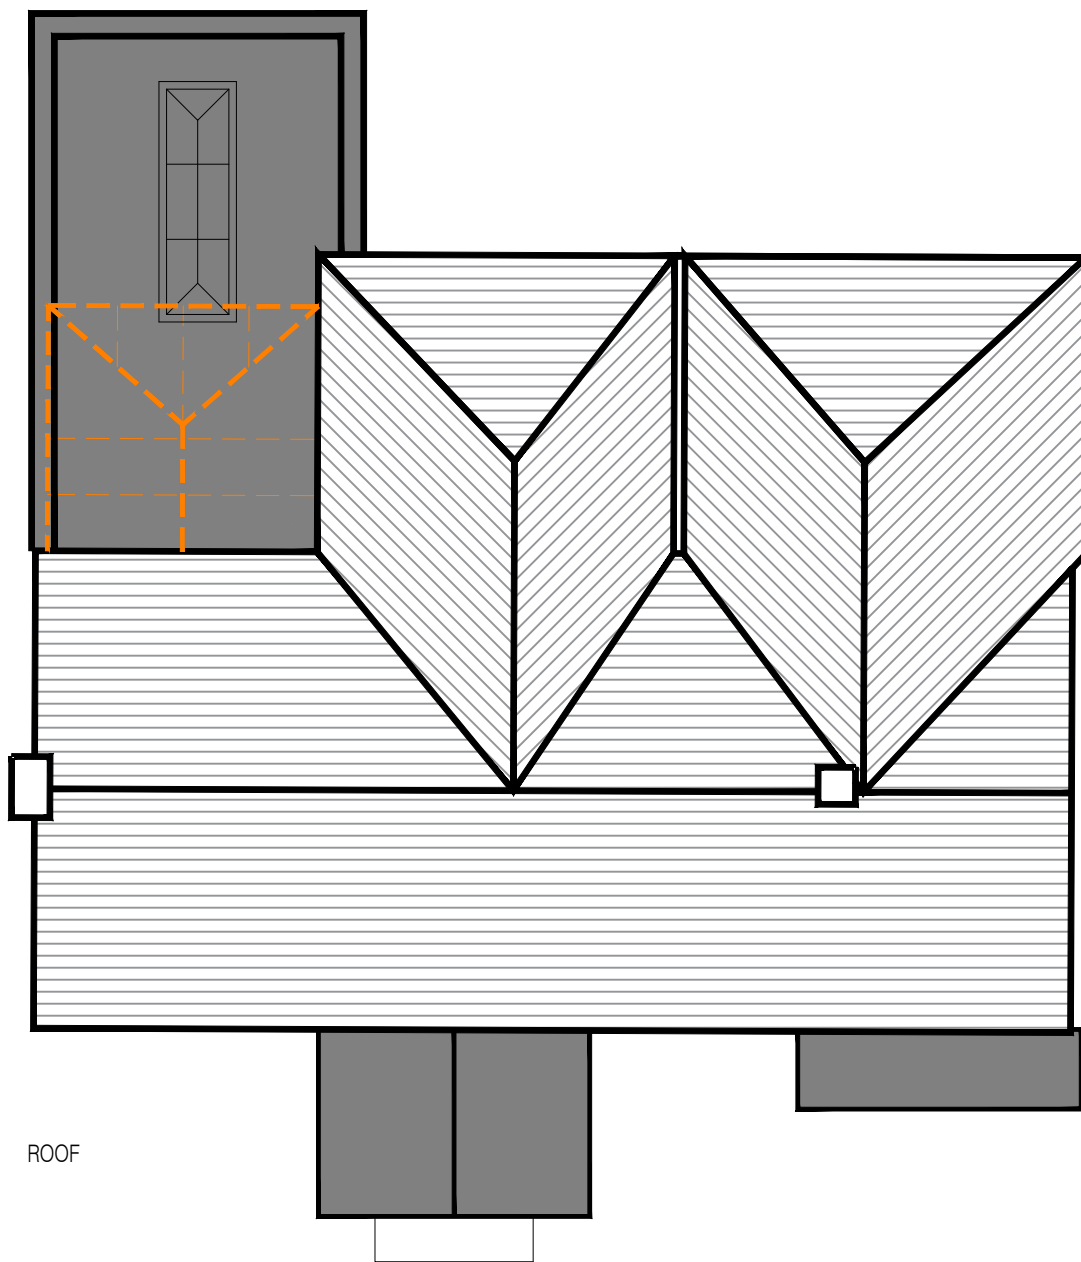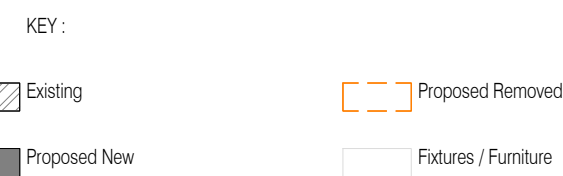


ROOF

Location Plan
AS PROPOSED
Scale 1:1250

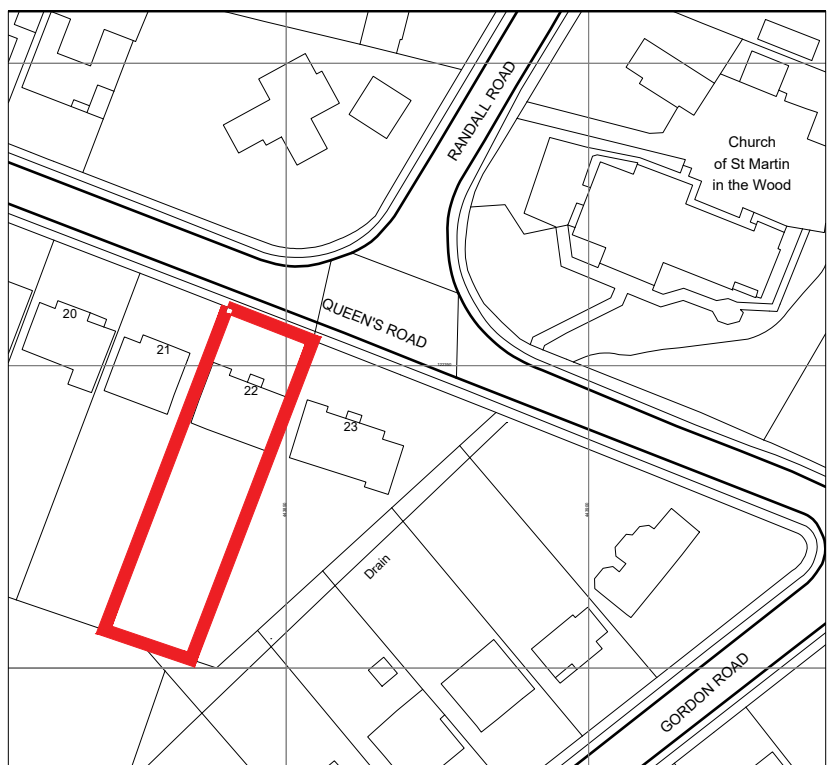

Ordnance Survey, (c) Crown Copyright 2025. All rights reserved. Licence number 100022432

Site Plan
AS PROPOSED
Scale 1:250

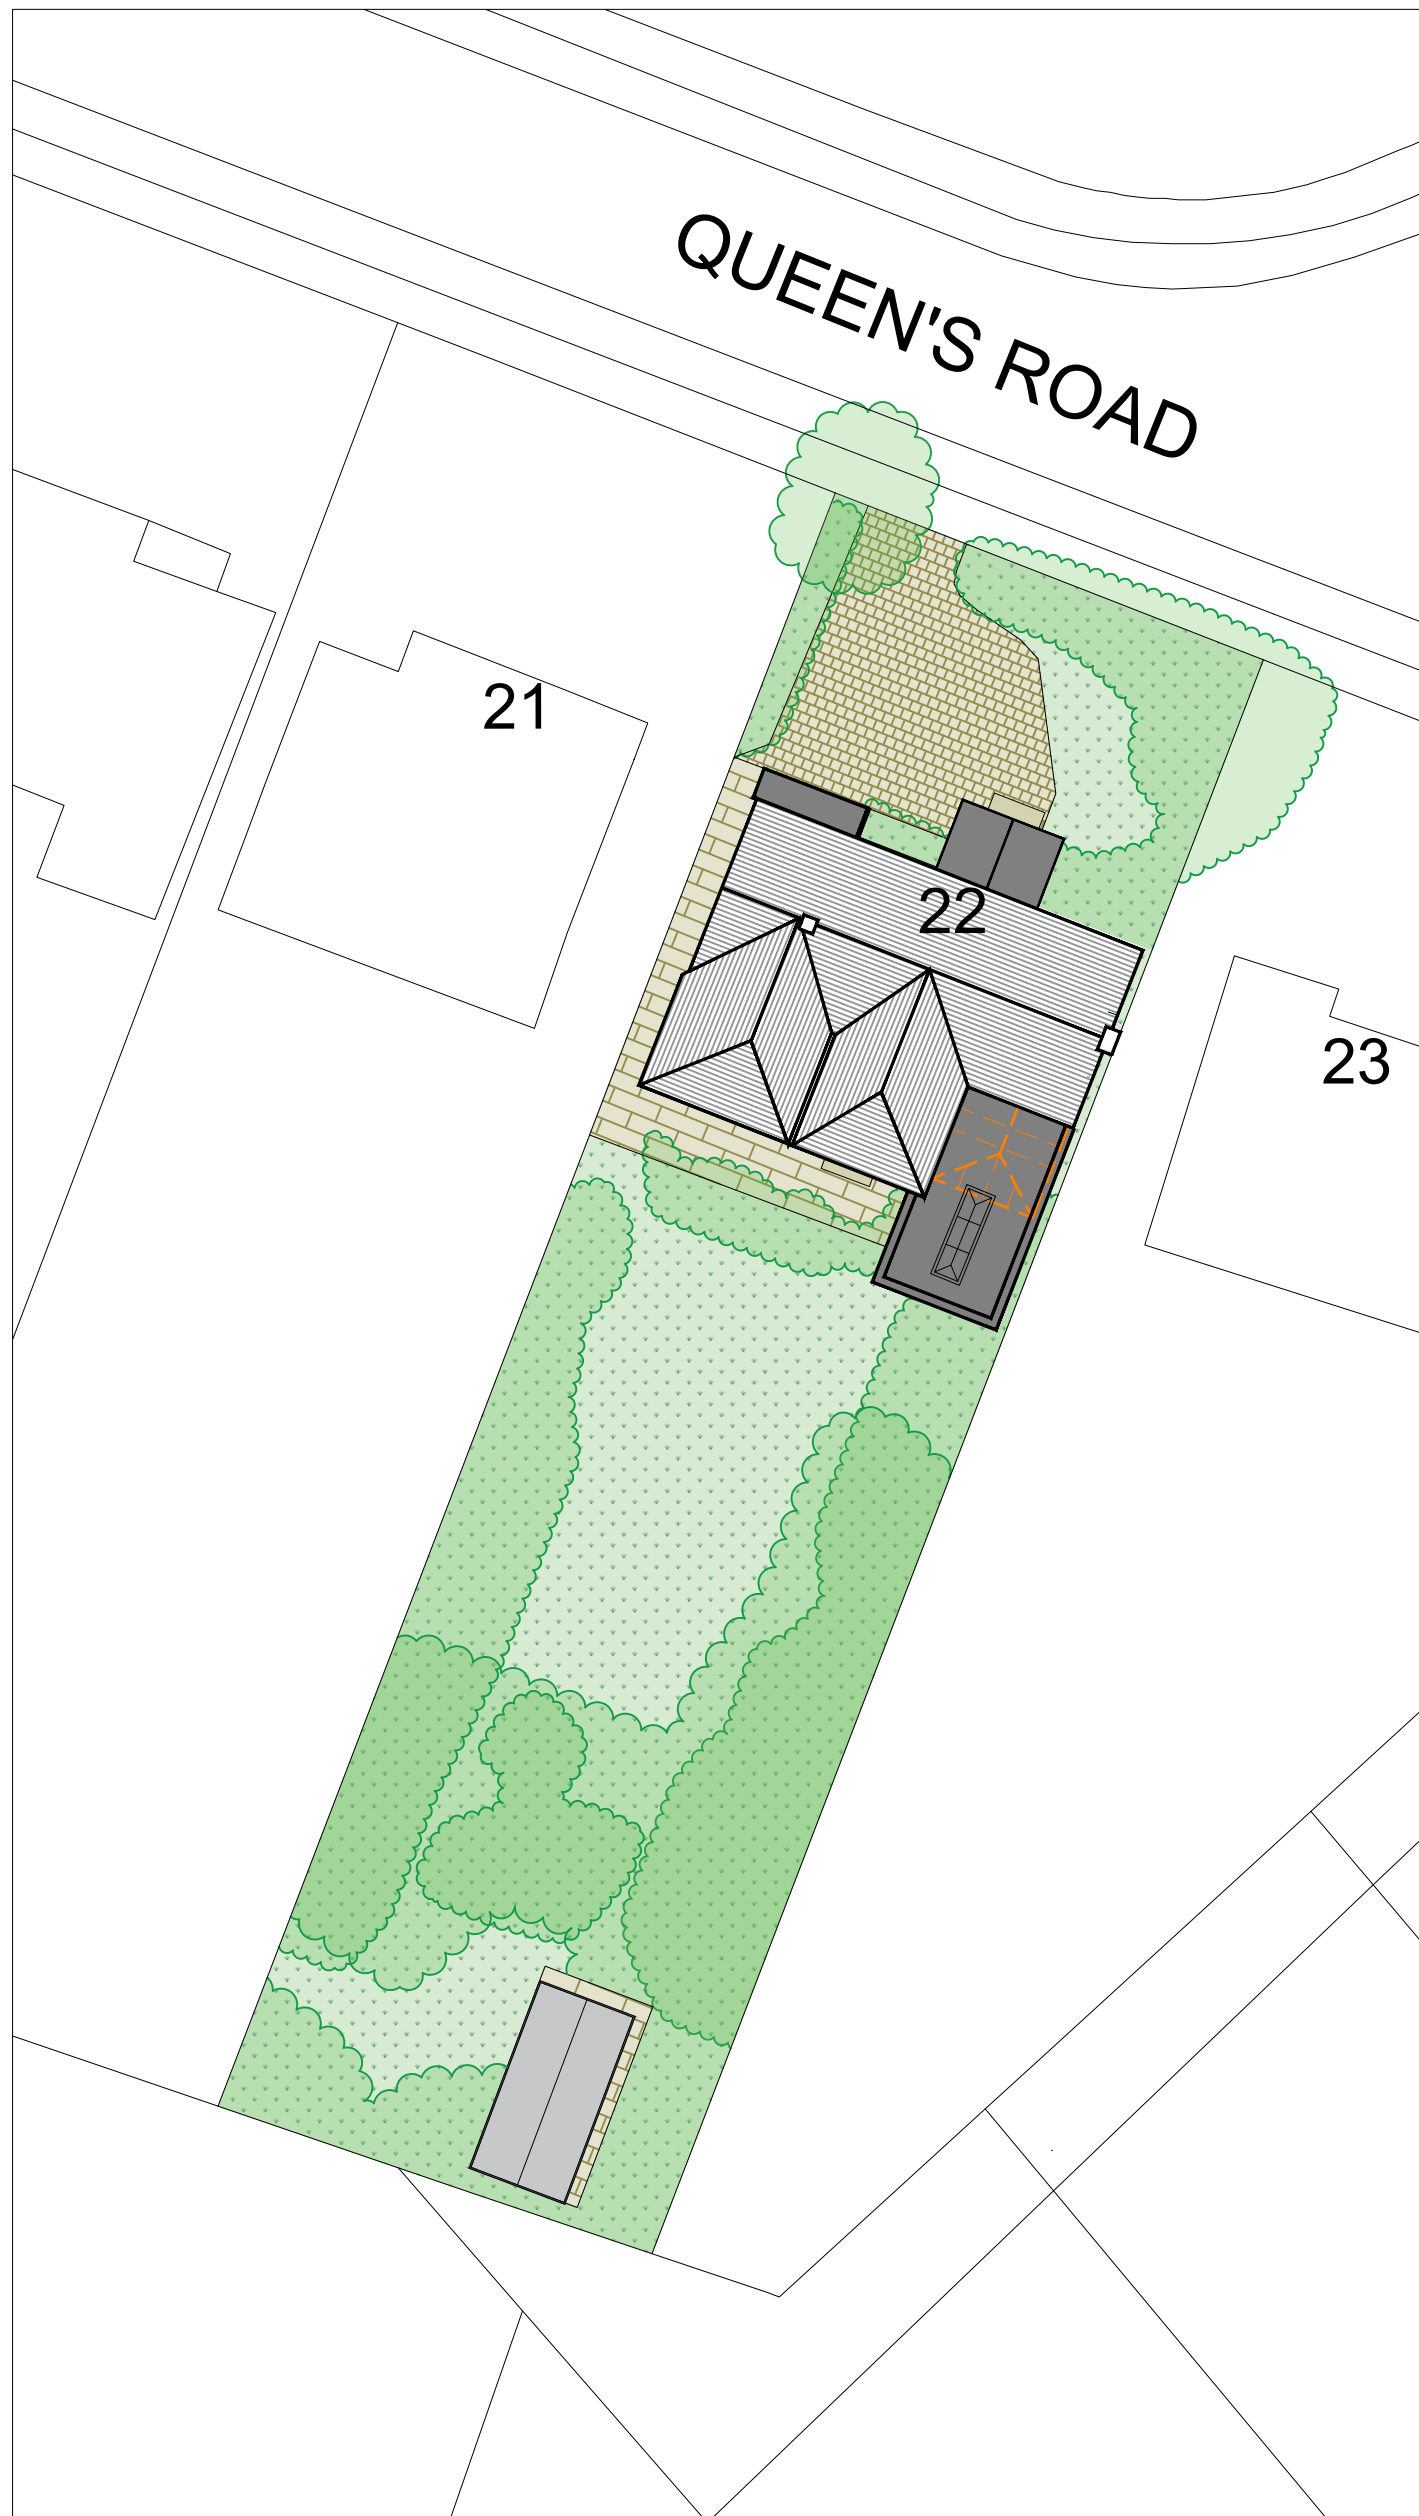

Ordnance Survey, (c) Crown Copyright 2025. All rights reserved. Licence number 100022432

C	General Update of Drawings	07.08.2025
B	Client Update	10.06.2025
A	Client Update	10.06.2025
No.	Description	Date

SC Architecture
Anchor House, School Lane
Chandlers Ford, Eastleigh
Hampshire SO53 4DY

T: 023 8026 9222
E: info@sc-architecture.co.uk
W: www.sc-architecture.co.uk

RIBA
Chartered Practice

Drawing Title:
Proposed Plans, Elevations,
Location and Site plan

Project Title:
22 Queens Road,
Chandlers Ford

Drawing No.:
5137 - P - 02

Revision:	C
Date:	August 2025
Scale:	As Shown
Drawn:	CE
Checked:	MSS

This drawing is the copyright of the company and must not be reproduced or used without permission. Annotated dimensions are to be taken in preference to scaled dimensions and site dimensions must be checked before work is commenced