




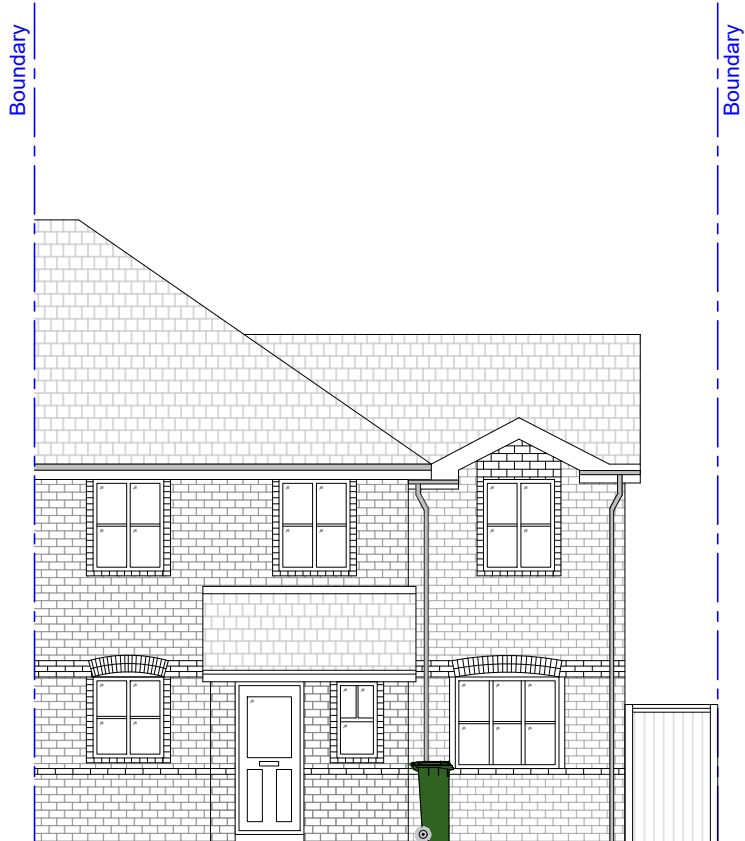

Existing Front Elevation
1:100 @A3

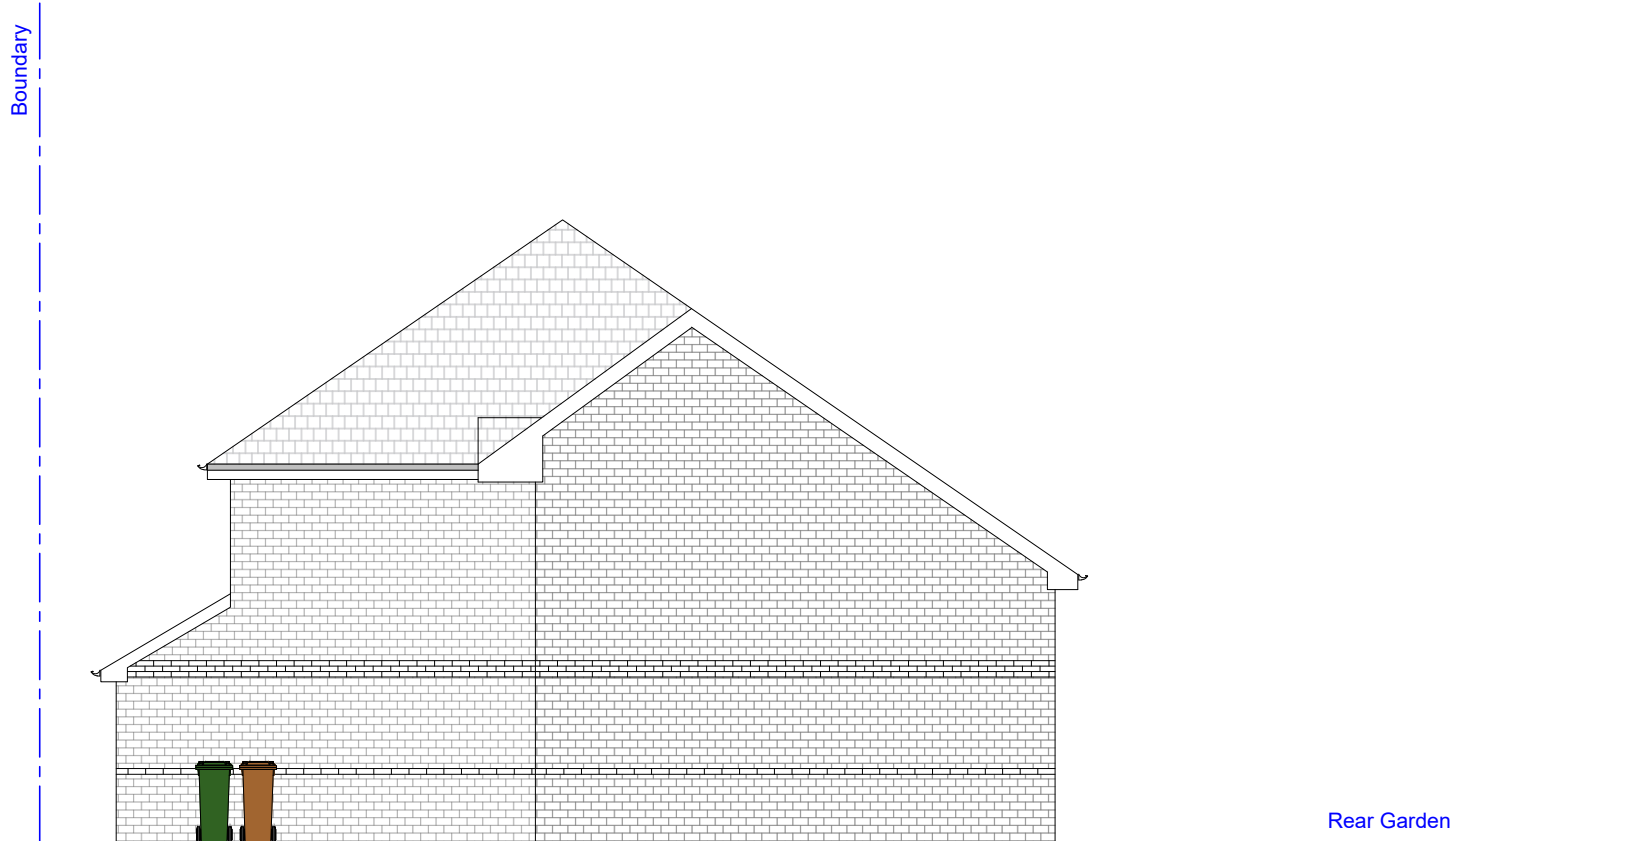



Existing West Elevation
1:100 @A3

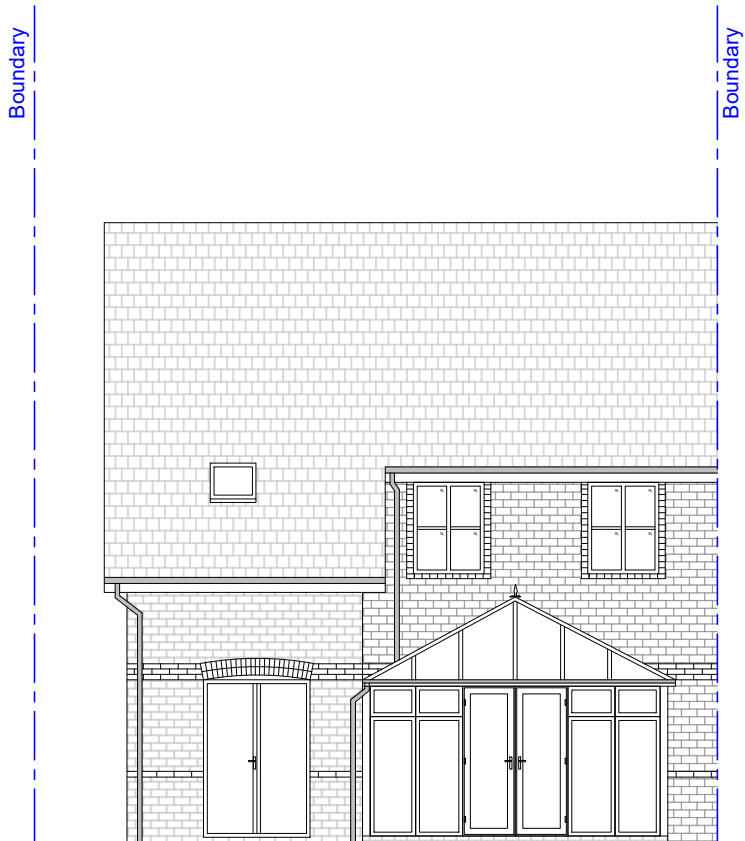

Existing Rear Elevation
1:100 @A3



Existing East Elevation
1:100 @A3

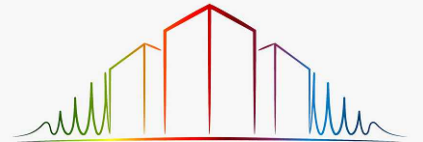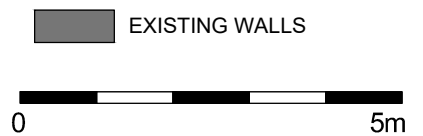

NA PLANNING LTD
19 St James Park road, Shirley,
Southampton, SO16 6HL
TEL: 077 4569 6432
E-MAIL: info@naplanning.co.uk
WEB: www.naplanning.co.uk

Project
26 Pluto Road, Eastleigh
SO50 5DG

Drawing

Title
Existing Elevations

Drawing Status:

Scale 1:100 @ A3	Drawn N.ALI	Date 22.07.2025
Project No 633	Page 03	Revision P5