




LINEAR SCALE 1:100
A4 @ 1:100

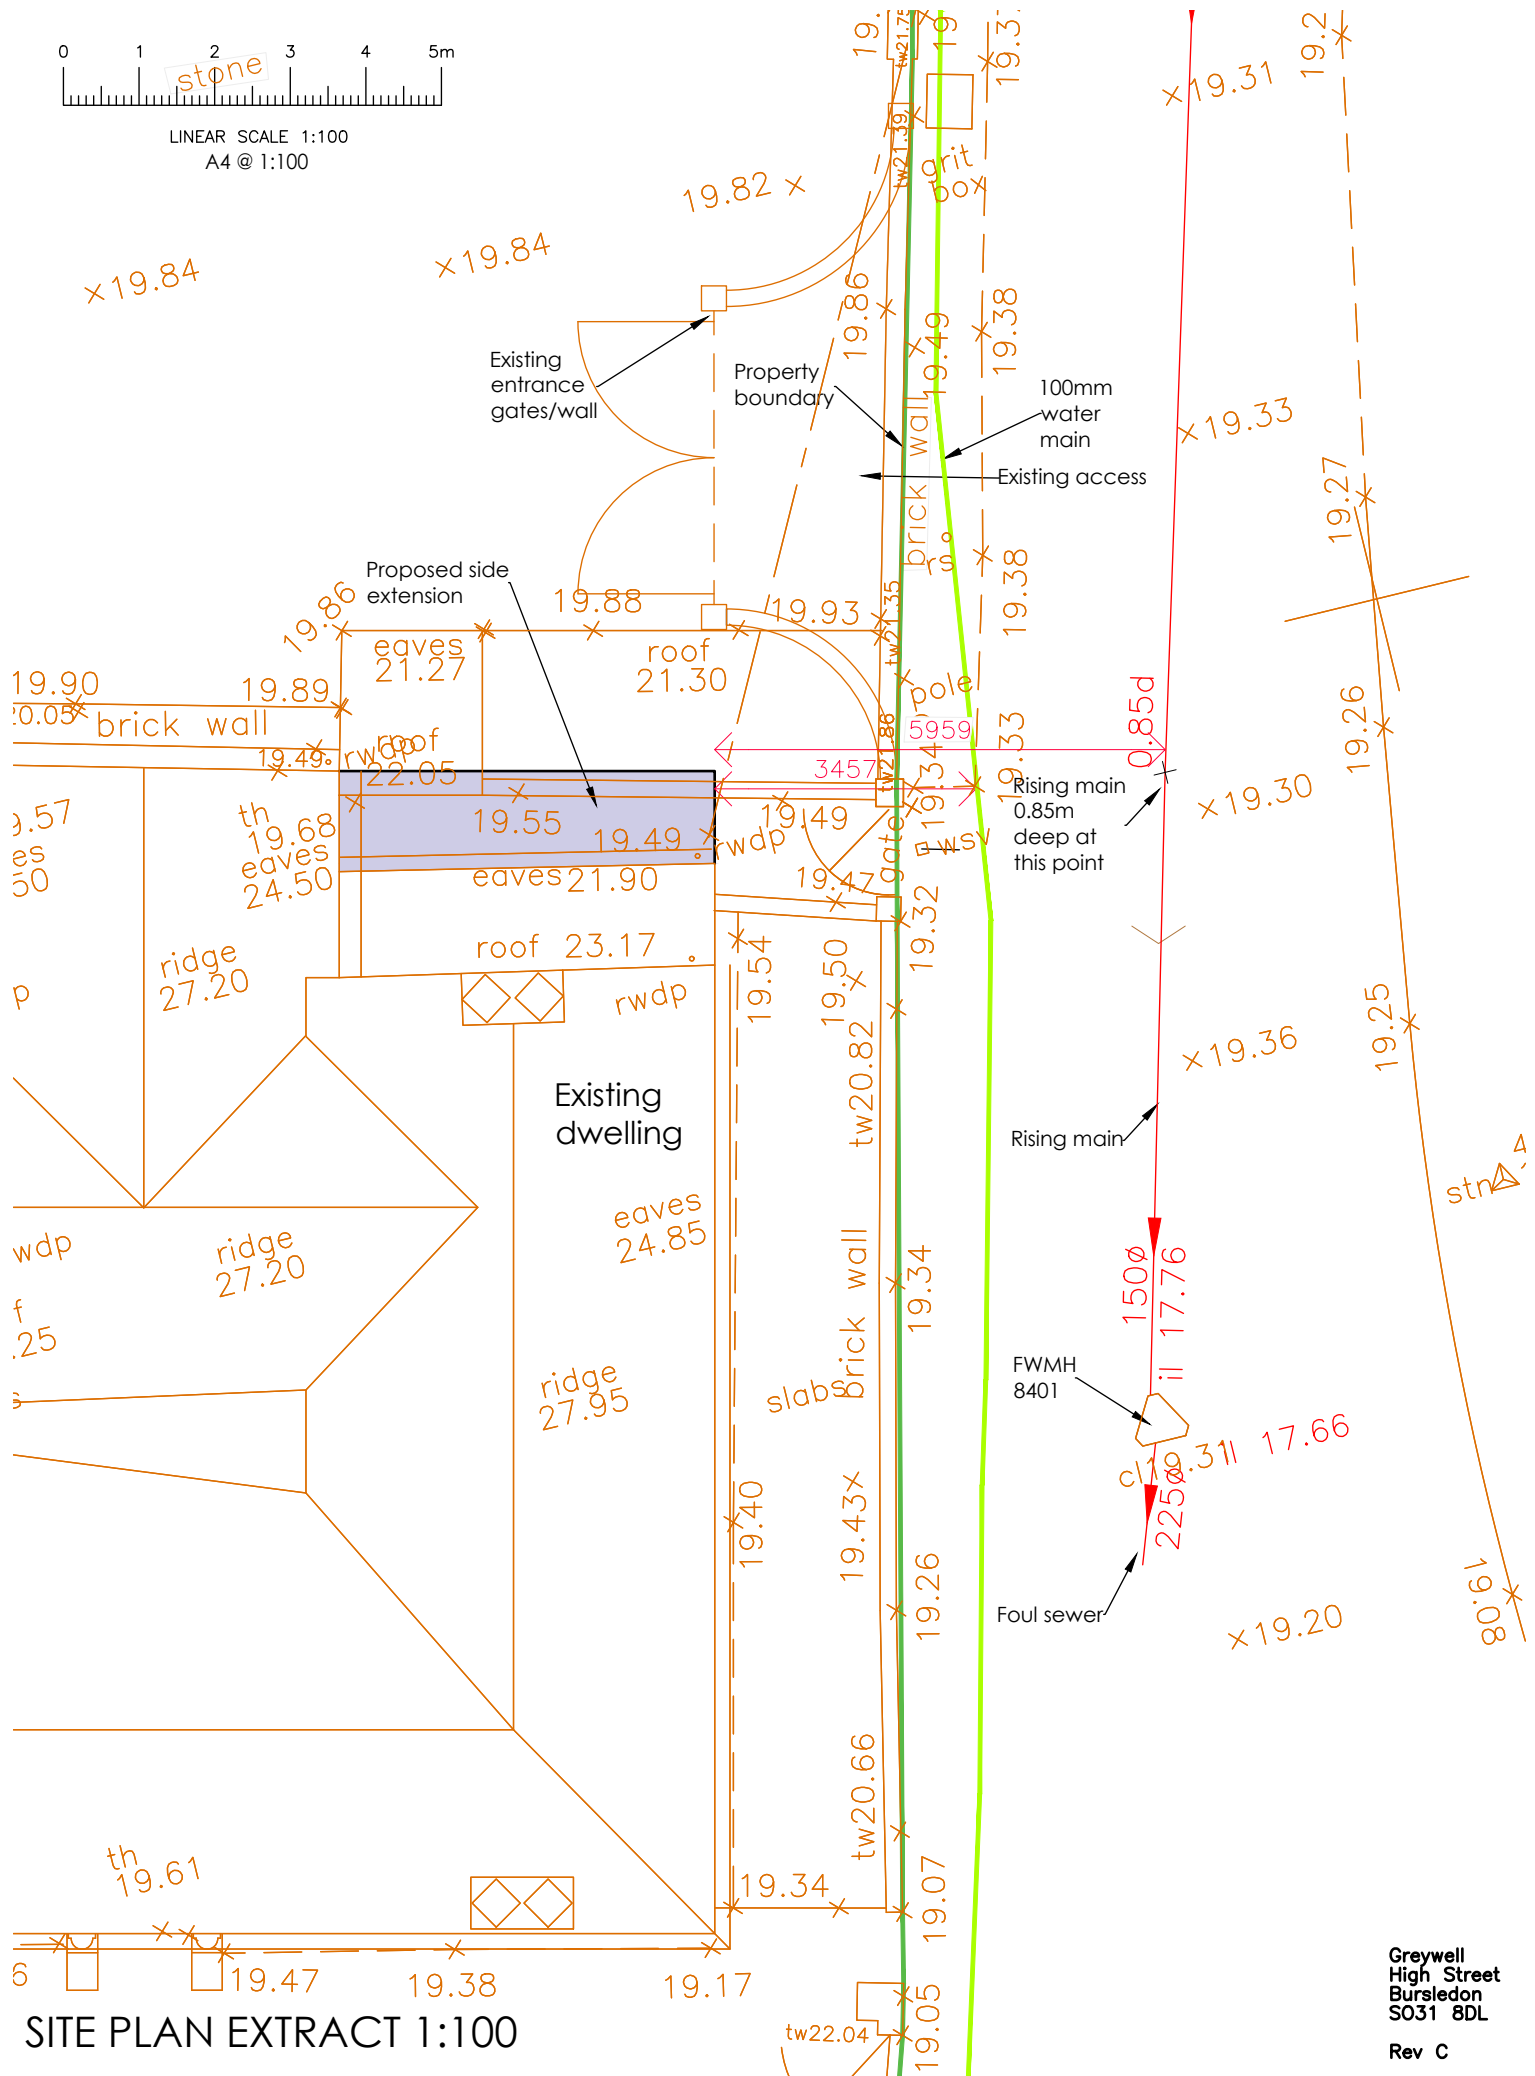

SITE PLAN EXTRACT 1:100