



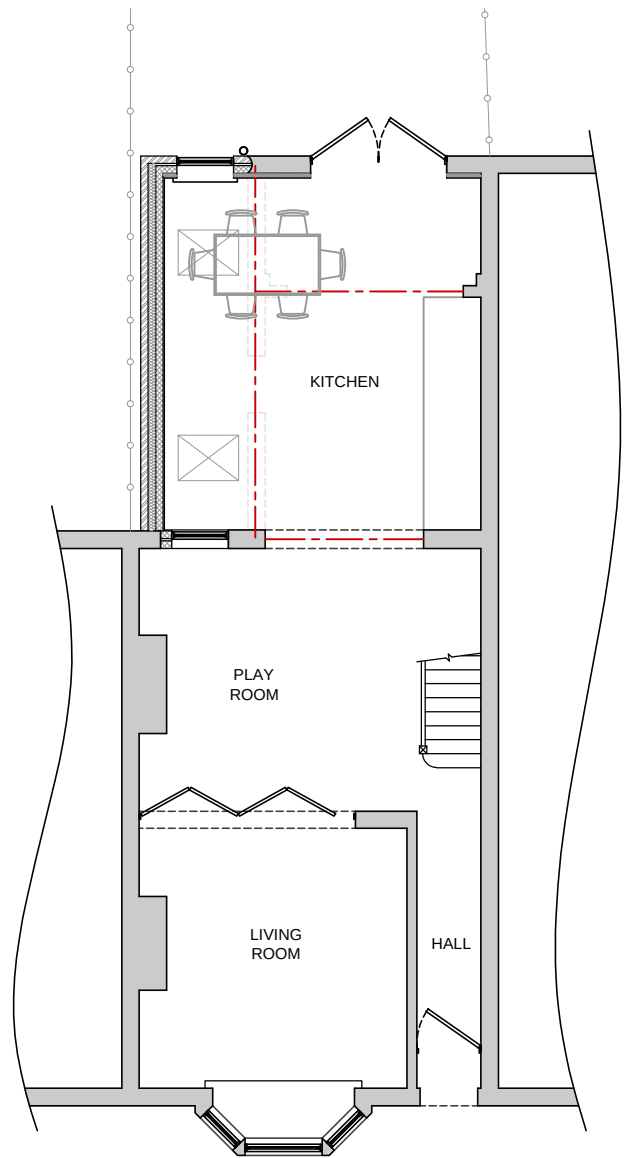


GROUND FLOOR PLAN

0 1m 2m
SCALE: 1:100

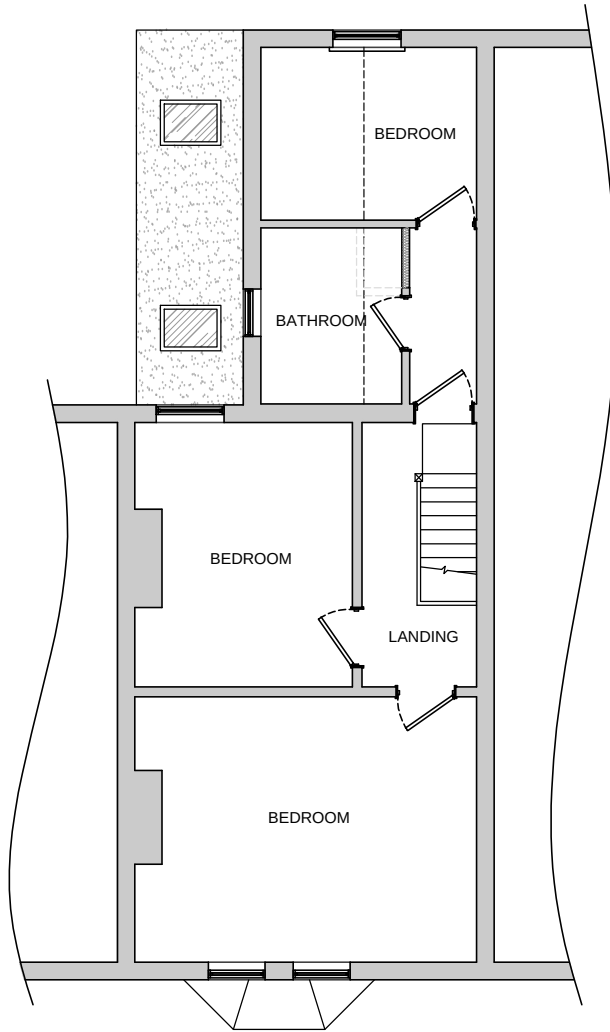


FIRST FLOOR PLAN

0 1m 2m
SCALE: 1:100

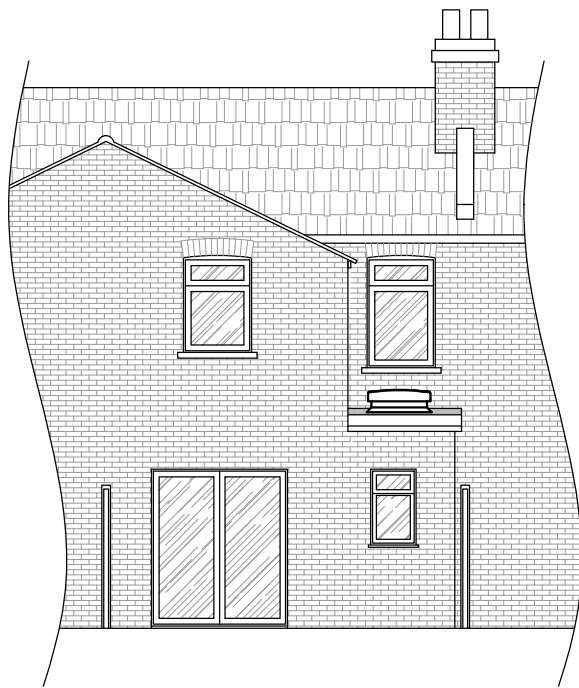

REAR ELEVATION

0 1m 2m
SCALE: 1:100

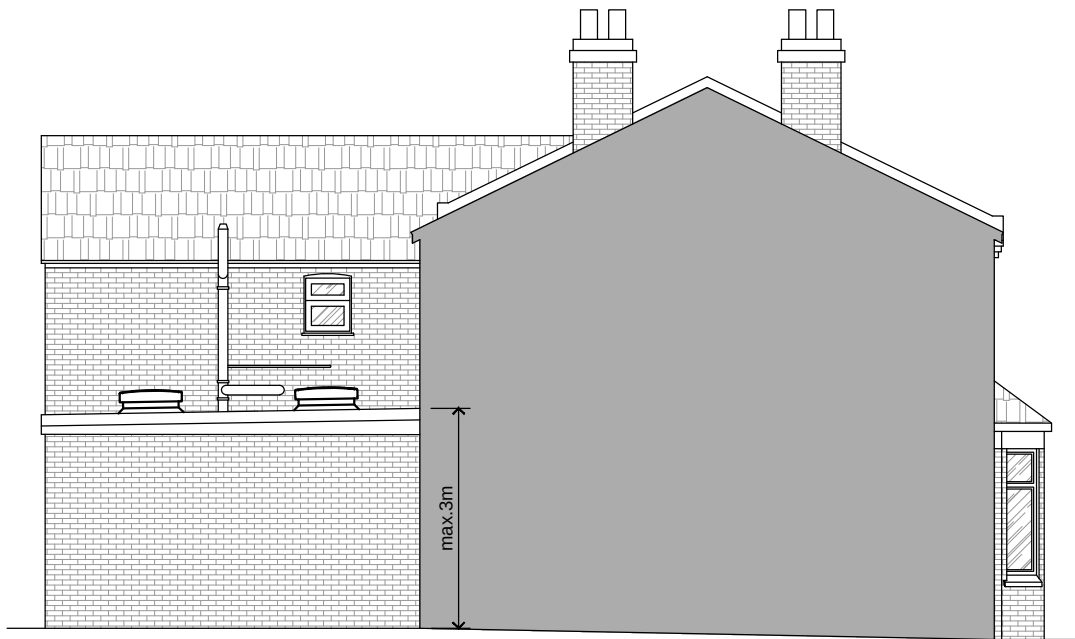

SIDE ELEVATION

0 1m 2m
SCALE: 1:100



FRONT ELEVATION

0 1m 2m
SCALE: 1:100

P02	PROPOSAL AMENDMENTS	05/06/2025
P01	FIRST ISSUE	16/05/2025
REV	DESCRIPTION	DATE

PRELIMINARY

DO NOT SCALE FROM THIS DRAWING EXCEPT FOR PLANNING PURPOSES ONLY. ALL MEASUREMENTS TO BE CHECKED ON SITE PRIOR TO THE COMMENCEMENT OF WORKS.

THIS DRAWING AND ANY DESIGN THEREIN IS THE INTELLECTUAL PROPERTY OF R ELLIOTT ASSOCIATES LTD AND MUST NOT BE REPRODUCED, SOLD, TRANSFERRED OR USED FOR ANY OTHER PURPOSE WITHOUT THE EXPRESS WRITTEN CONSENT OF R ELLIOTT ASSOCIATES LTD.
© R ELLIOTT ASSOCIATES LTD 2025

REA

ARCHITECTURAL DESIGN
& SURVEYING

R ELLIOTT ASSOCIATES LTD,
DENNETT HOUSE, BRIGHTON ROAD, SWAY,
LYMINGTON, HAMPSHIRE, SO41 6EB
01590 683176
info@rea-ltd.co.uk www.rea-ltd.co.uk

Details

6 DONCASTER ROAD
EASTLEIGH
SO50 5QR

Job Title

REAR EXTENSION &
INTERNAL ALTERATIONS

Drawing Title

PROPOSED FLOOR PLANS
AND ELEVATIONS

Scale

AS SHOWN

Drawn By

LH

Checked By

AE

Date

JULY 2025

Sheet Size

A3

Drawing Number

12170-AR-02

Rev

P06