





North-West (Front) Elevation - As Proposed 1:100

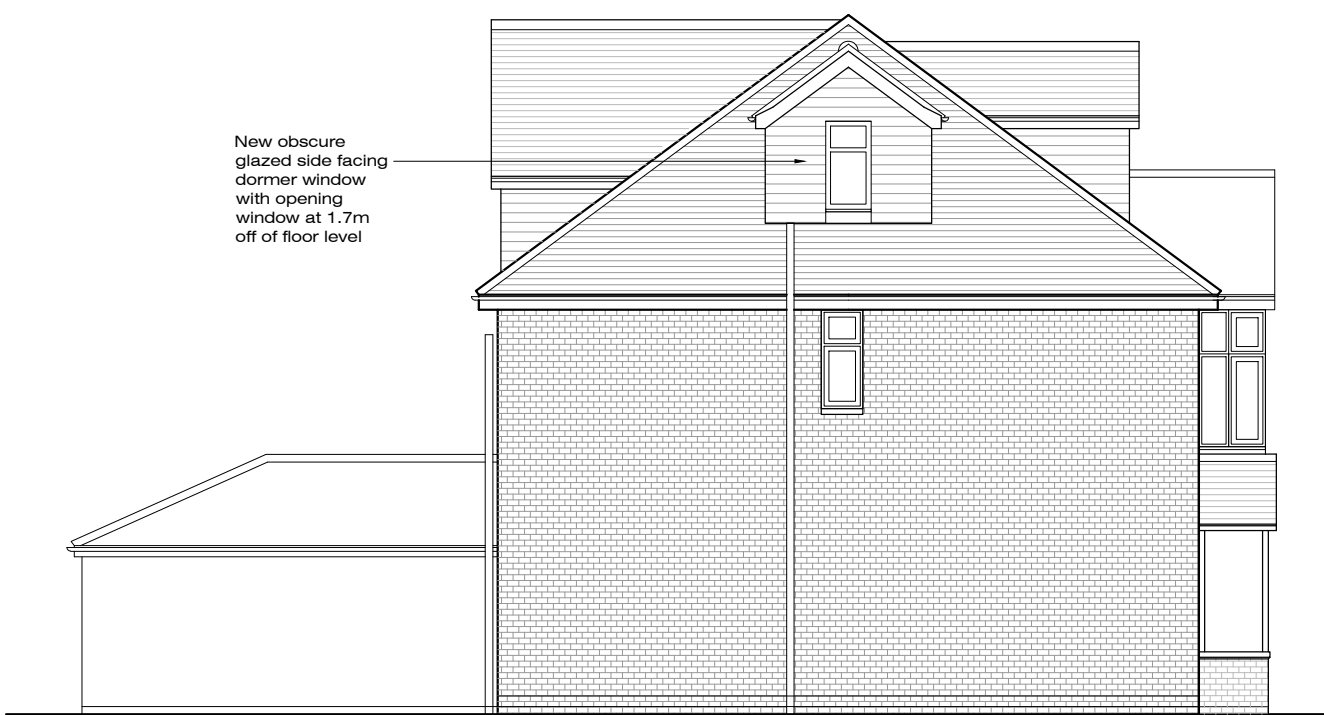


North-East (Side) Elevation - As Proposed 1:100




South-East (Rear) Elevation - As Proposed 1:100

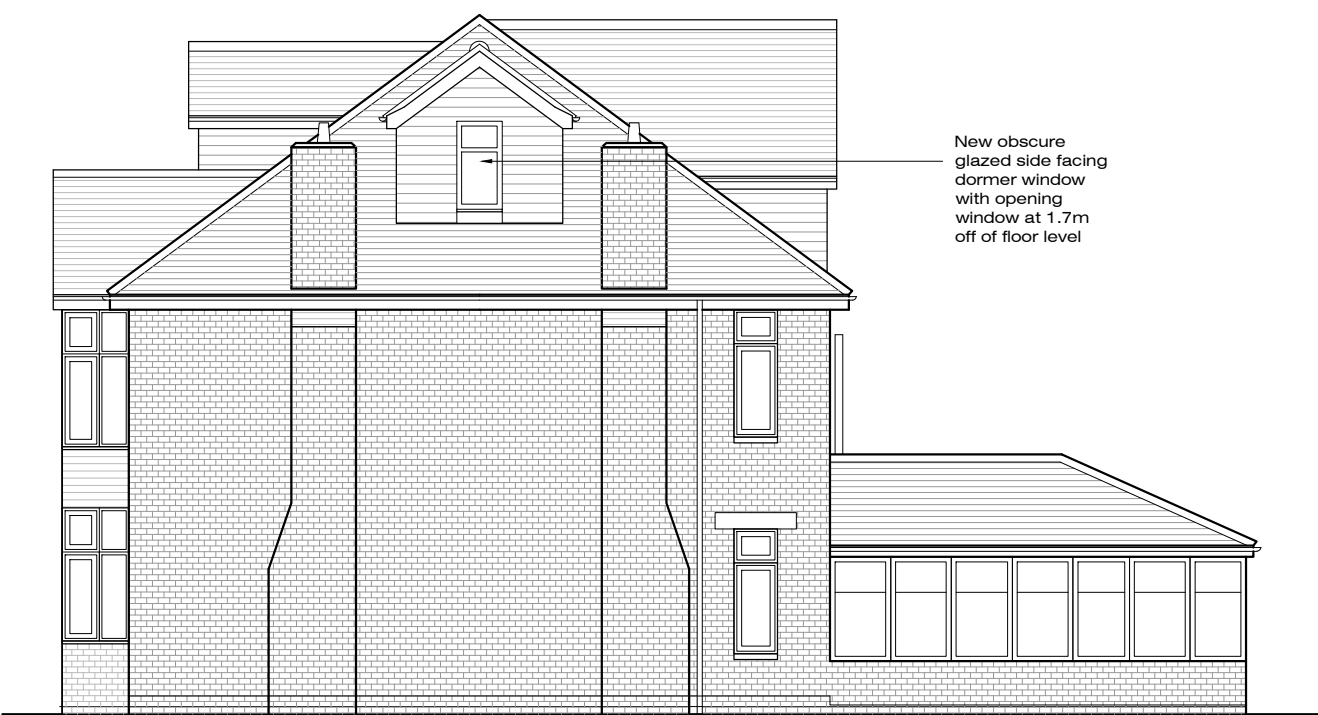


South-West (Side) Elevation - As Proposed 1:100

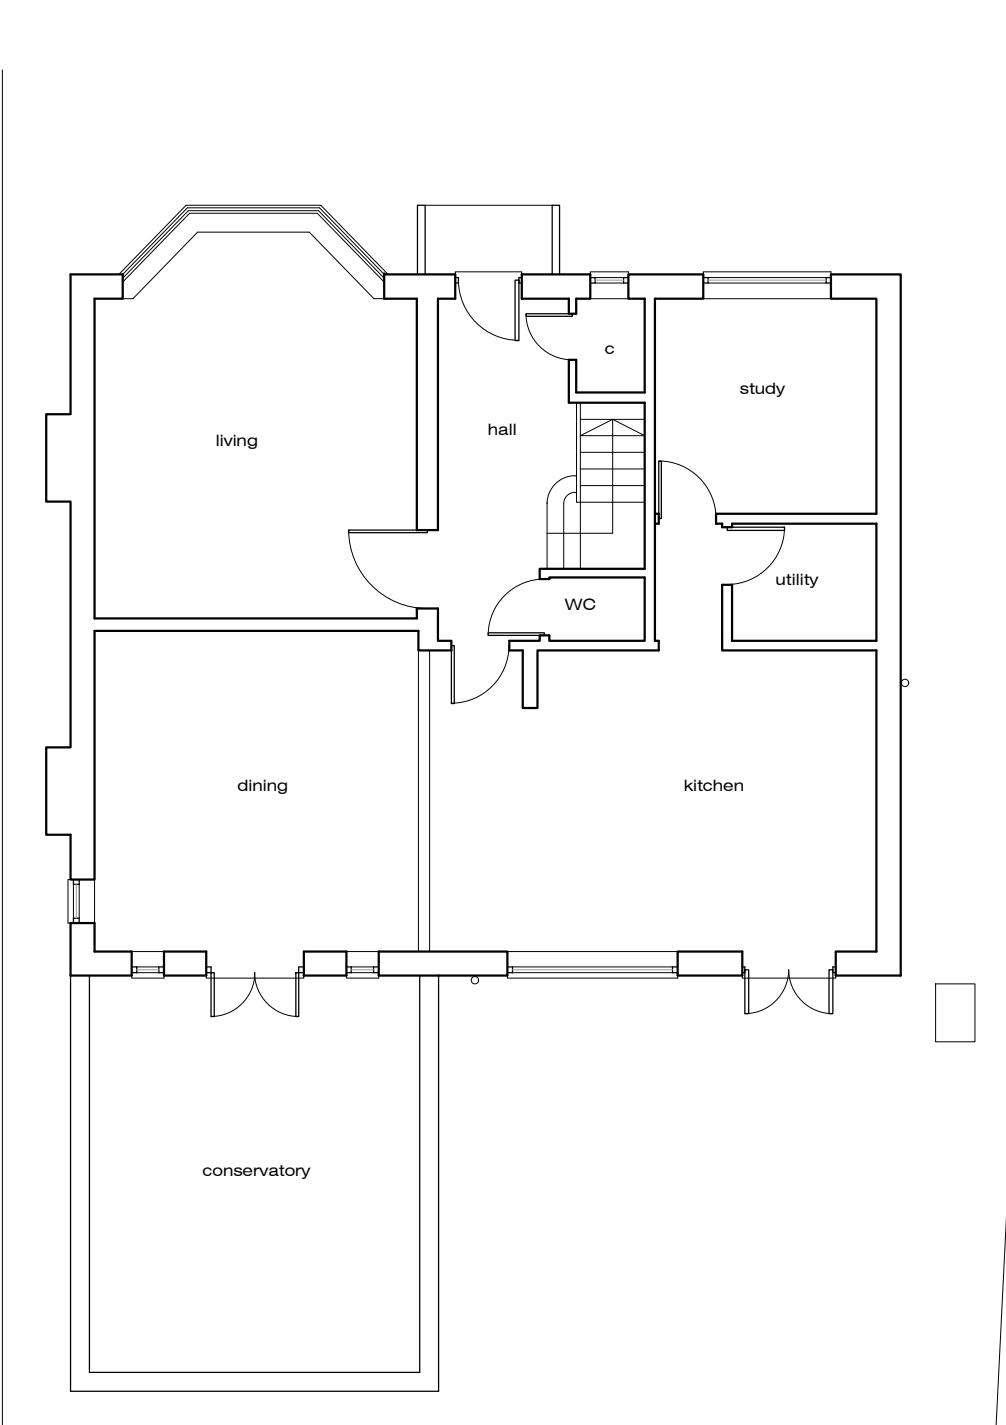


Ground Floor Plan - As Proposed 1:100

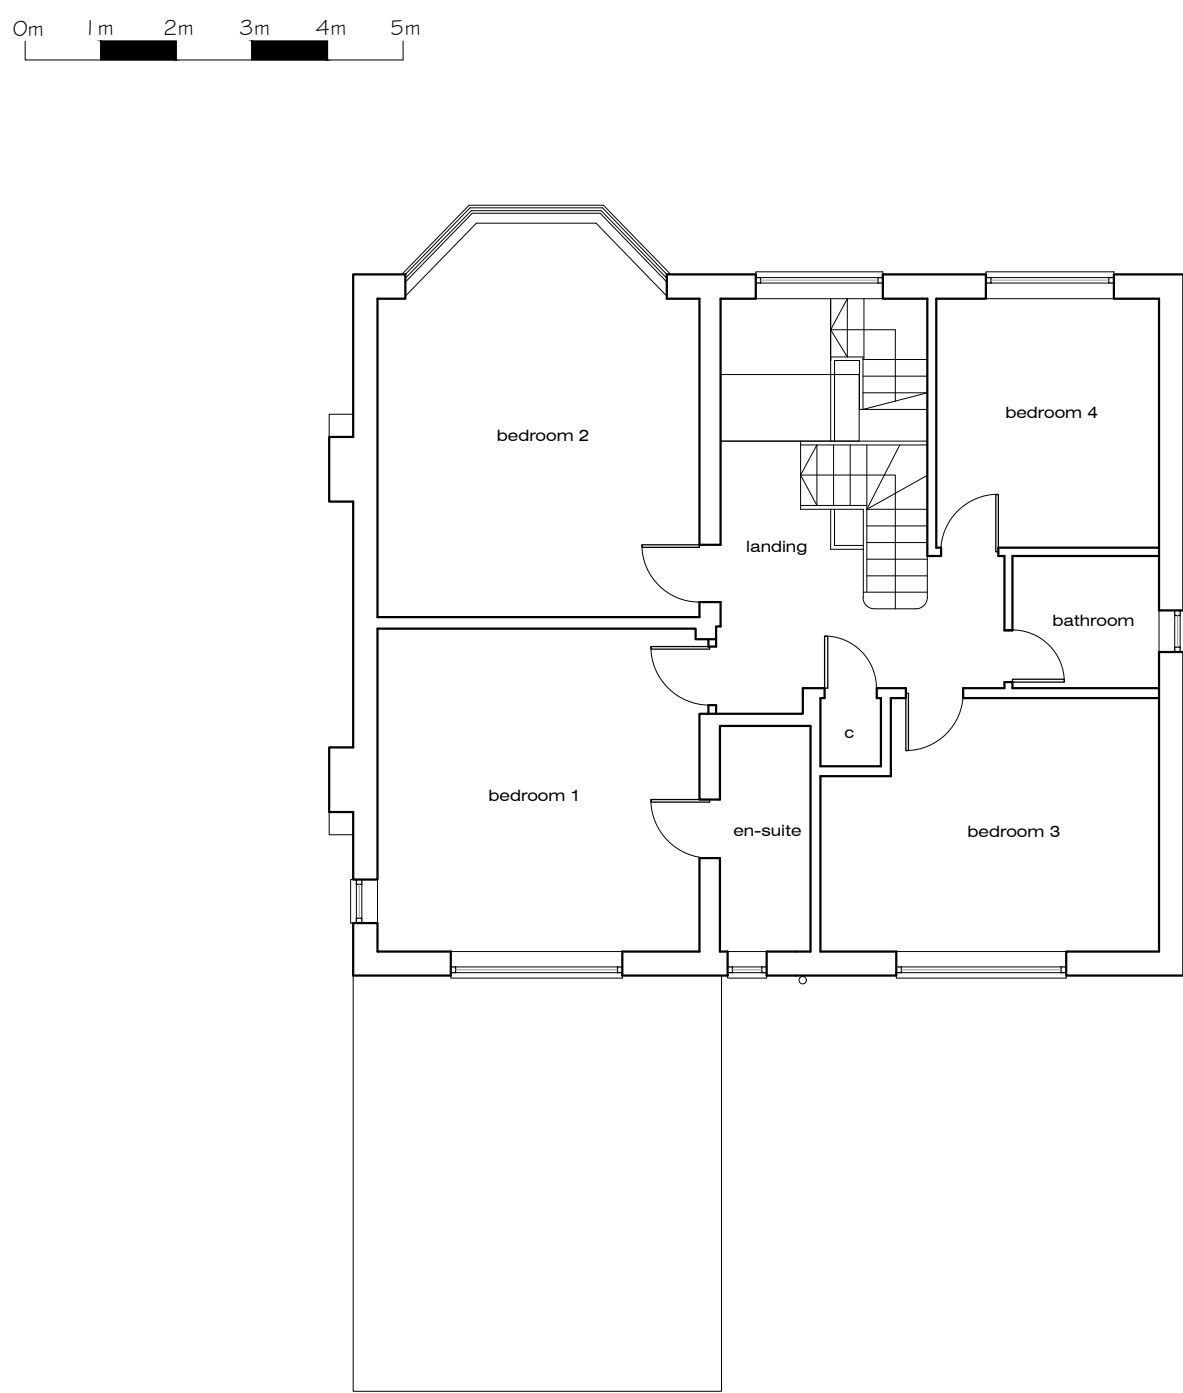

First Floor Plan - As Proposed 1:100

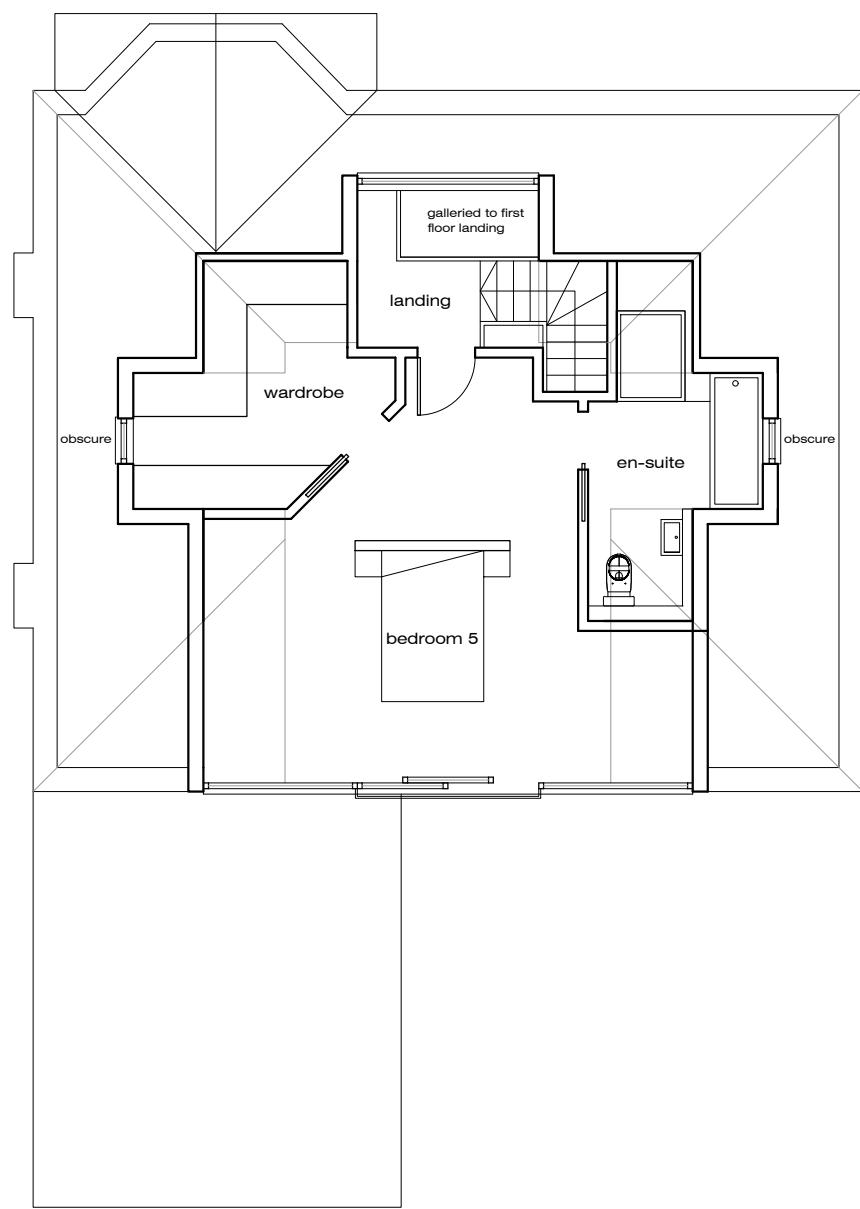

Second Floor Plan - As Proposed 1:100

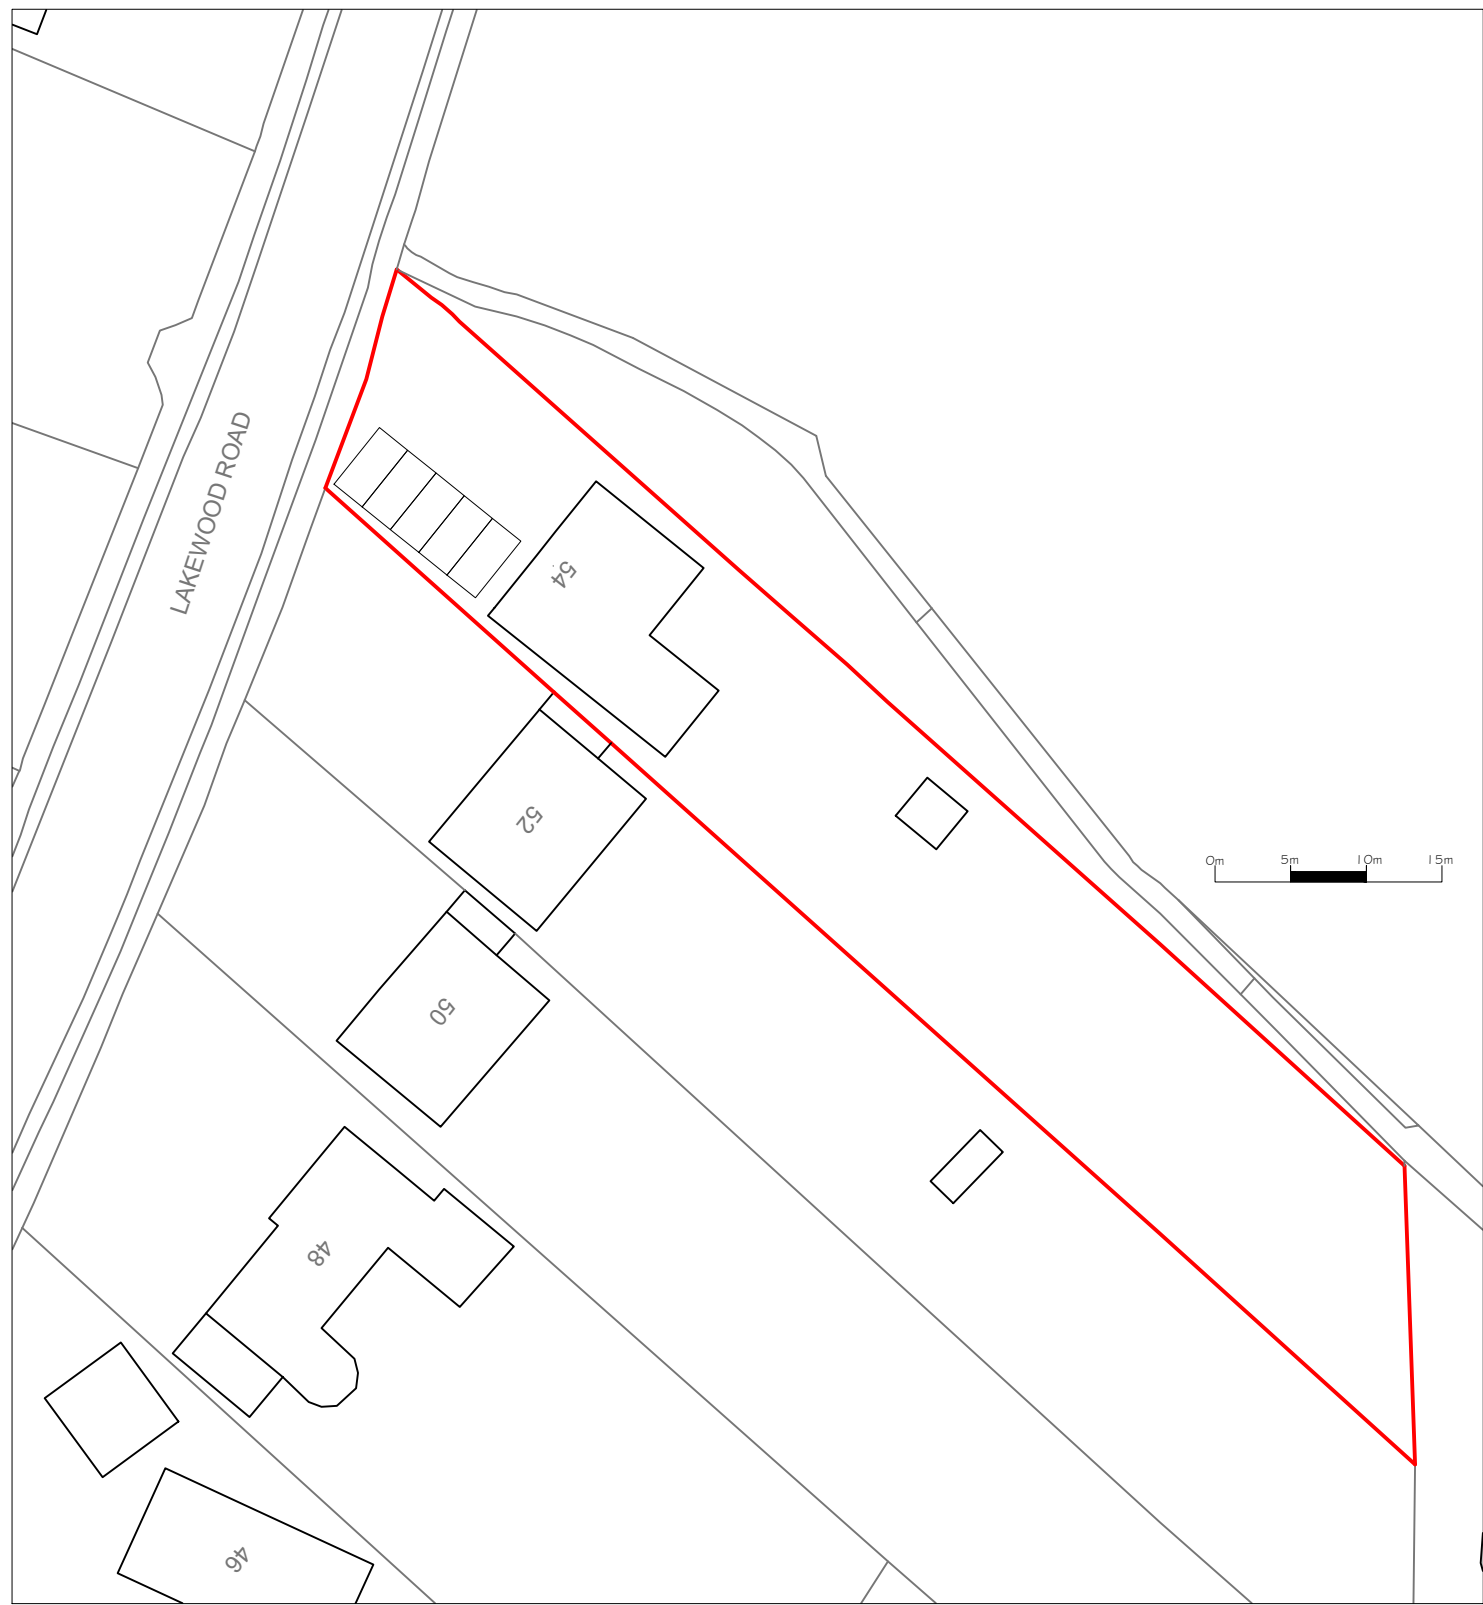

Block Plan - As Proposed 1:500

A	Front elevation new dormer height lowered, svp on rear elevation amended - Re-issued for Planning Application	NJ	08-08-25
-	Issued for Planning Application	NJ	26-06-25
Rev.		By	Date

Coast Architecture Ltd
The Hawthorns, 105 Dibles Road,
Warsash, Southampton, SO31 9JL
07920 260758

Project
54 Lakewood Road, Chandler's Ford,
SO53 1EX

Client
Mr and Mrs T Almond

Title Plans & Elevations - As Proposed			
Date	August 24	Drawn By	NJ
Job No.	Drawing No.	Scale	Revision
C24-004	101	1:100 /500@A1	A