

Notes
Report any discrepancies to the author.
This drawing is copyrighted to Temple Ford Design LTD.

19

grass

h

10dia

400dia


tt

26.00

400dia

100dia

grass

 

Revision Notes:

Rev:	Date:	Description:
A	10 06 24	Changes from PRE-APP
B	16 07 24	Changes from PRE-APP
C	26 07 24	Changes from PRE-APP
D	29 07 24	Client changes
E	30 08 24	Client changes
F	06 09 24	existing garage shown demolished
G	08 10 24	Client changes
H	01 04 25	Client changes
I	05 08 25	Blue line boundary amendment

Date:

March 2024

Scale @ A3:

1/100

Drawing Status:

Planning

Drawn:

JC

Checked:

dmm

Project:

49, Bishopstoke Rd, SO50 6LA
Alteration and extension

Drawing Title:

Plans
As Proposed

Client:

Mrs J Bray
49, Bishopstoke Road

Project:

2238

Dwg No:

D02


Rev:

I

Temple Ford Design Ltd
architects



T 023 8027 6393
E templeforddesign@gmail.com W templeforddesign.co.uk

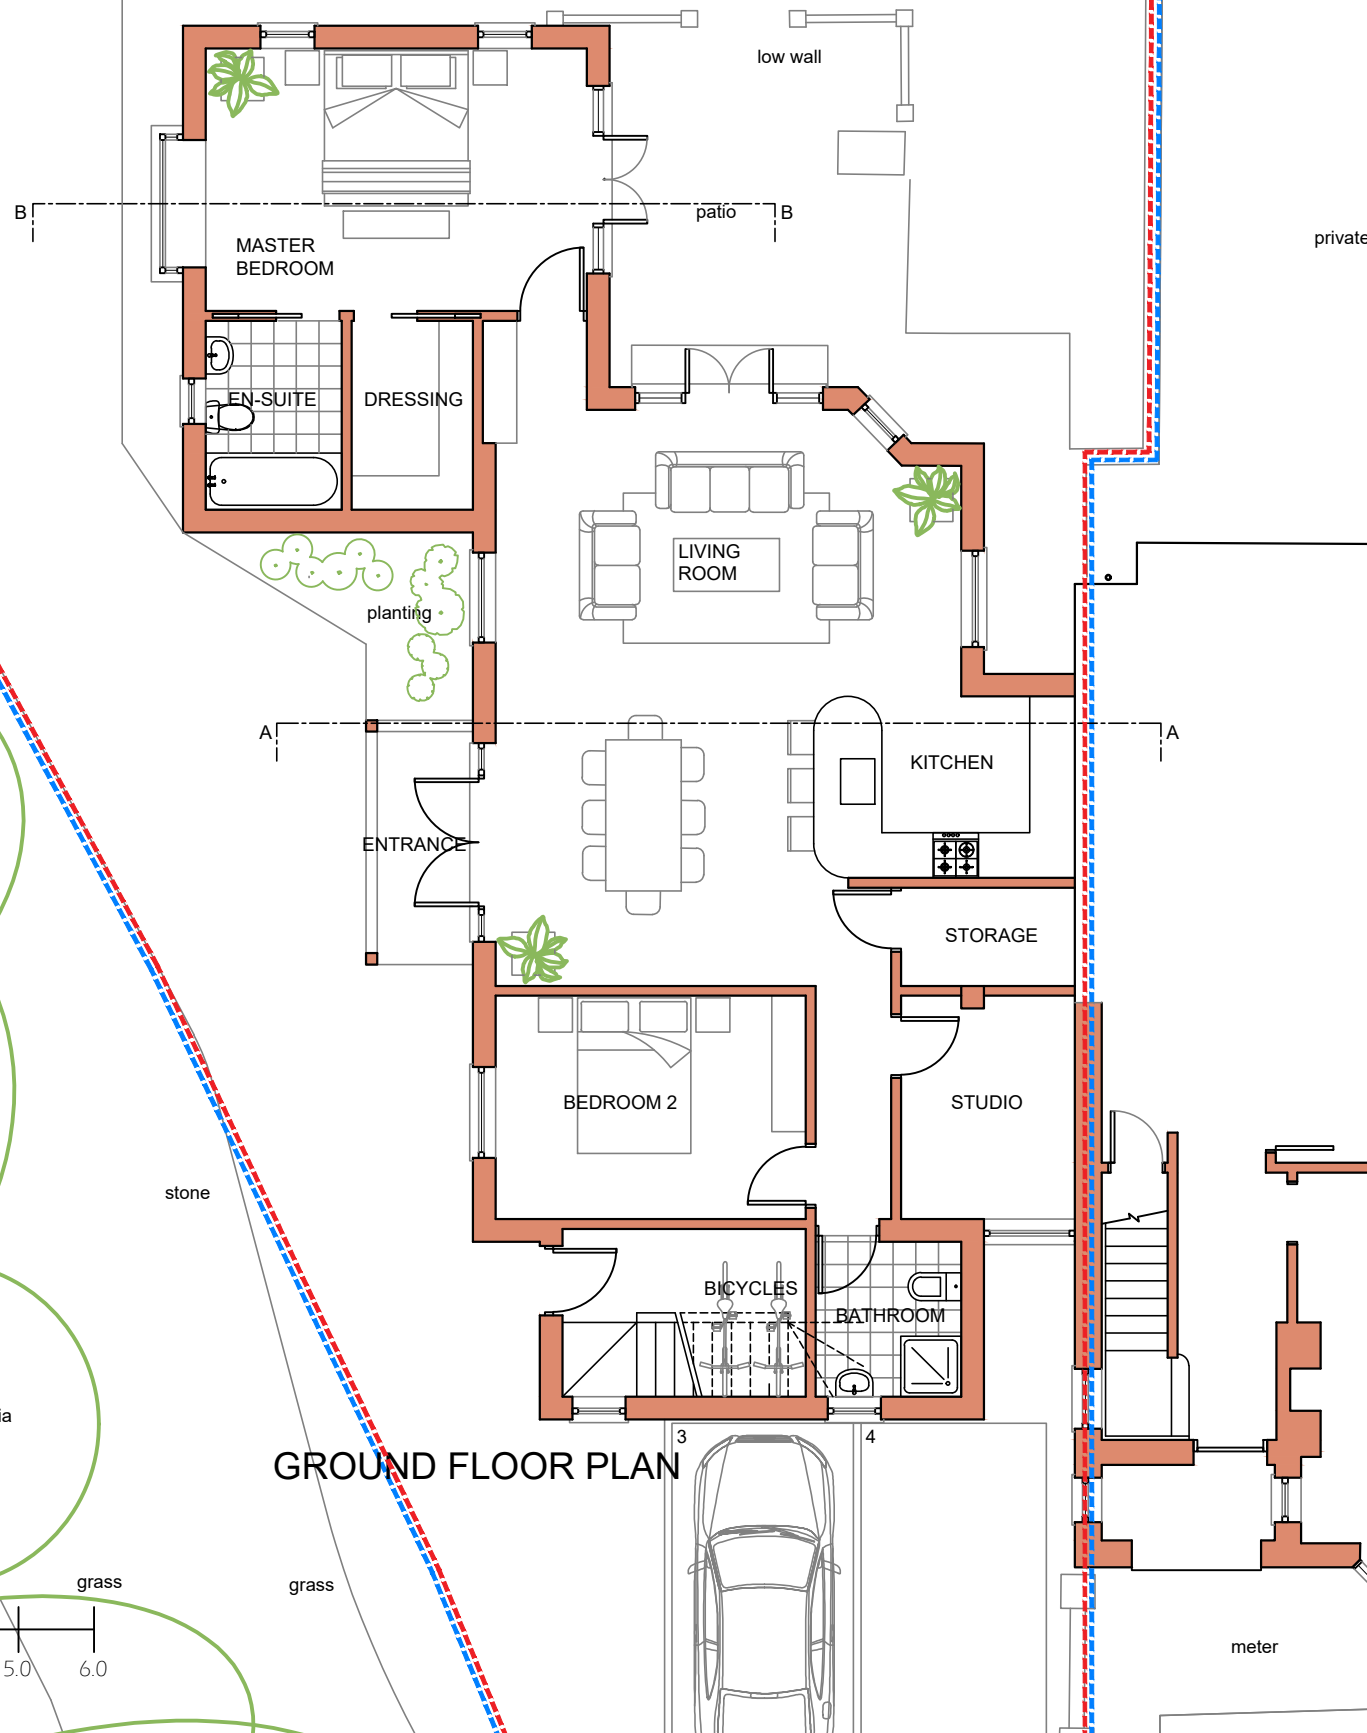


GROUND FLOOR PLAN

brick wall

private

meter

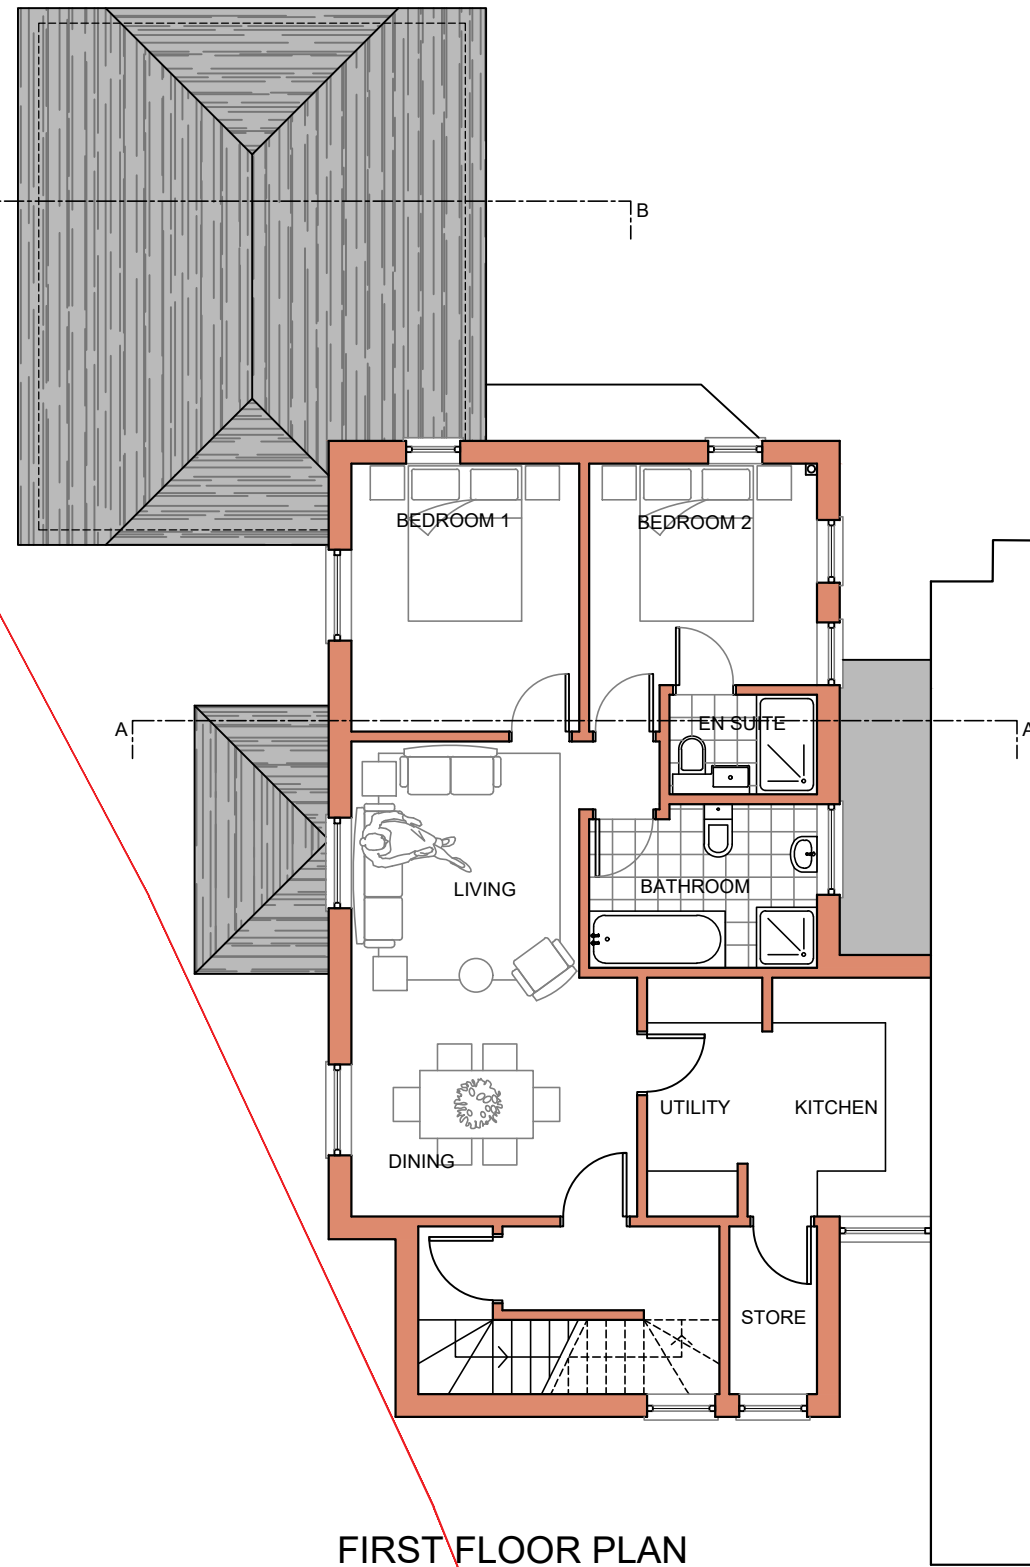

FIRST FLOOR PLAN