
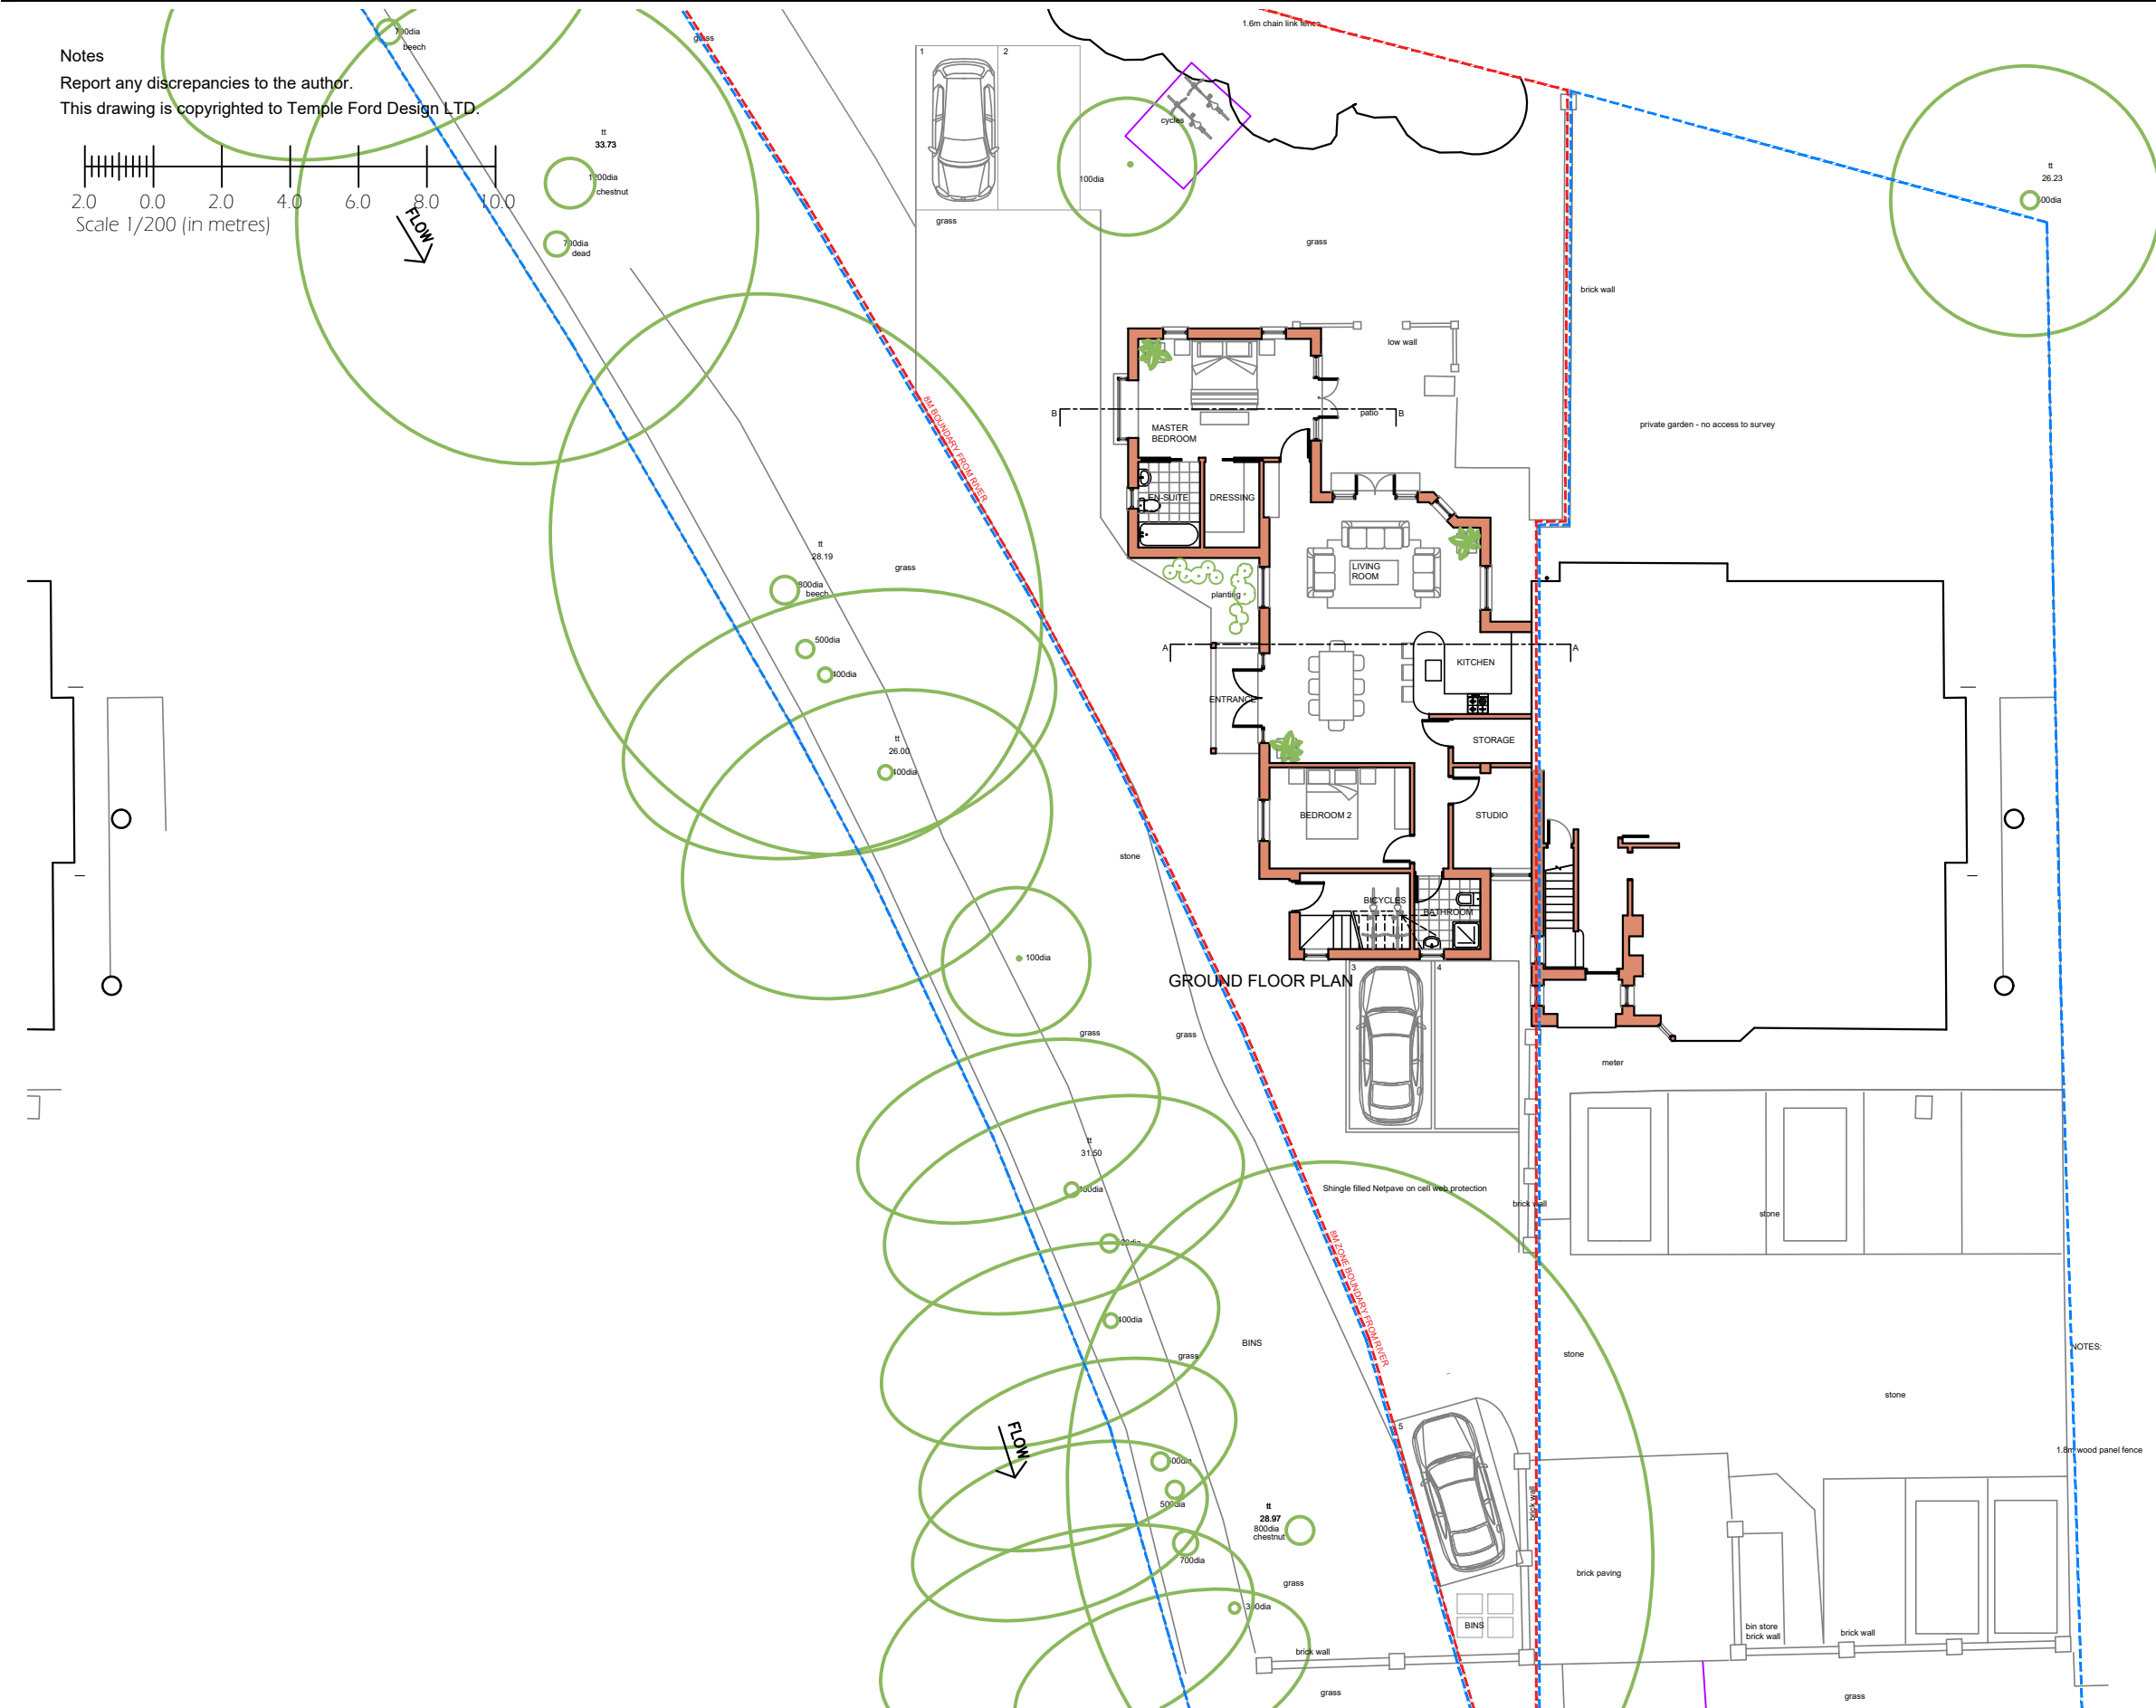


This drawing is copyrighted to Temple Ford Design LTD.

 

Revision Notes:		
Rev:	Date:	Description:
A	01 04 25	client changes
B	25 06 25	Site changes
C	05 08 25	Blue line boundary amendment

Date:			March 2024		
Scale @ A3:					
1/200					
Drawing Status:		Drawn:		Checked:	
Planning		JC		dmm	

Project: 49, Bishopstoke Rd, SO50 6LA Alteration and conversion	
Drawing Title: Site Plan As Proposed	

Client: Mrs J Bray 49, Bishopstoke Road		
Project: 2238	Dwg No: D00	Rev: C

Temple Ford Design Ltd
architects



T 023 8027 6393

E templeforddesign@gmail.com W templeforddesign.co.uk