


Figured dimensions to be followed in preference to those scaled from drawing.
All dimensions to be verified on site by the contractors and such dimensions to be their responsibility.
Drawing omissions and errors to be reported immediately to the designer.

KEY

- 1. Grey concrete interlocking tiles to match existing
- 2. White render to colour match existing painted pebbledash
- 3. Anthracite aluminium trim
- 4. Anthracite UPVC doors and window frames
- 5. Rooflight - Dark grey aluminium frame
- 6. Timber / timber effect cladding
- 7. Dark grey / Black UPVC Rainwater goods
- 8. Water butt with planter on top
- 9. Existing glass blocks removed, cavity masonry infill, white render finish
- 10. Dashed orange line denotes extent of existing extension to be demolished
- 11. Composite front door and side lights.
- 12. Patio balustrade
- 13. White UPVC framed window
- 14. Patio
- 15. Existing wall removed and replaced with new brick wall. Timber fence above
- 16. Up and down wall lights
- 17. Adjacent levels to be confirmed
- 18. Low level gate to ramp
- 19. Maintenance ramp
- 20. Neighbouring properties
- 21. Gable soffit lighting




PROPOSED NORTH ELEVATION

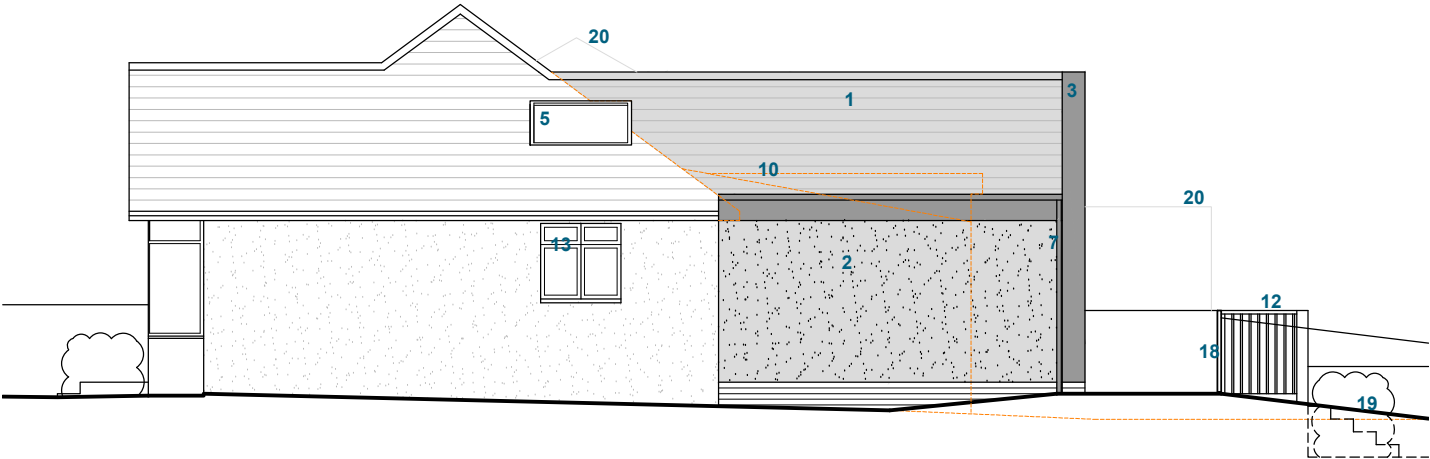

PROPOSED WEST ELEVATION




PROPOSED SOUTH ELEVATION

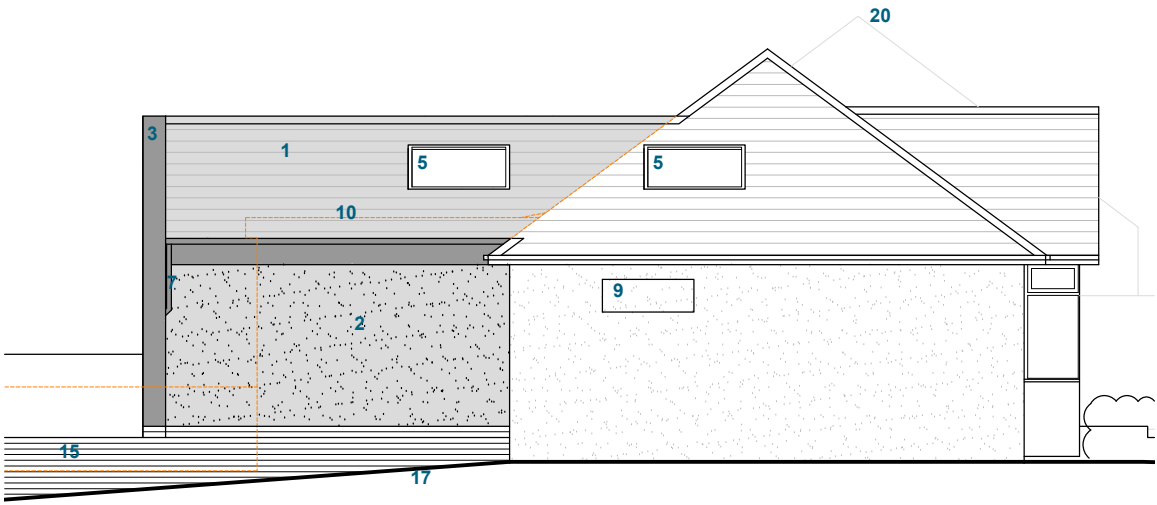

PROPOSED EAST ELEVATION

Scale 1:100

 

P0118.08.25

RevDate

Issued for Planning

Description

ENZO

DESIGN STUDIO

E: martin@enzo-ds.co.uk W: www.enzo-ds.co.uk T: 07788800350

© Enzo Design Studio Limited 2025 Company Reg No.11875766

Client: Mr E Rudge & Miss O Secker			
Project: 84 Upr Northam Rd, Hedge End, SO30 4EB			
Drawing: Elevations		Existing / Proposed: Proposed	
		Status: PLANNING	
Project: 2206	Drawn/Checked: MA / --	Scale: 1:100	Month: 08
Drawing revision: [3PLN] 201_P01		Size: A3	Year: 2025