



5 Glenlea Close

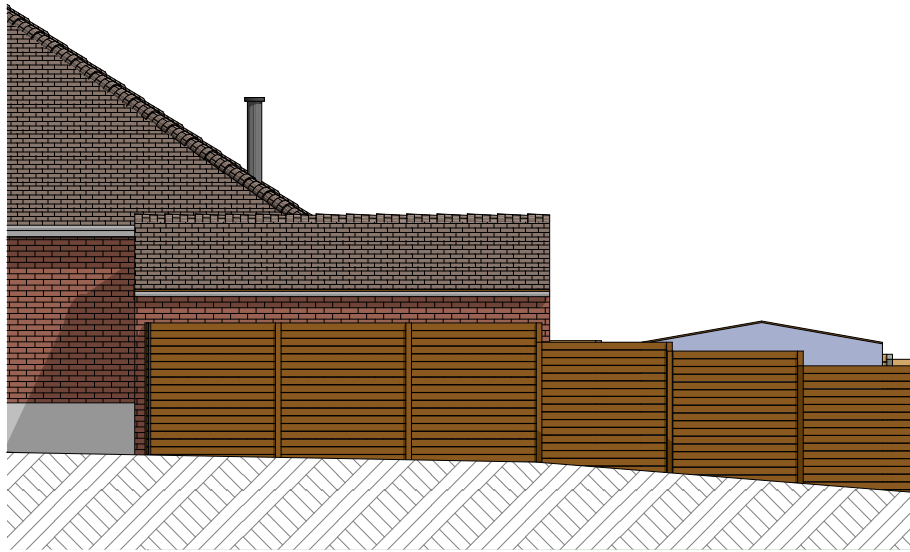


Proposed South West Elevation Scale 1:100 @ A3

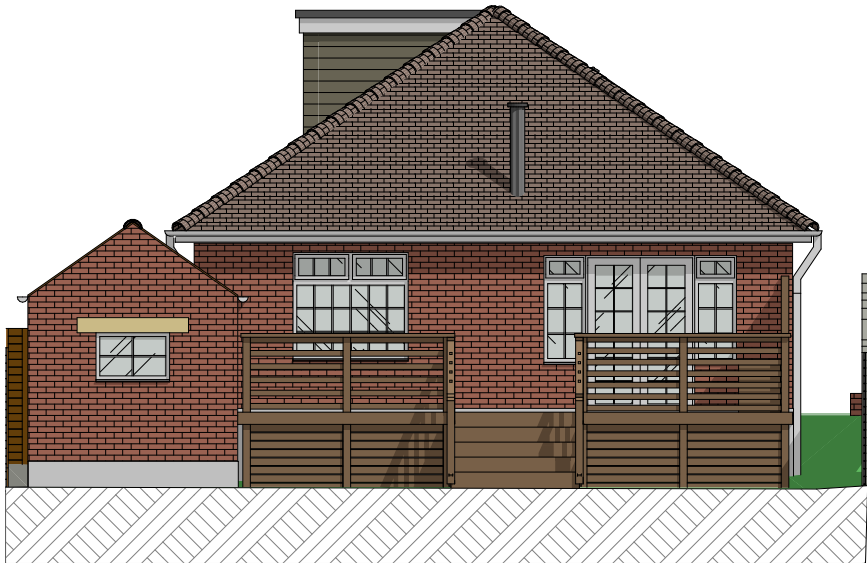

Proposed North West Elevation Scale 1:100 @ A3



Proposed South East Elevation Scale 1:100 @ A3

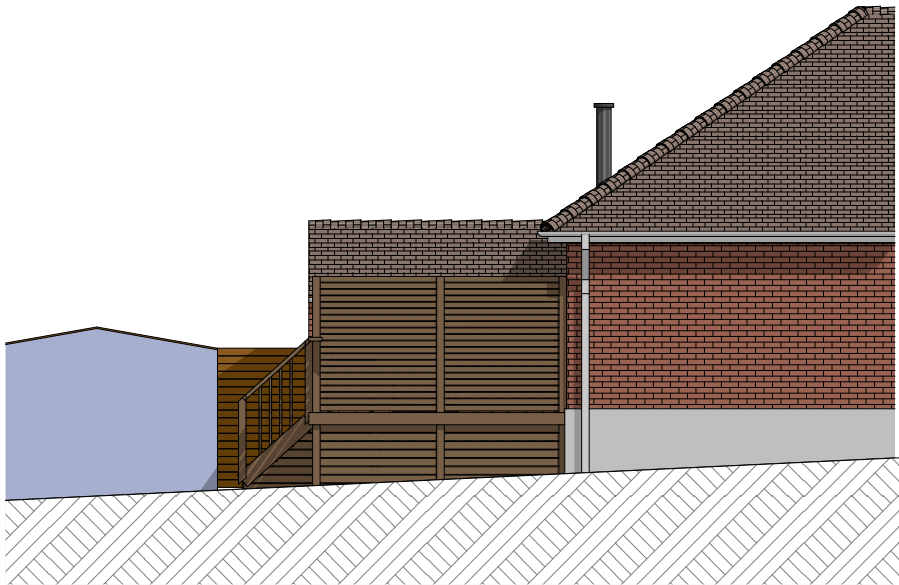

Proposed North East Elevation Scale 1:100 @ A3



Notes

The content of the drawing remain the copyright of **LRArchitecture**, no reproduction without written consent

All dimensions to be verified on site. Any discrepancies are to be reported to the relevant parties.

Do not scale from drawing, figured dimensions to be used only. drawings to be read in conjunction with all relevant drawings/ schedules ect, which relate to this project

Project
5 Glenlea Close Proposed Rear Decking
Project Adress
5 Glenlea Close West End Southampton SO30 3FD
Client
Susan Allen

Drawing Number	P007	Page Size	A3
Scale	1:100	Drawn By	LR