




5 Glenlea Close

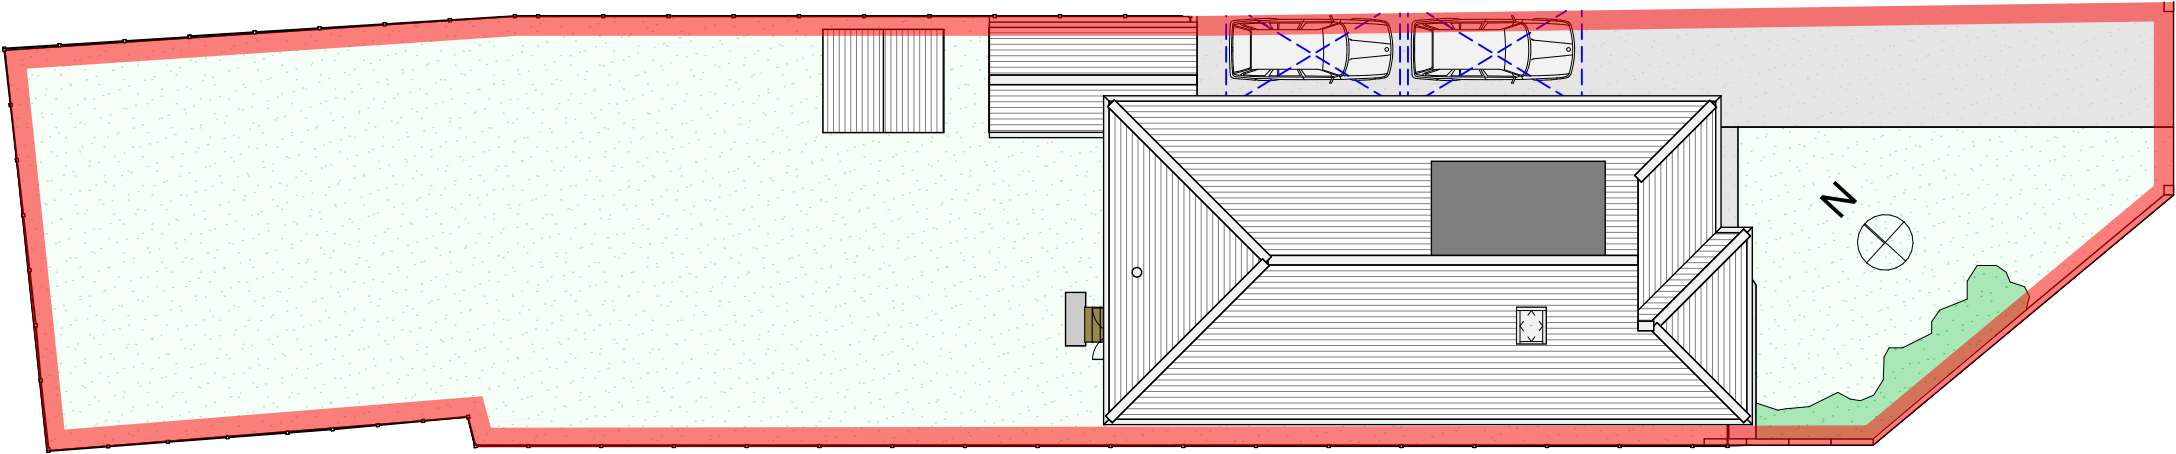


Existing Site Plan Scale 1:200 @A3

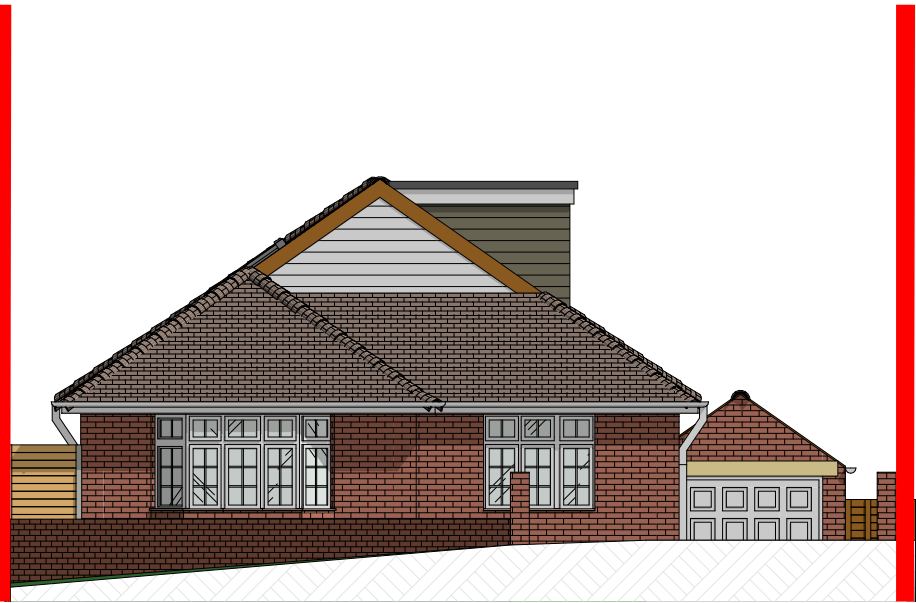

Existing Street Scene Elevation Scale 1:100 @A3

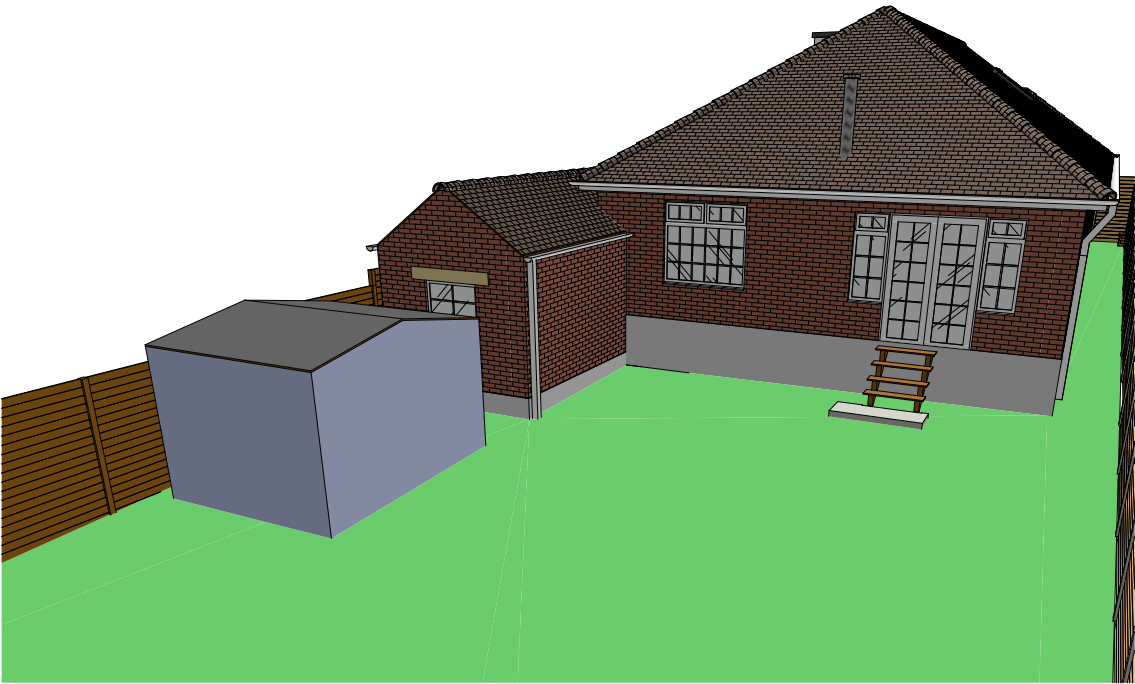

Existing 3D View NTS @A3

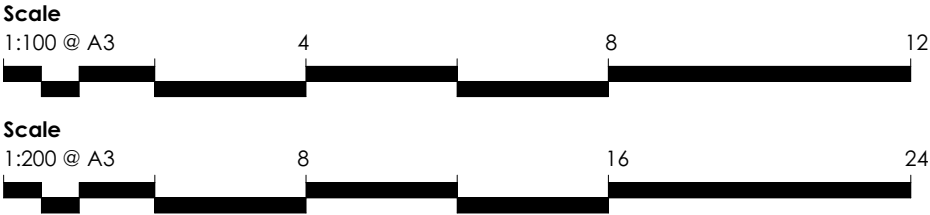

Project			
5 Glenlea Close Proposed Rear Decking			
Project Address			
5 Glenlea Close West End Southampton SO30 3FD			
Client			
Susan Allen			
 LR Architecture 07729564872			
Drawing Number	P002	Page Size	A3
Scale	1:100 1:200 1:1250	Drawn By	LR