

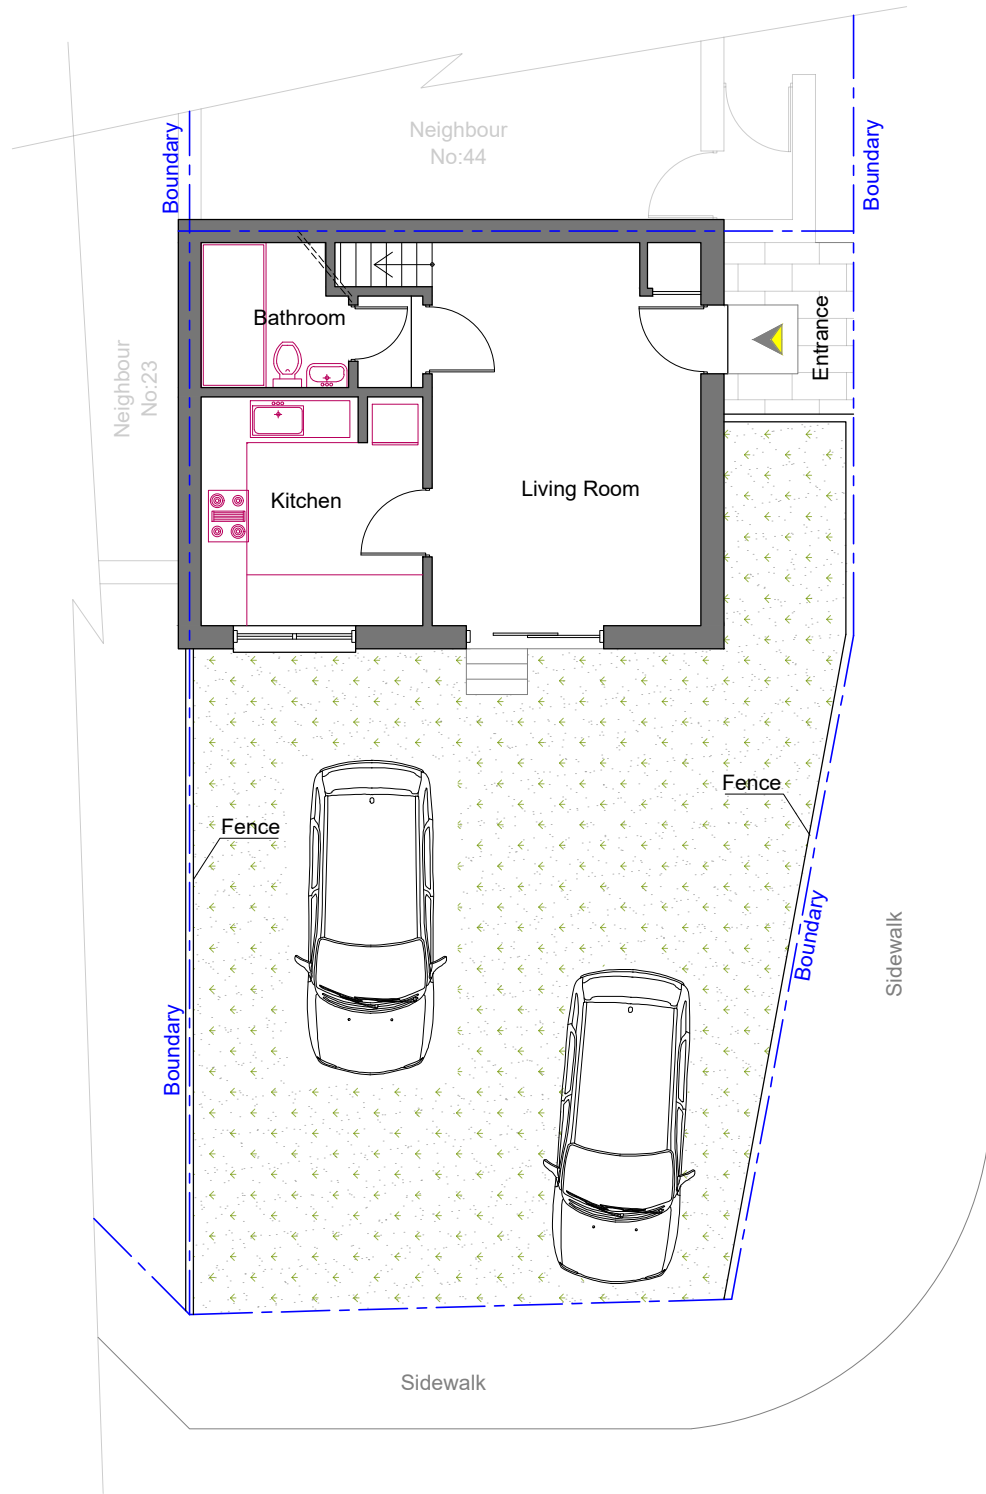


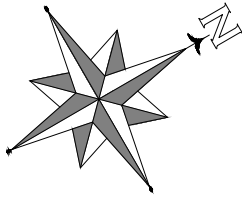

Existing Ground Floor Plan
1:100 @A3

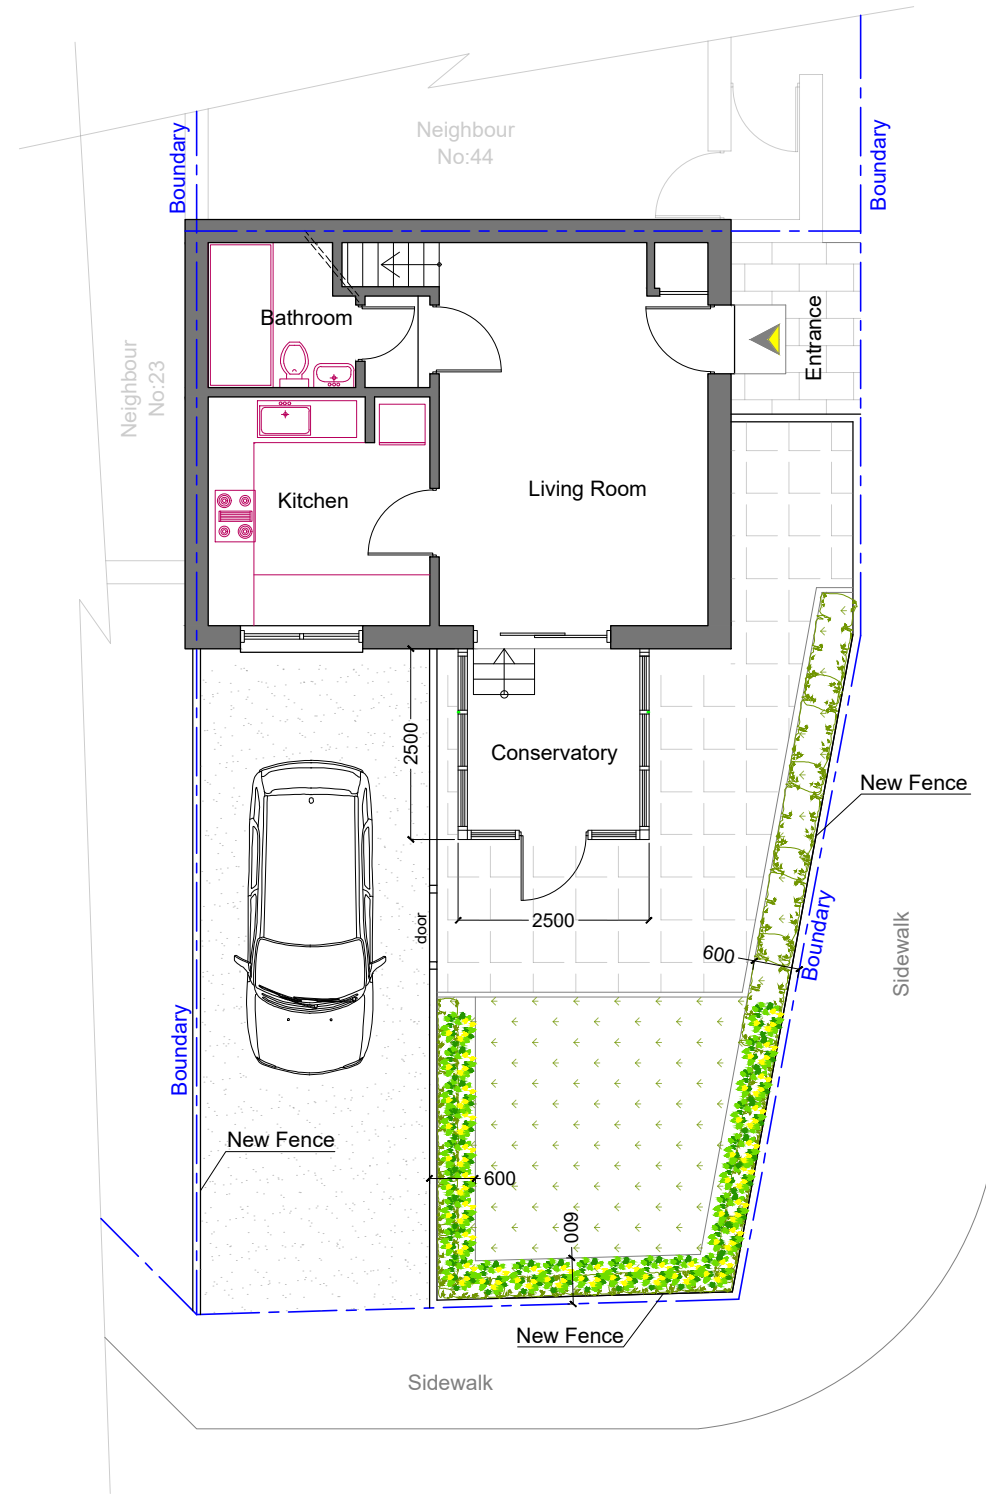

Proposed Ground Floor Plan
1:100 @A3

- EXISTING WALLS
- NEW CAVITY WALLS
- NEW STUD WALLS
- NEW DORMER WALLS
- REMOVED WALL



19 St James Park road, Shirley,
Southampton, SO16 6HL
TEL: 077 4569 6432
E-MAIL: info@naplanning.co.uk
WEB: www.naplanning.co.uk

Project
46 Lionheart Way, Bursledon, Southampton
SO31 8HL

Drawing
Erection of a conservatory to southeast elevation
and the erection of a 2m high boundary fence.

Title
Existing & Proposed Ground Floor Plan

Drawing Status:

Scale 1:100 @ A3	Drawn N.ALI	Date 18.08.2025
Project No 620	Page 03	Revision P8