


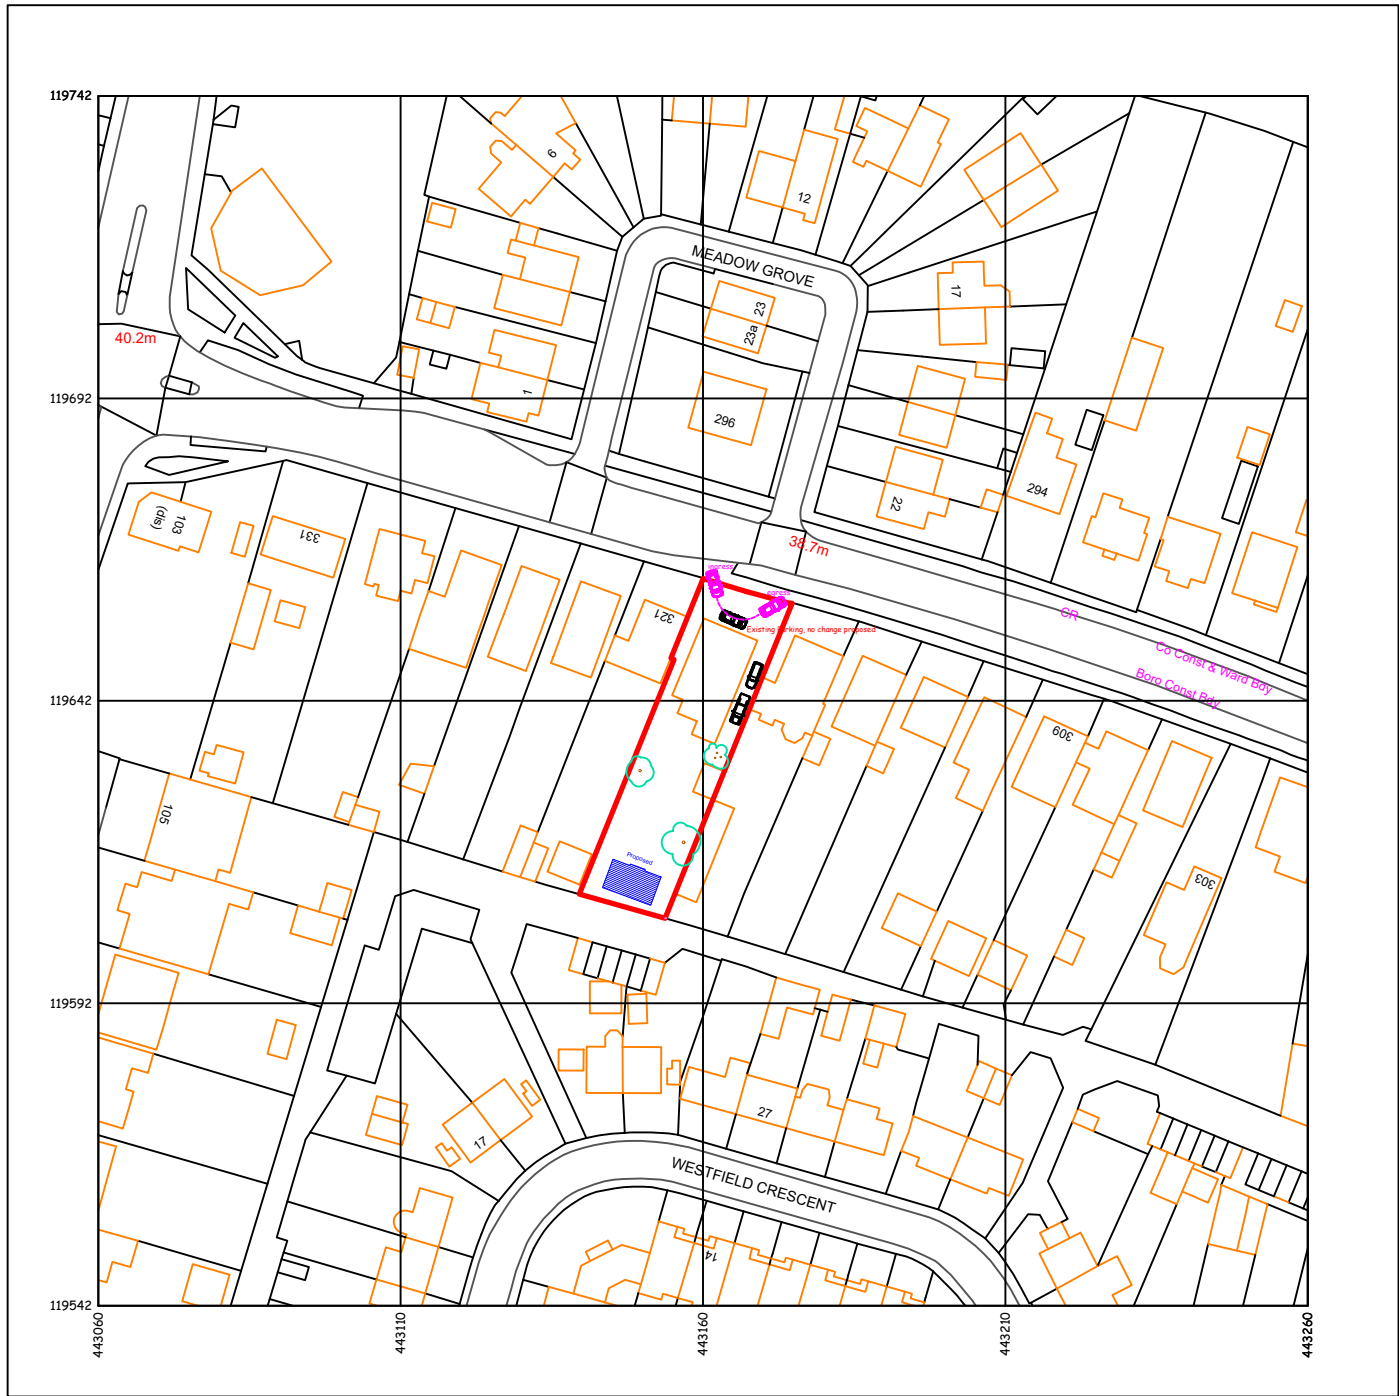


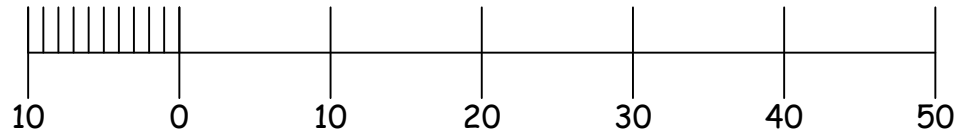

Produced on 04 July 2025 from the Ordnance Survey National Geographic Database and incorporating surveyed revision available at this date.
This map shows the area bounded by 443060 119542, 443260 119542, 443260 119742, 443060 119742, 443060 119542
Crown copyright and database rights 2025 OS 100054135. Supplied by copla ltd trading as UKPlanningMaps.com a licensed Ordnance Survey partner (OS 100054135).
Data licence expires 04 July 2026. Unique plan reference: v4f/1279533/1716021

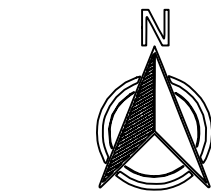

Scale 1:1250

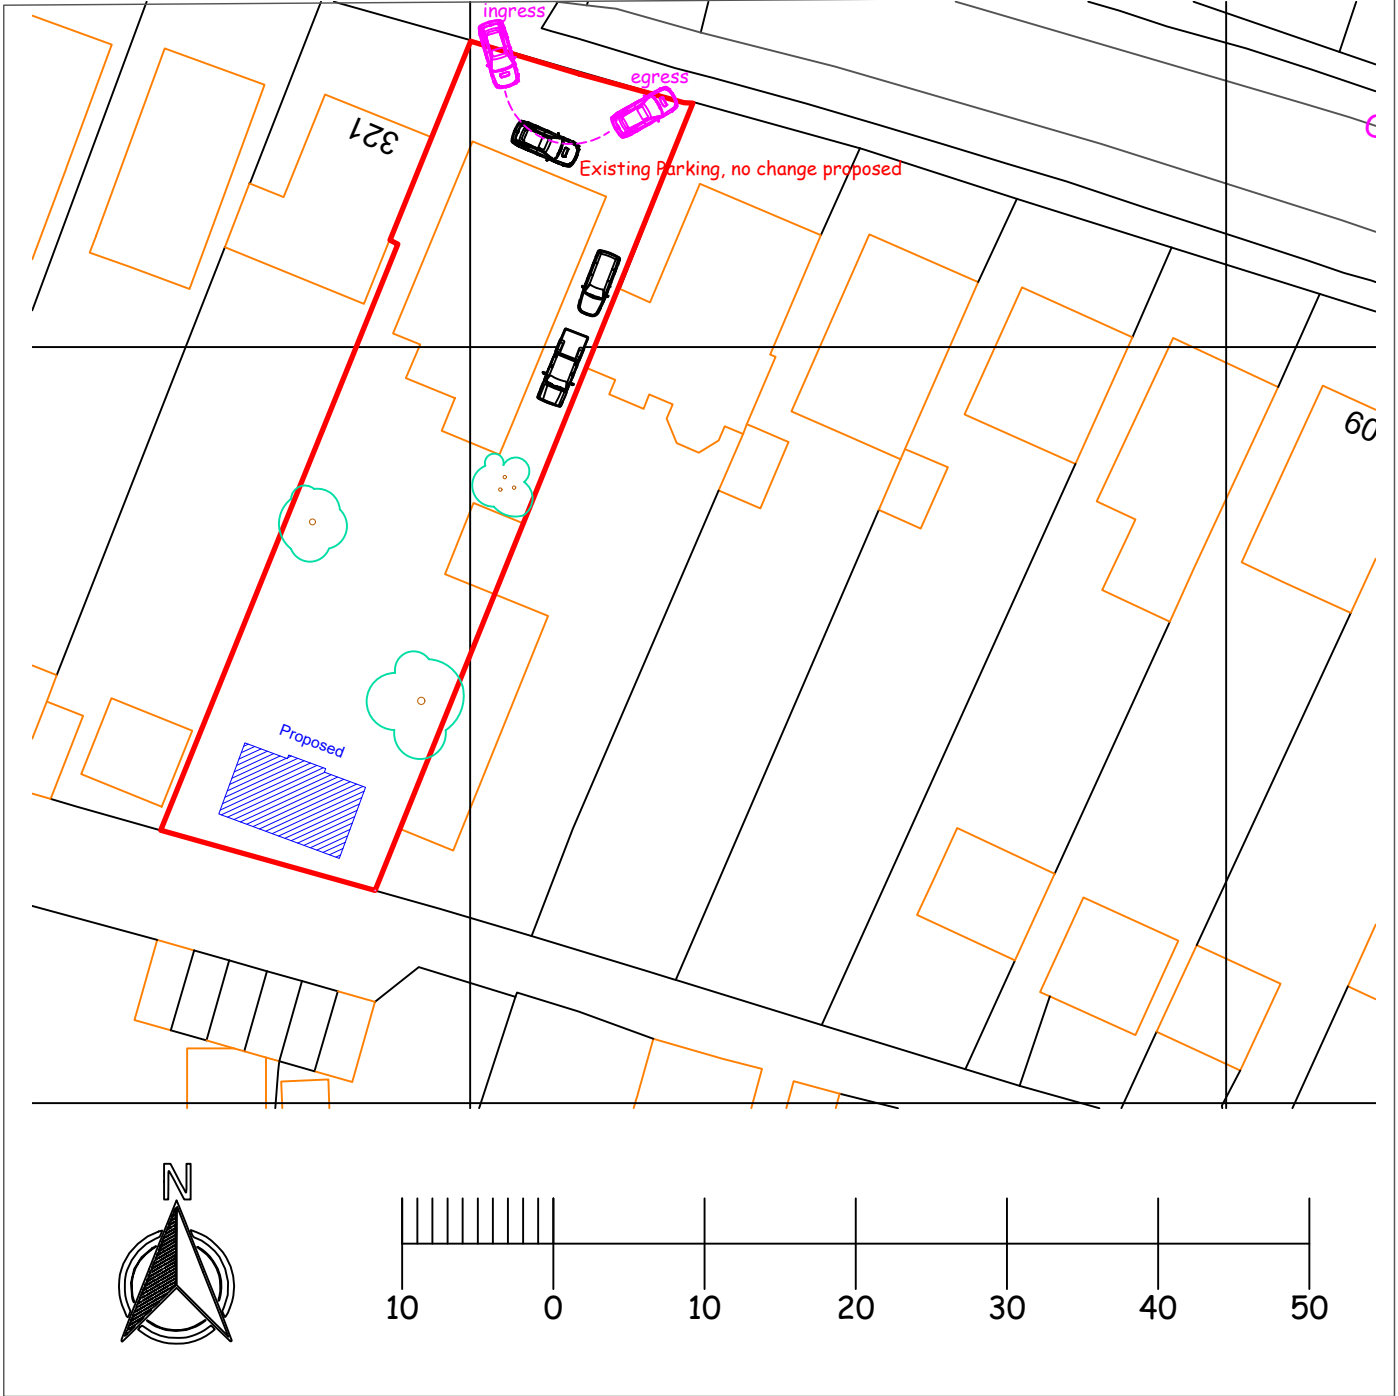

Scale 1:500

- Revision A: Location amended as requested. 04.08.25
Revision B: Parking and Tree Locations added as requested. 18.08.25
Revision C: Additional information added as requested. 18.08.25

Drawing Title: Location Plan and Site Plan		Project: MALVERN 1 BED 8.5m x 5m			Purpose: Planning Application	
Client:	Martin Evans & Thomas Quester 319 Leigh Road, Chandler's Ford Eastleigh, SO53 3AS	Scale: As Above	Dwg No: FS 2527 003	Rev: C		
		Date: 04-07-2025	Drawn By: SM			