




INFORMATION

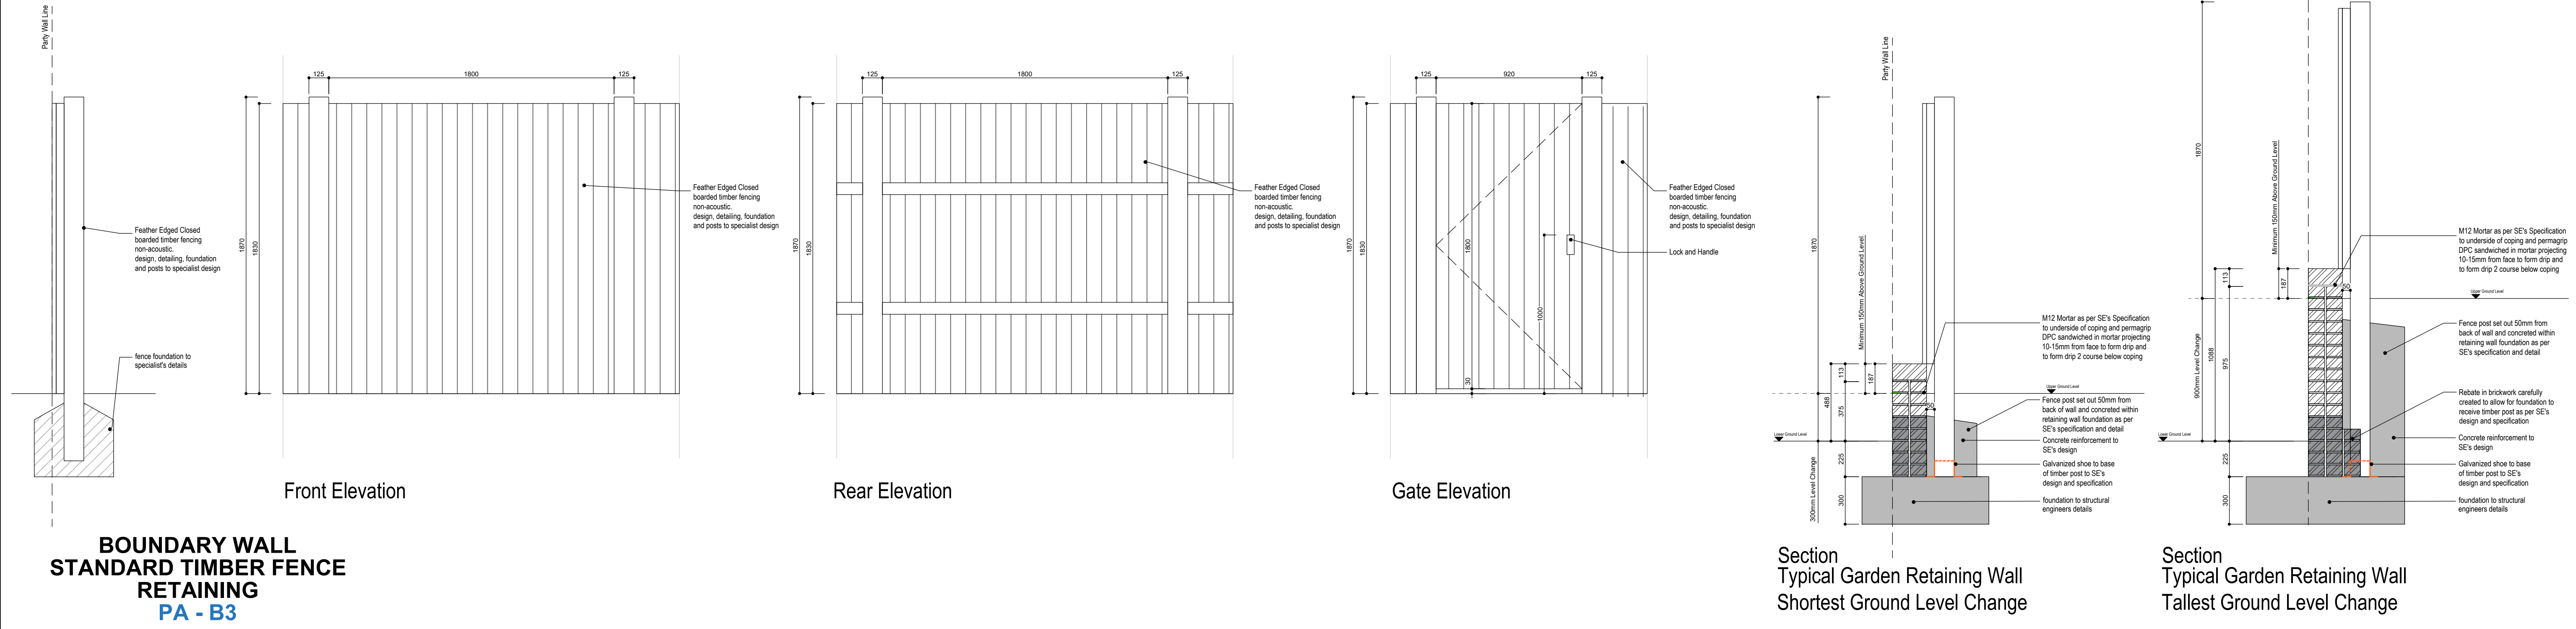

BOUNDARY WALL
DWARF WALL
PA - B4

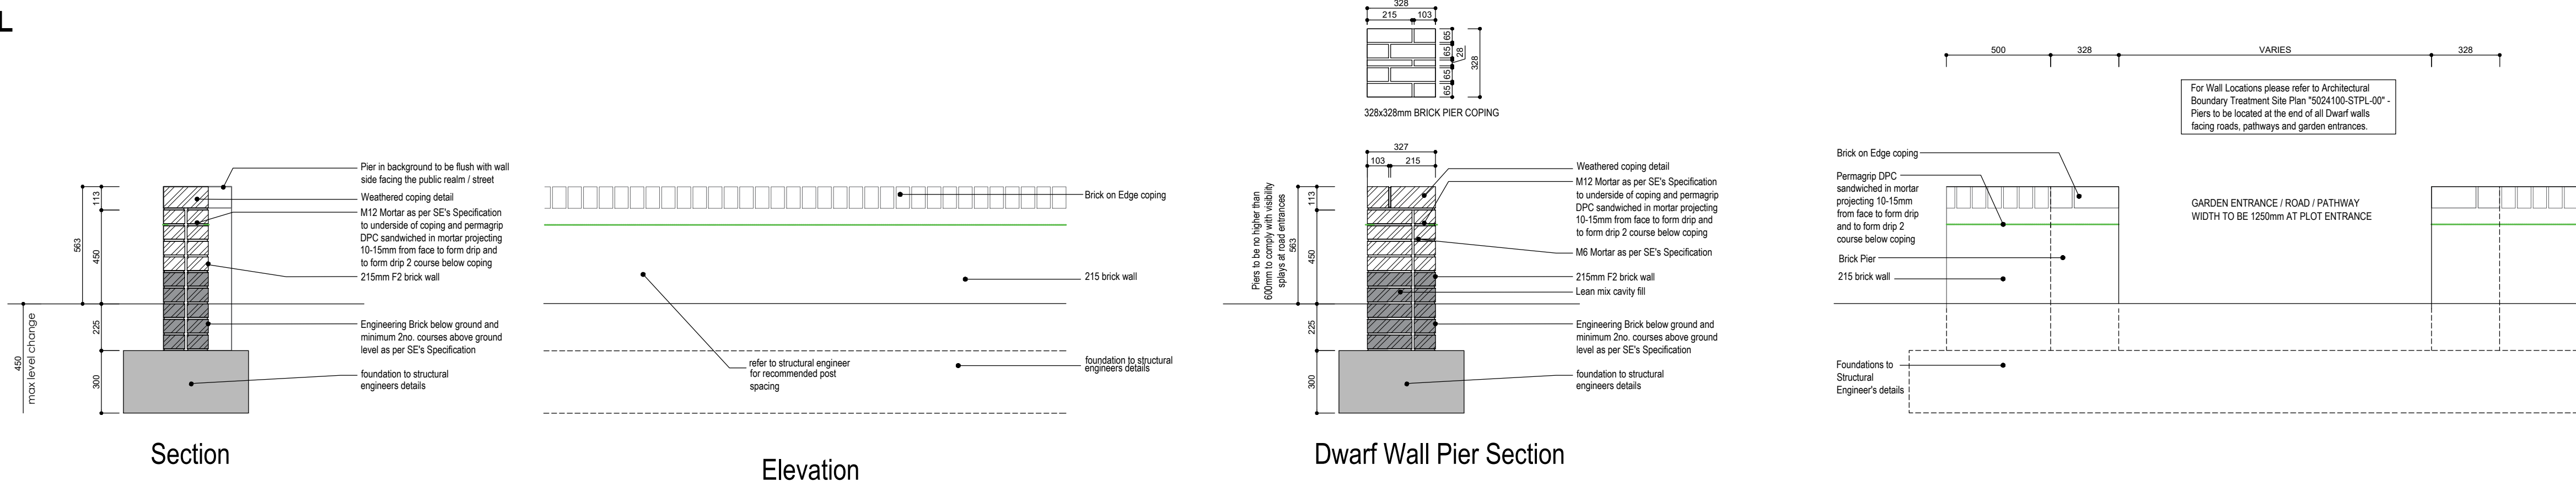

BOUNDARY WALL
DRAGON TEETH
PA - B5

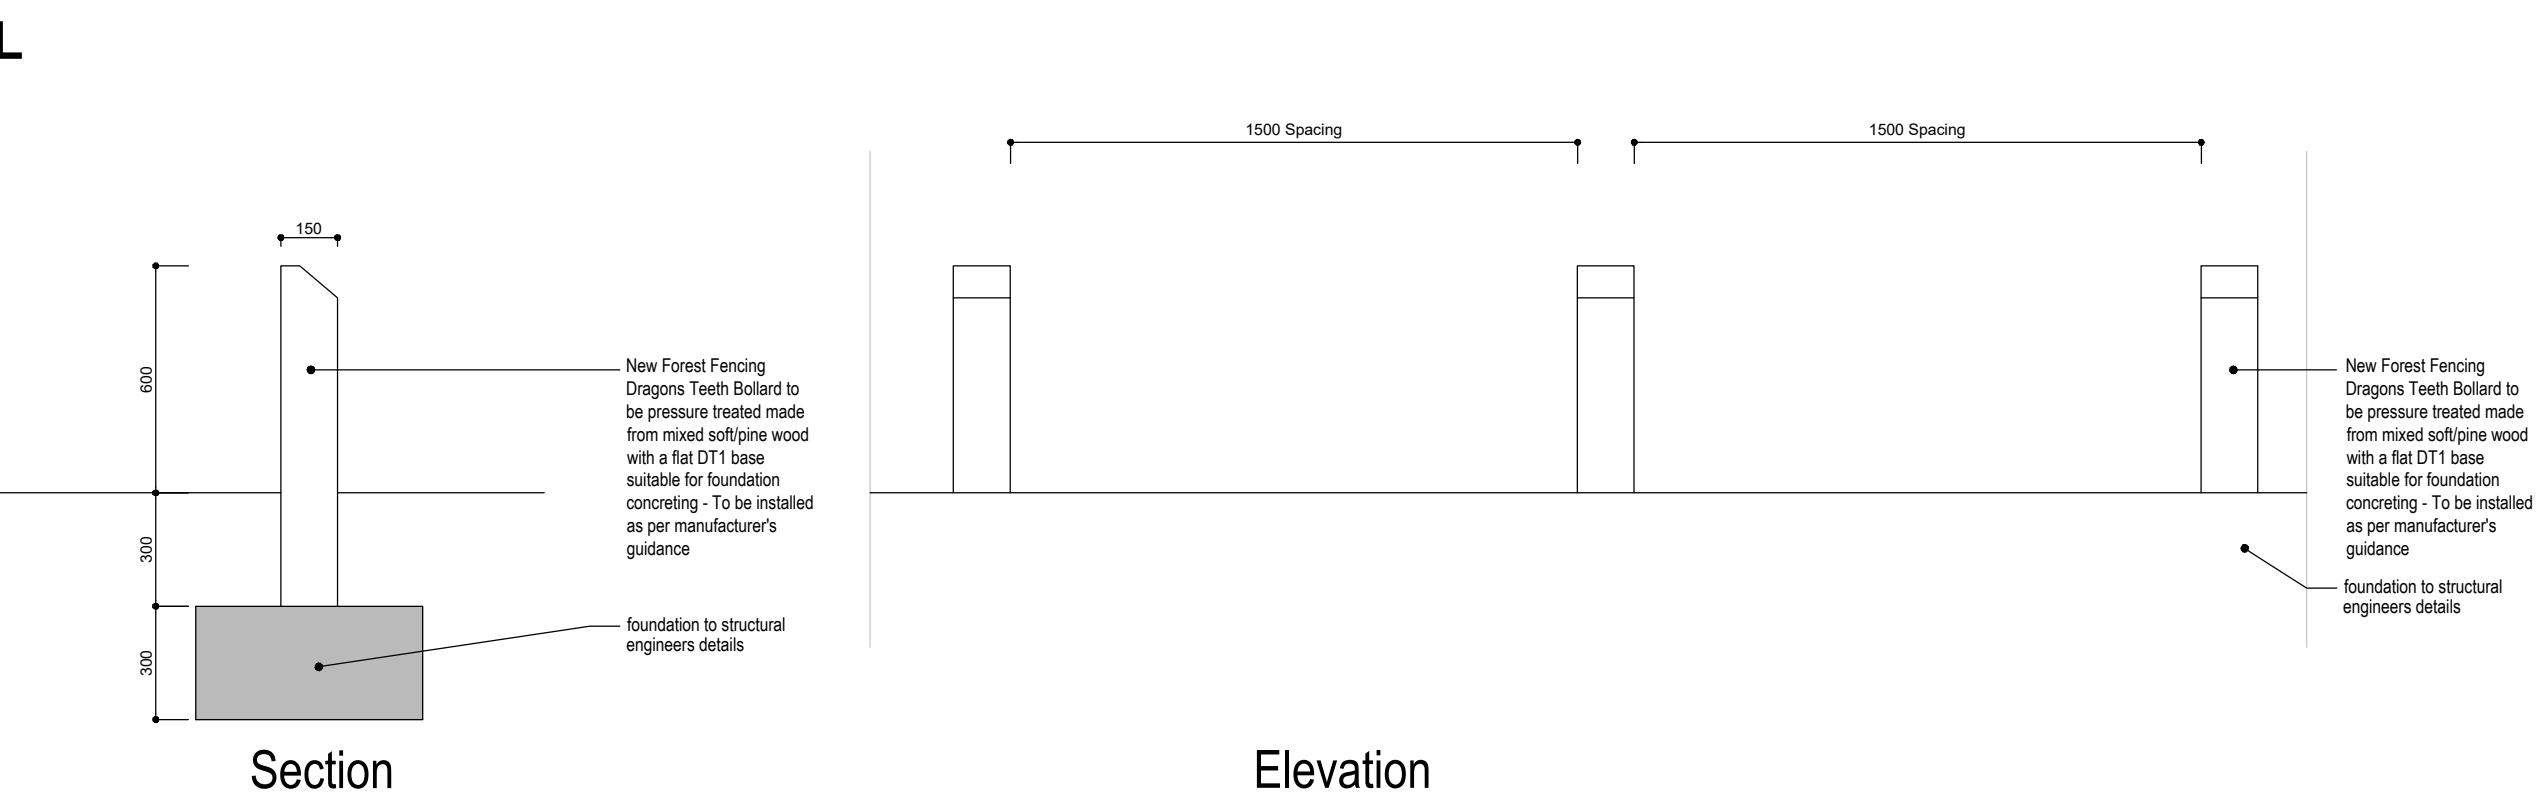

DISCLAIMER NOTES: • THIS DOCUMENT IS COPYRIGHT OF THE ORIGINATOR AND MUST BE TREATED AS CONFIDENTIAL. • THIS DOCUMENT MUST NOT BE ALTERED, REPRODUCED OR DISTRIBUTED WITHOUT PRIOR WRITTEN CONSENT OF THE ORIGINATOR. • THIS DOCUMENT IS AVAILABLE IN BOTH CONTROLLED (eg .pdf) AND UNCONTROLLED (eg .dwg) FORMATS - UNCONTROLLED FORMATS MUST NOT BE ALTERED - THE ORIGINATOR ACCEPTS NO RESPONSIBILITY FOR ANY DISCREPANCIES ARISING AS A RESULT OF THE ORIGINATOR'S INFORMATION BEING ALTERED BY OTHERS. • ANY DISCREPANCY MUST BE REPORTED TO THE ORIGINATOR. • DO NOT SCALE THIS DOCUMENT - USE FIGURED DIMENSIONS ONLY. • ALL DIMENSIONS MUST BE CHECKED ON SITE PRIOR TO COMMENCEMENT OF ANY RELATED WORKS. • THIS DOCUMENT MUST BE READ IN CONJUNCTION WITH ALL SUPPORTING DOCUMENTS PRODUCED BY THE ORIGINATOR AND OTHER PROJECT DISCIPLINES. • THE ORIGINATOR ACCEPTS NO RESPONSIBILITY FOR THE ACCURACY OF BACKGROUND INFORMATION PRODUCED BY THIRD PARTIES - THIS MUST BE TREATED AS INDICATIVE ONLY. • USERS OF THIS DOCUMENT ARE RESPONSIBLE FOR CHECKING WHICH REVISION IS CURRENT. • THE DOCUMENT STATUS "INFORMATION" OR "PRELIMINARY" INDICATES THAT THIS DRAWING IS FOR REFERENCE PURPOSES ONLY - THE ORIGINATOR WILL ACCEPT NO RESPONSIBILITY FOR THE COMPLETENESS OF INFORMATION UNDER THIS STATUS. • THE DOCUMENT STATUS "RECORD" OR "AS BUILT" HAS BEEN PREPARED, IN PART, BASED UPON INFORMATION FURNISHED BY OTHERS. WHILE THIS INFORMATION IS BELIEVED TO BE RELIABLE, THE ORIGINATOR ASSUMES NO RESPONSIBILITY FOR THE ACCURACY OF THIS "RECORD" OR "AS BUILT" DOCUMENT OR FOR ANY ERRORS OR OMISSIONS THAT MAY HAVE BEEN INCORPORATED INTO IT AS A RESULT OF INCORRECT INFORMATION PROVIDED TO THE ORIGINATOR. THOSE RELYING ON THE "RECORD" OR "AS BUILT" DOCUMENT ARE ADVISED TO OBTAIN INDEPENDENT VERIFICATION OF ITS ACCURACY.		DRAWING NOTES: CDM REGULATIONS 2015 SIGNIFICANT OR NON-OBSVIOUS RISKS AND RISKS WHICH ARE DIFFICULT TO MANAGE ARE IDENTIFIED ON THIS DRAWING USING THE FOLLOWING SYMBOL IDENTIFIED TO THE RIGHT WITH BRIEF ACCOMPANYING TEXT. FOR FURTHER DETAILS OF THE RISKS IDENTIFIED BY DESIGNERS, REFERENCE SHOULD BE MADE TO CDM HAZARD REGISTER.  NOTES: • TO BE READ IN CONJUNCTION WITH THE DWELLING MATERIAL SITE PLAN "5024100-STPL-100" AND BOUNDARY TREATMENT SITE PLAN "5024100-STPL-00" FOR REFERENCE ON BRICK TYPES AND BOUNDARY TREATMENT LOCATIONS • TO BE READ IN CONJUNCTION WITH STRUCTURAL ENGINEER'S RETAINING / BOUNDARY WALL DRAWINGS "5015560-RDG-XX-XX-DR-S-1160, 1161, 1162 & 1163" • FOR MOVEMENT JOINT SPECIFICATION AND SPACING PLEASE REFER TO SE'S DRAWINGS AND DETAIL		<table><tr><td>D</td><td>Amended following SE's designs received 13/08/2025</td><td>14/08/2025</td><td>LM</td><td>MF</td></tr><tr><td>C</td><td>Amended following client comments received 08/08/2025</td><td>11/08/2025</td><td>LM</td><td>MF</td></tr><tr><td>B</td><td>Amended following client comments received 28/07/2025</td><td>04/08/2025</td><td>LM</td><td>MF</td></tr><tr><td>A</td><td>Amended following client comments received 19/07/2025</td><td>24/07/2025</td><td>LM</td><td>MF</td></tr><tr><td>REV</td><td>DESCRIPTION</td><td>DATE</td><td>BY</td><td>CHKD</td></tr></table>		D	Amended following SE's designs received 13/08/2025	14/08/2025	LM	MF	C	Amended following client comments received 08/08/2025	11/08/2025	LM	MF	B	Amended following client comments received 28/07/2025	04/08/2025	LM	MF	A	Amended following client comments received 19/07/2025	24/07/2025	LM	MF	REV	DESCRIPTION	DATE	BY	CHKD	CLIENT:  IN ASSOCIATION WITH: PROJECT: LOWER ACRE, ONE HORTON HEATH, EASTLEIGH BOROUGH COUNCIL		TITLE: BOUNDARY TREATMENT DETAILS <table><tr><td>DRAWN BY: FC</td><td>SCALE: 1:20</td><td>@ A1</td></tr><tr><td>CHECKED BY: JM</td><td>DATE: 08/05/2025</td><td></td></tr></table> STATUS: INFORMATION <table><tr><td>DRAWING No: 5024100-DT-BT-02-D</td><td>PROJECT:</td><td>ORG:</td><td>ZONE:</td><td>LEVEL:</td><td>TYPE:</td><td>ROLE:</td><td>NUMBER:</td><td>REV:</td></tr></table>		DRAWN BY: FC	SCALE: 1:20	@ A1	CHECKED BY: JM	DATE: 08/05/2025		DRAWING No: 5024100-DT-BT-02-D	PROJECT:	ORG:	ZONE:	LEVEL:	TYPE:	ROLE:	NUMBER:	REV:	ORIGINATOR:  BEAUMONT HOUSE 59 HIGH STREET THEALE READING, RG7 5AL TEL: 0118 932 3088 WWW.RIDGE.CO.UK
D	Amended following SE's designs received 13/08/2025	14/08/2025	LM	MF	
C	Amended following client comments received 08/08/2025	11/08/2025	LM	MF	
B	Amended following client comments received 28/07/2025	04/08/2025	LM	MF	
A	Amended following client comments received 19/07/2025	24/07/2025	LM	MF	
REV	DESCRIPTION	DATE	BY	CHKD	
DRAWN BY: FC	SCALE: 1:20	@ A1	
CHECKED BY: JM	DATE: 08/05/2025	
DRAWING No: 5024100-DT-BT-02-D	PROJECT:	ORG:	ZONE:	LEVEL:	TYPE:	ROLE:	NUMBER:	REV:	