

BOUNDARY WALL HIT AND MISS PA - B2



1100mm high galvanised anti-climb railings

Side laid brick coping to conceal balustrade fixing to reinforced concrete

Balustrade fixing to be installed as per manufacturer's requirements and specification

M12 Mortar as per SE's Specification to underside of coping and permagrip DPC sandwiched in mortar projecting 10-15mm from face to form drip and to form drip 2 course below coping

Brickwork to be tied back to Reinforced Concrete with Ancon 100 Long SPB Wall ties or equivalent at max 450mm vertical and 900mm horizontal To be read in conjunction with SE's Specification and drawings

Engineering Brick below ground and minimum 2no. courses above ground level as per SE's Specification

Lean mix cavity fill up to ground level

Concrete reinforcement to SE's design

Foundation to structural engineers details

1100

150mm Level Change


2025

Upper Ground Level

Lower Ground Level

150mm Level Change

Typical Piled Retaining Wall
Highest Ground Level Change

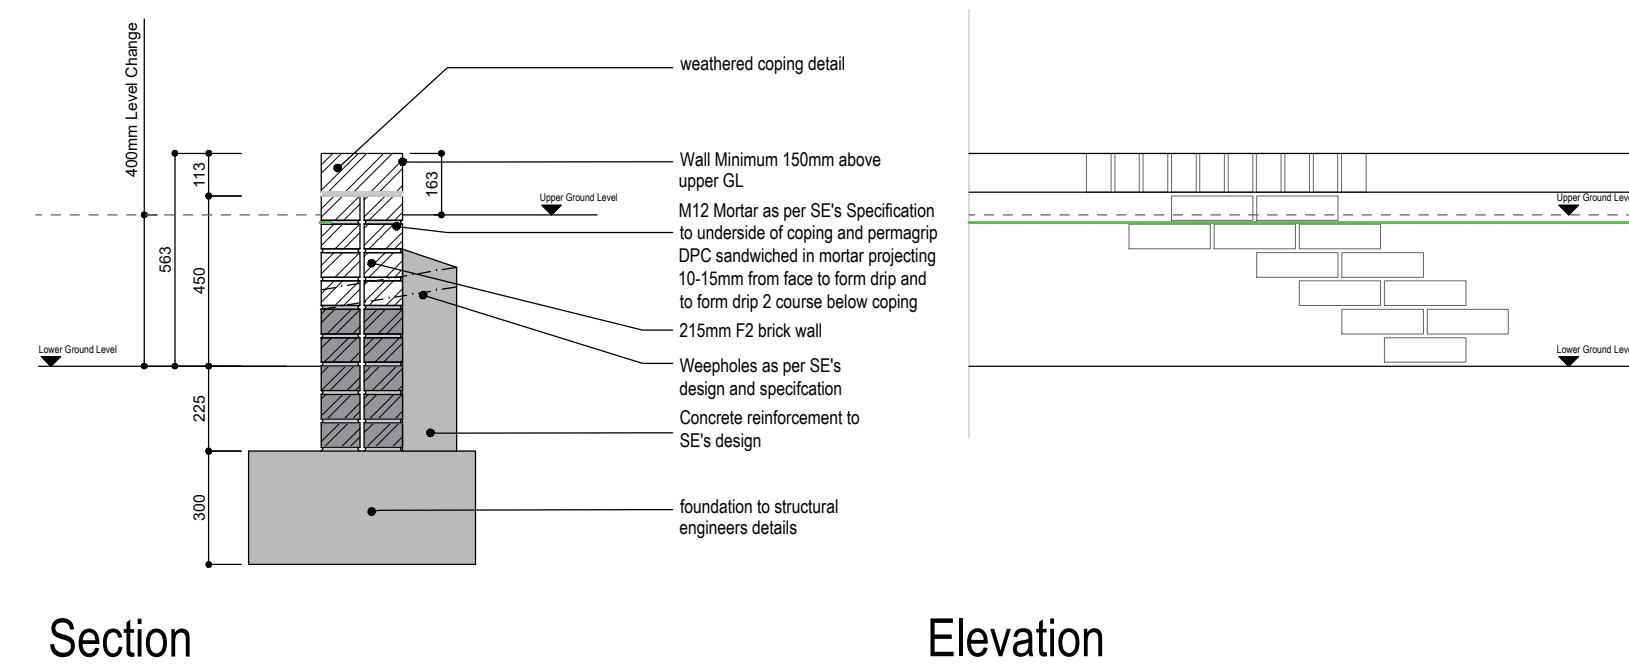

DISCLAIMER NOTES:										DRAWING NOTES:										CLIENT:										TITLE:										ORIGINATOR:									
• THIS DOCUMENT IS COPYRIGHT OF THE ORIGINATOR AND MUST BE TREATED AS CONFIDENTIAL • THIS DOCUMENT MUST NOT BE ALTERED, REPRODUCED OR DISTRIBUTED WITHOUT PRIOR WRITTEN CONSENT OF THE ORIGINATOR • THIS DOCUMENT IS AVAILABLE IN BOTH CONTROLLED (eg pdf) AND UNCONTROLLED (eg dwg) FORMATS - UNCONTROLLED FORMATS MUST NOT BE ALTERED - THE ORIGINATOR ACCEPTS NO RESPONSIBILITY FOR ANY DISCREPANCIES ARISING AS A RESULT OF THE ORIGINATOR'S INFORMATION BEING ALTERED BY OTHERS • ANY DISCREPANCY MUST BE REPORTED TO THE ORIGINATOR • DO NOT SCALE THIS DOCUMENT - USE FIGURED DIMENSIONS ONLY • ALL DIMENSIONS MUST BE CHECKED ON SITE PRIOR TO COMMENCEMENT OF ANY RELATED WORKS • THIS DOCUMENT MUST BE READ IN CONJUNCTION WITH ALL SUPPORTING DOCUMENTS PRODUCED BY THE ORIGINATOR AND OTHERS PROJECT DESCRIPTIONS • THE ORIGINATOR ACCEPTS NO RESPONSIBILITY FOR THE ACCURACY OF BACKGROUND INFORMATION PRODUCED BY THIRD PARTIES - THIS MUST BE TREATED AS INDICATIVE ONLY • USERS OF THIS DOCUMENT ARE RESPONSIBLE FOR CHECKING WHICH REVISION IS CURRENT • THE DOCUMENT STATUS "INFORMATION" OR "PRELIMINARY" INDICATES THAT THIS DRAWING IS FOR REFERENCE PURPOSES ONLY - THE ORIGINATOR WILL ACCEPT NO RESPONSIBILITY FOR THE COMPLETENESS OF INFORMATION UNDER THIS STATUS • THE DOCUMENT STATUS "RECORD" OR "AS BUILT" HAS BEEN PREPARED, IN PART, BASED UPON INFORMATION FURNISHED BY OTHERS. WHILE THIS INFORMATION IS BELIEVED TO BE RELIABLE, THE ORIGINATOR ASSUMES NO RESPONSIBILITY FOR THE ACCURACY OF THIS "RECORD" OR "AS BUILT" DOCUMENT OR FOR ANY ERRORS OR OMISSIONS THAT MAY HAVE BEEN INCORPORATED INTO IT AS A RESULT OF INCORRECT INFORMATION PROVIDED TO THE ORIGINATOR. THOSE RELYING ON THE "RECORD" OR "AS BUILT" DOCUMENT ARE ADVISED TO OBTAIN INDEPENDENT VERIFICATION OF ITS ACCURACY										CDM REGULATIONS 2015 SIGNIFICANT OR NON-OBVIOUS RISKS AND RISKS WHICH ARE DIFFICULT TO MANAGE ARE IDENTIFIED ON THIS DRAWING USING THE FOLLOWING SYMBOL IDENTIFIED TO THE RIGHT WITH BRIEF ACCOMPANYING TEXT. FOR FURTHER DETAILS OF THE RISKS IDENTIFIED BY DESIGNERS, REFERENCE SHOULD BE MADE TO CDM HAZARD REGISTER. 										 IN ASSOCIATION WITH:										BOUNDARY TREATMENT DETAILS DRAWN BY: FC CHECKED BY: JM STATUS: SCALE: 1:20 DATE: 08/05/2025 @ A1										 BEAUMONT HOUSE 50 HIGH STREET THE ALE READING, RG7 5AL TEL: 0118 932 3088 WWW.RIDGE.CO.UK									
NOTES: • TO BE READ IN CONJUNCTION WITH THE DWELLING MATERIAL SITE PLAN "5024100-STPL-100" AND BOUNDARY TREATMENT SITE PLAN "5024100-STPL-00" FOR REFERENCE ON BRICK TYPES AND BOUNDARY TREATMENT LOCATIONS • TO BE READ IN CONJUNCTION WITH STRUCTURAL ENGINEER'S RETAINING / BOUNDARY WALL DRAWINGS "5015560-RDG-XX-DR-S-1160, 1161, 1162 & 1163" • FOR MOVEMENT JOINT SPECIFICATION AND SPACING PLEASE REFER TO SE'S DRAWINGS AND DETAIL										<table><tr><td>C</td><td>Amended following client comments received 08/08/2025</td><td>08/08/2025</td><td>LM</td><td>MF</td></tr><tr><td>B</td><td>Amended following client comments received 28/07/2025</td><td>04/08/2025</td><td>LM</td><td>MF</td></tr><tr><td>A</td><td>Amended following client comments received 18/07/2025</td><td>24/07/2025</td><td>LM</td><td>MF</td></tr><tr><td>REV</td><td>DESCRIPTION</td><td>DATE</td><td>BY</td><td>CHKD</td></tr></table>										C	Amended following client comments received 08/08/2025	08/08/2025	LM	MF	B	Amended following client comments received 28/07/2025	04/08/2025	LM	MF	A	Amended following client comments received 18/07/2025	24/07/2025	LM	MF	REV	DESCRIPTION	DATE	BY	CHKD	PROJECT: LOWER ACRE, ONE HORTON HEATH, EASTLEIGH BOROUGH COUNCIL									
C	Amended following client comments received 08/08/2025	08/08/2025	LM	MF	
B	Amended following client comments received 28/07/2025	04/08/2025	LM	MF	
A	Amended following client comments received 18/07/2025	24/07/2025	LM	MF	
REV	DESCRIPTION	DATE	BY	CHKD	