

RUBY MEWS
21a HIGH STREET
LYNDHURST
HAMPSHIRE
SO43 7BB



TEL:023 8028 4420

E M A I L : info@blaydondev.co.uk


DO NOT SCALE FROM DRAWING USE GIVEN DIMENSIONS ONLY
UNLESS FOR PLANNING AUTHORITY PURPOSES

THIS LAYOUT AND SCHEDULE IS COPYRIGHT AND NOT TO BE COPIED,
REPRODUCED OR ITS CONTENTS DISCLOSED WITHOUT THE CONSENT IN
WRITING OF DESIGNERS


NEW FOREST ARCHITECTURAL SERVICES IS A TRADING NAME OF BLAYDON
DEVELOPMENTS LIMITED

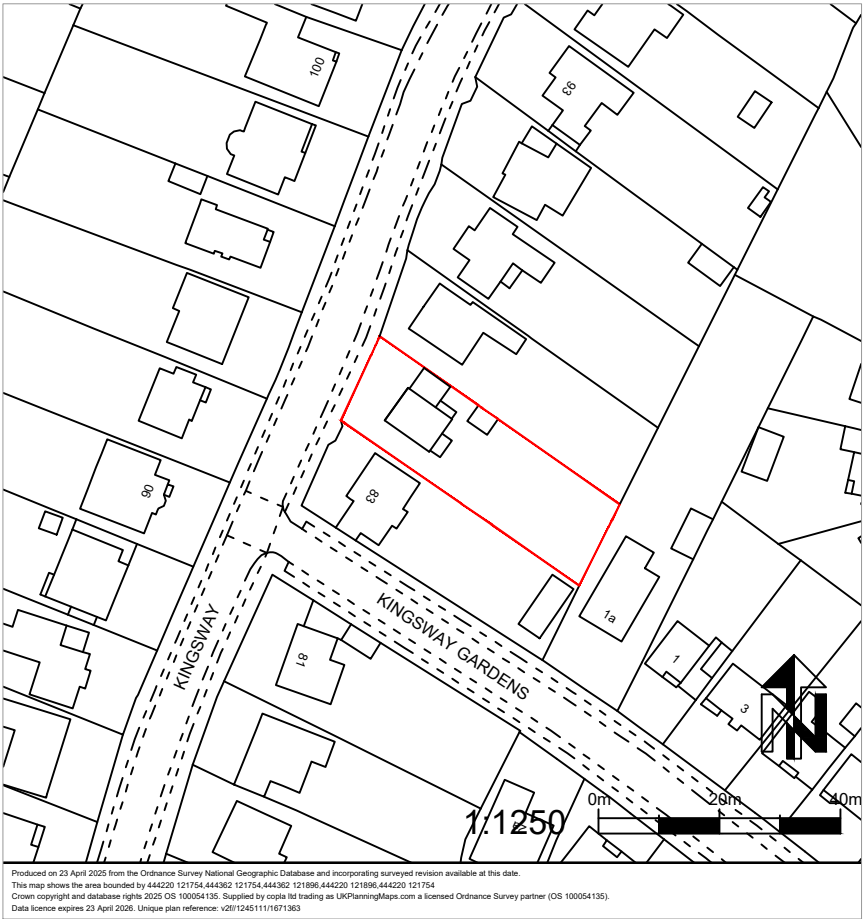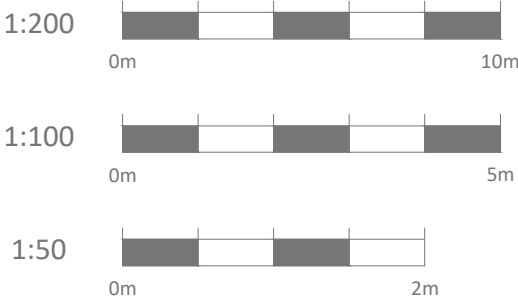

Location Plan 1:1250

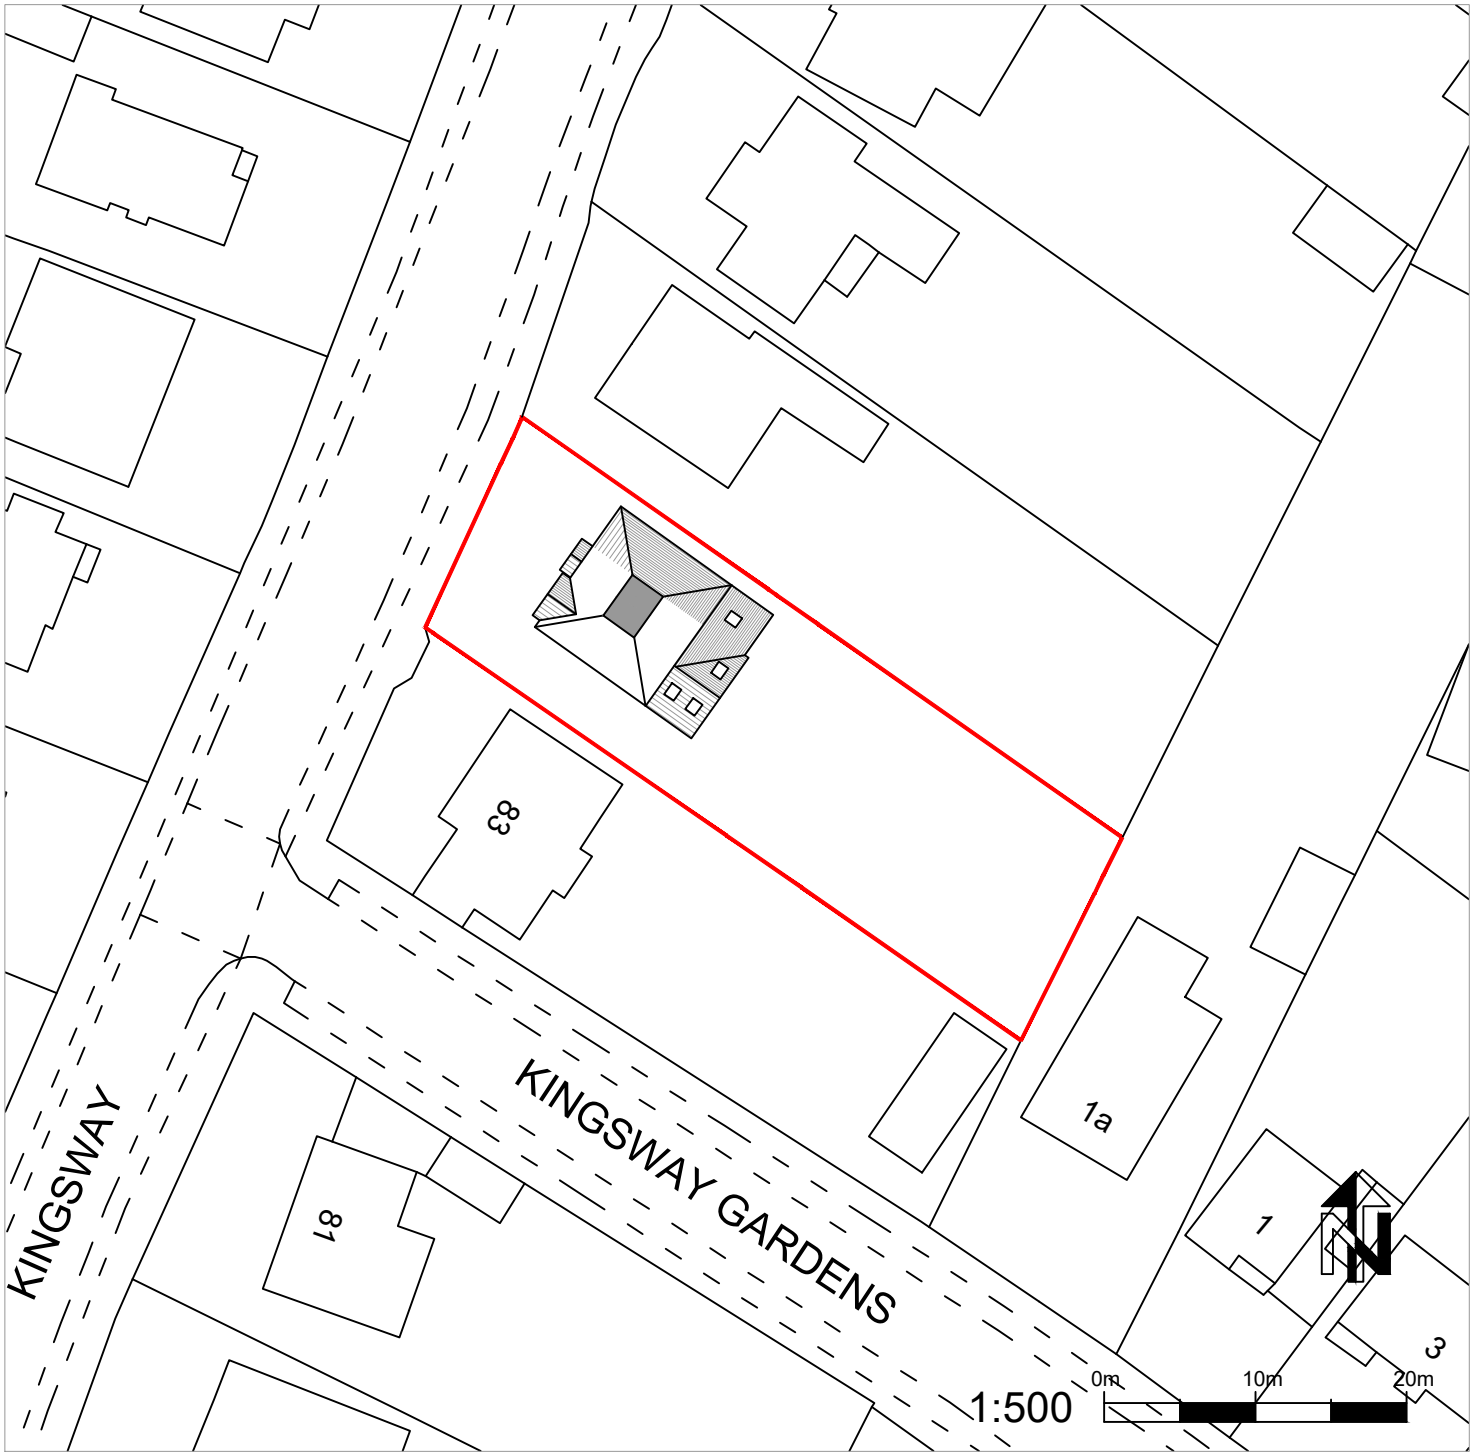

Block Plan 1:500

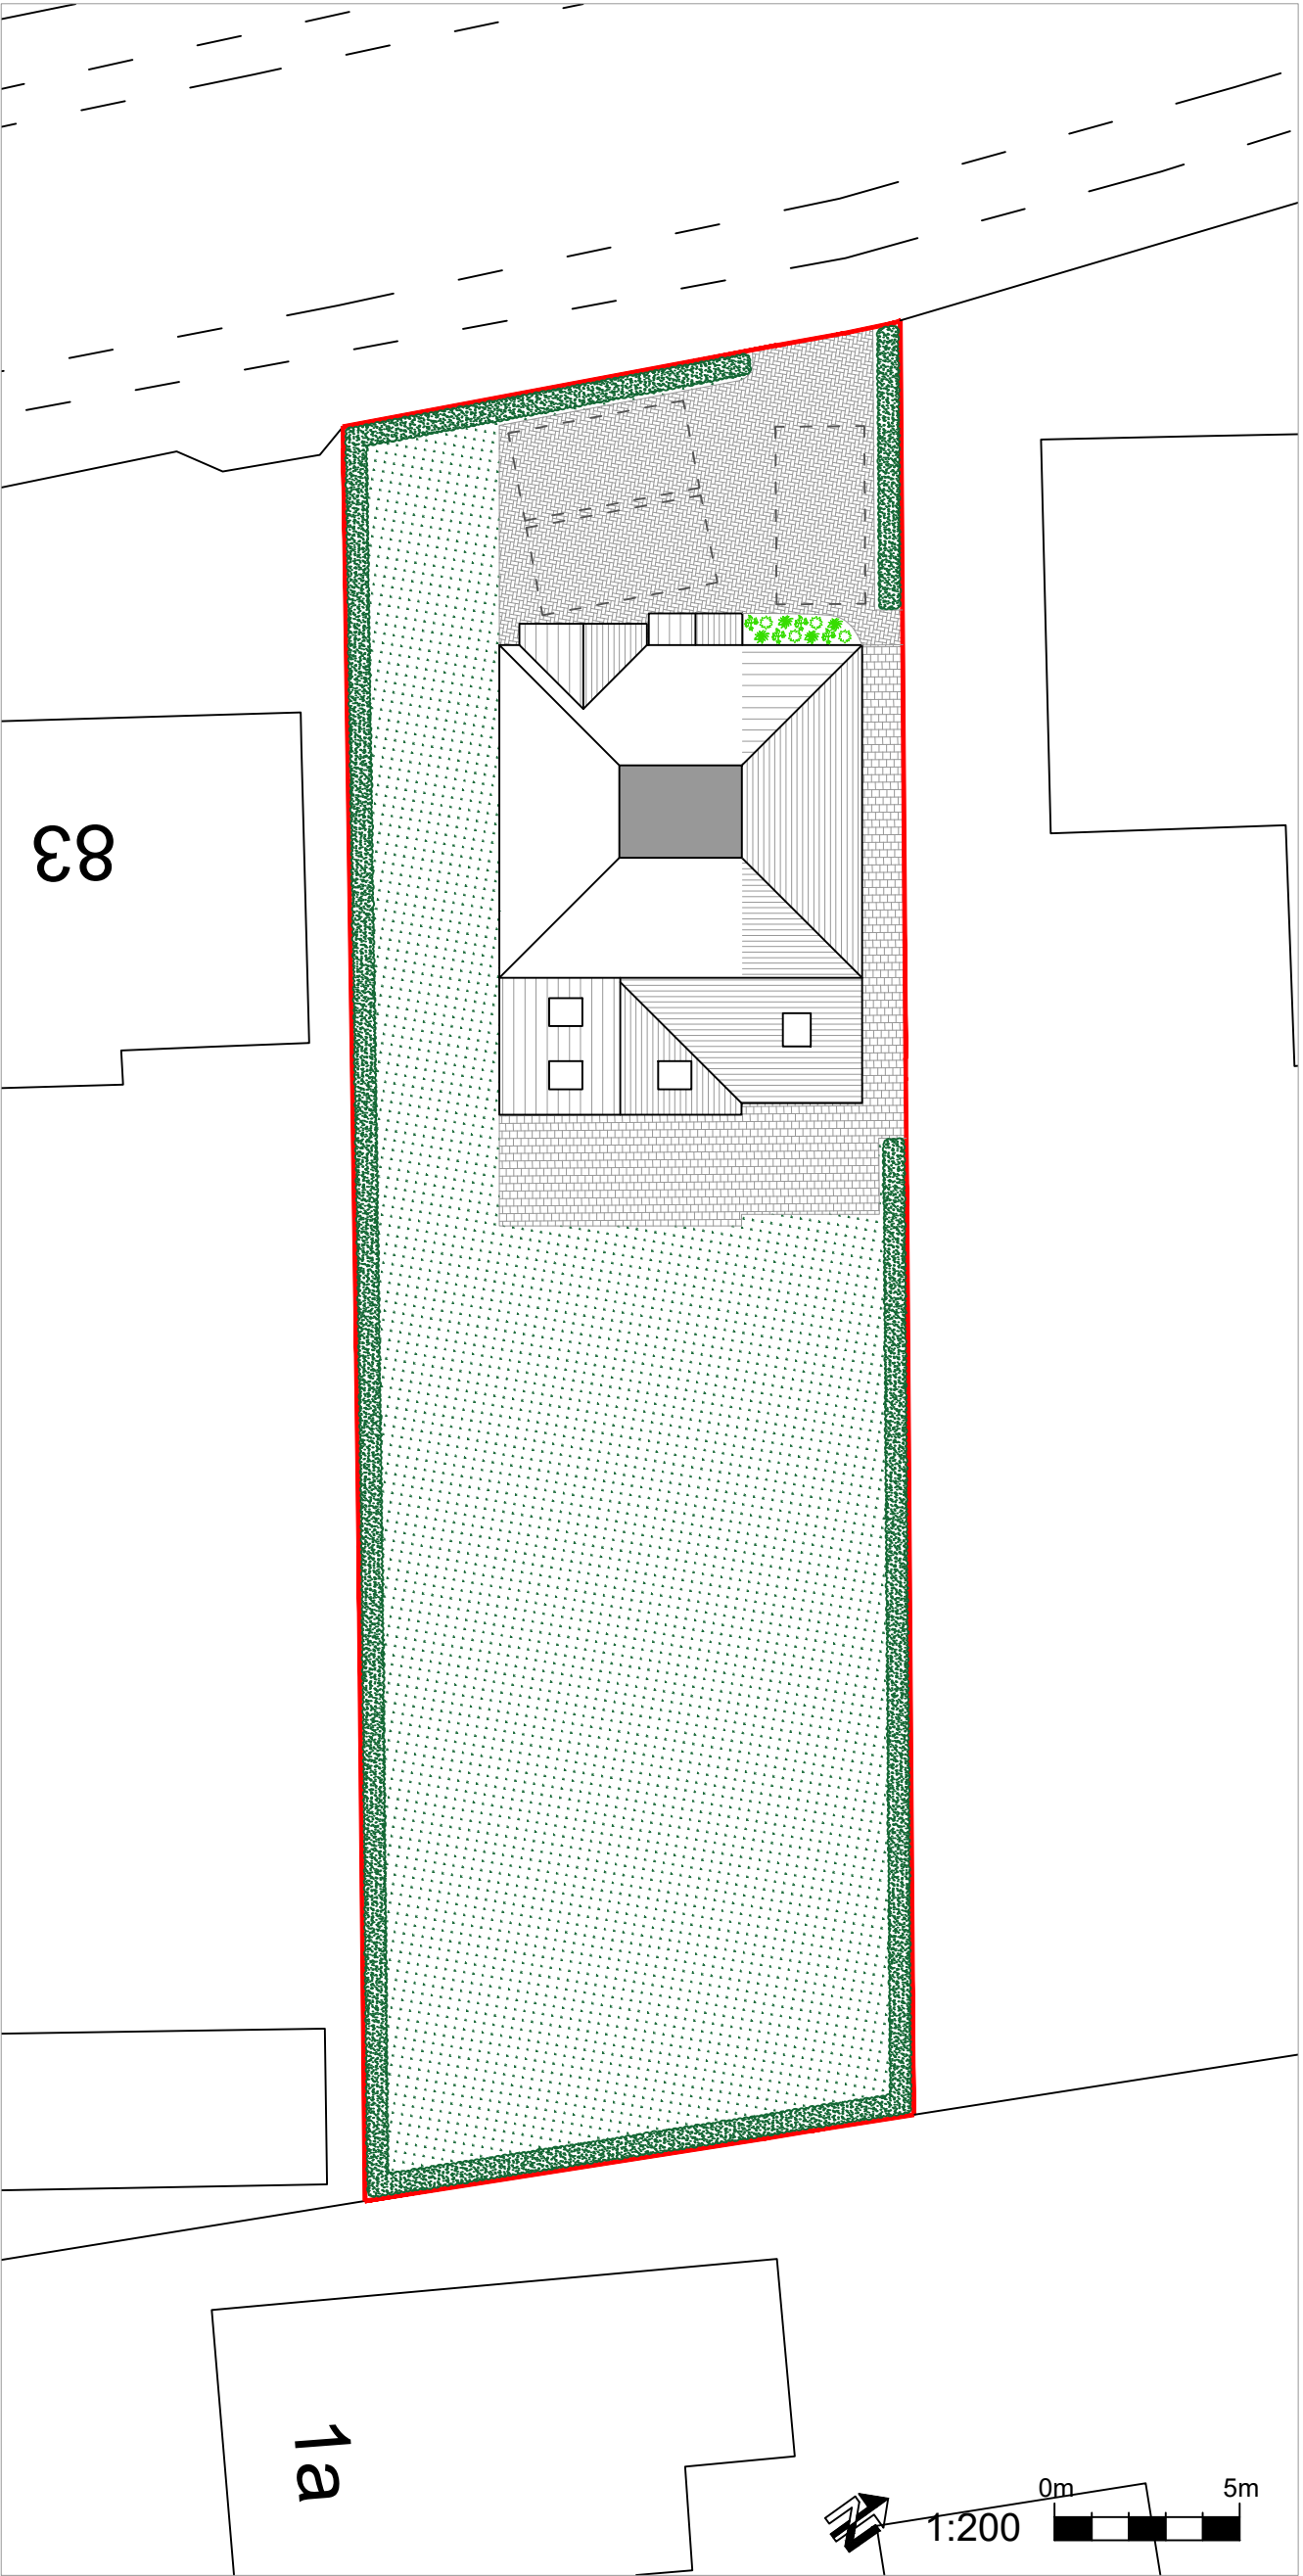

Proposed Site Plan 1:200

Rev B: Roof amended: AUG 25
Rev A: Site plan added: AUG 25

CUSTOMER
Mr & Mrs Williams
PROPOSAL
Extension & Alterations
ADDRESS
85 Kingsway
Chandlers Ford
SO53 1FD

DRAWING
Block & Location Plan
REF 2-IHW-25-B
SCALE As Indicated
DATE MAY 25 PAPER A2