


KEY

-  Application Boundary
-  To be demolished

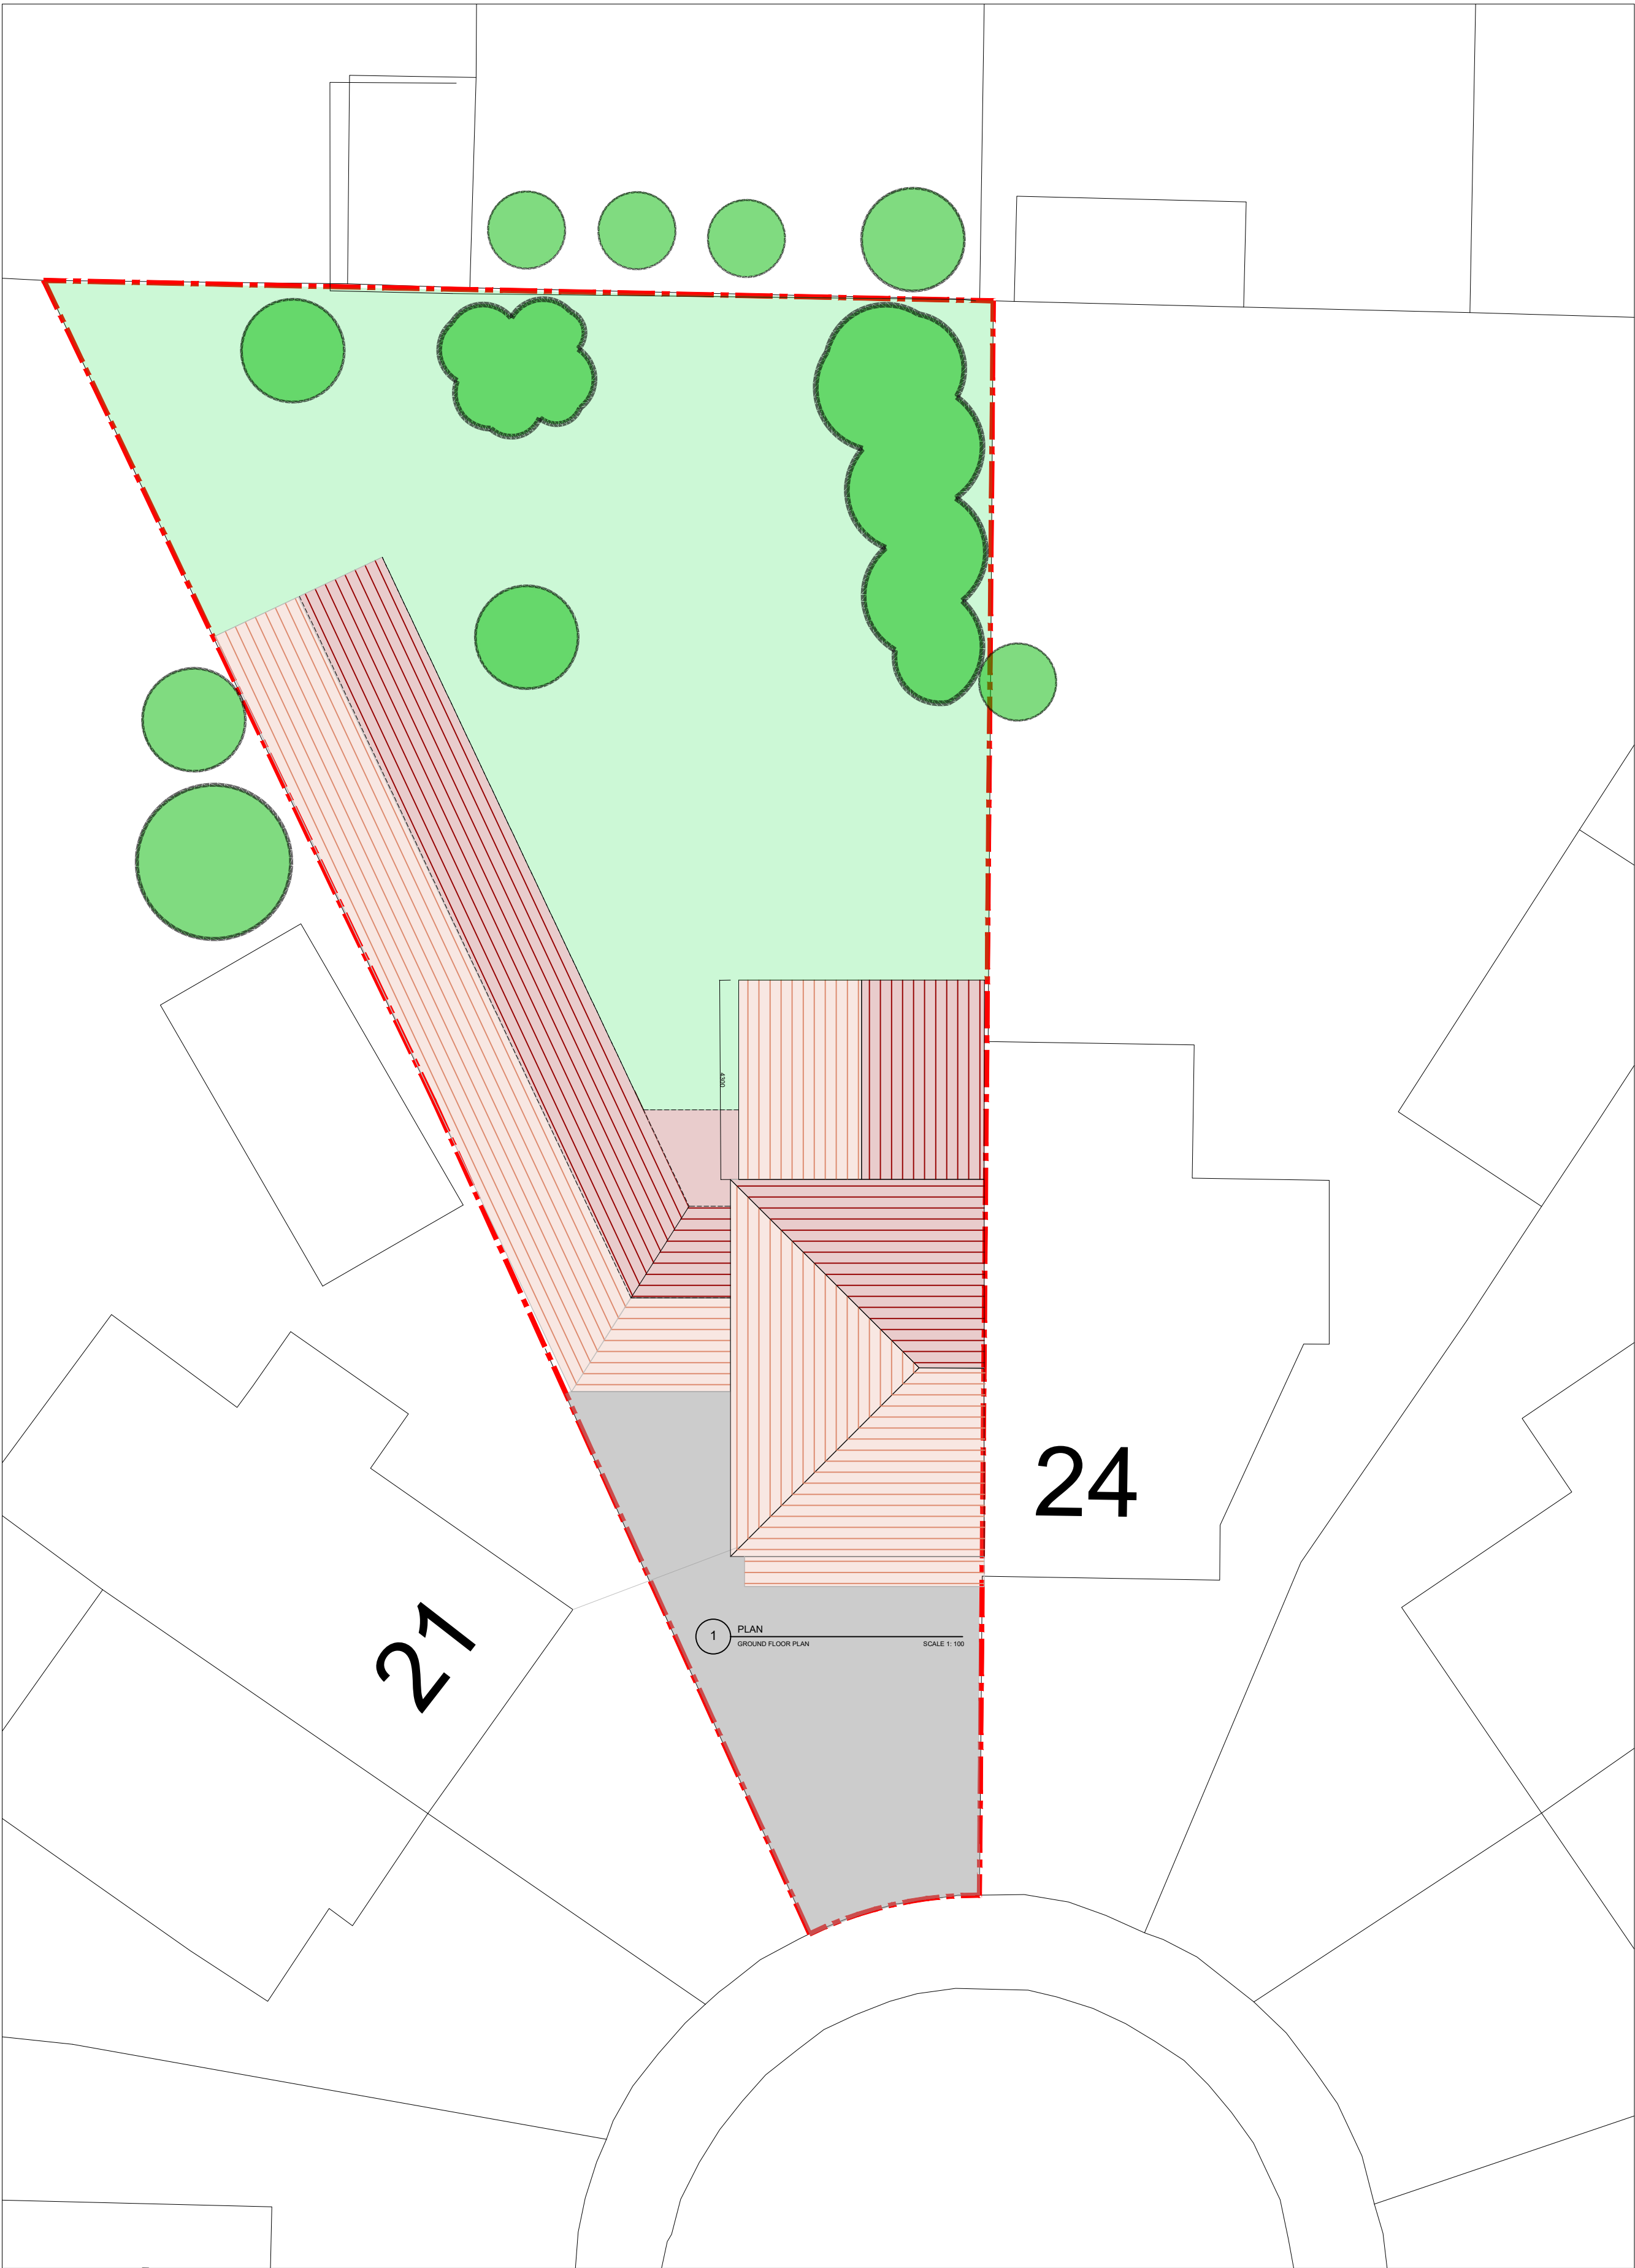

Rev C - Amendments made due to Southern Water comments.
Rev B - Additional dimensions added.
Rev A - outbuilding reduced and first floor bedroom/ensuite size reduced to 2m.

REV	DESCRIPTION	DATE
	Hardwicke Way	
	Hamble-Le-Rice	
	PROPOSED ROOF PLAN	
	INDICATIVE PLAN	
	Scale @ A2	1:100
	Drawn by	APRIL 2024
	Checked by	KD
	Purpose of Issue	PRELIMINARY

