



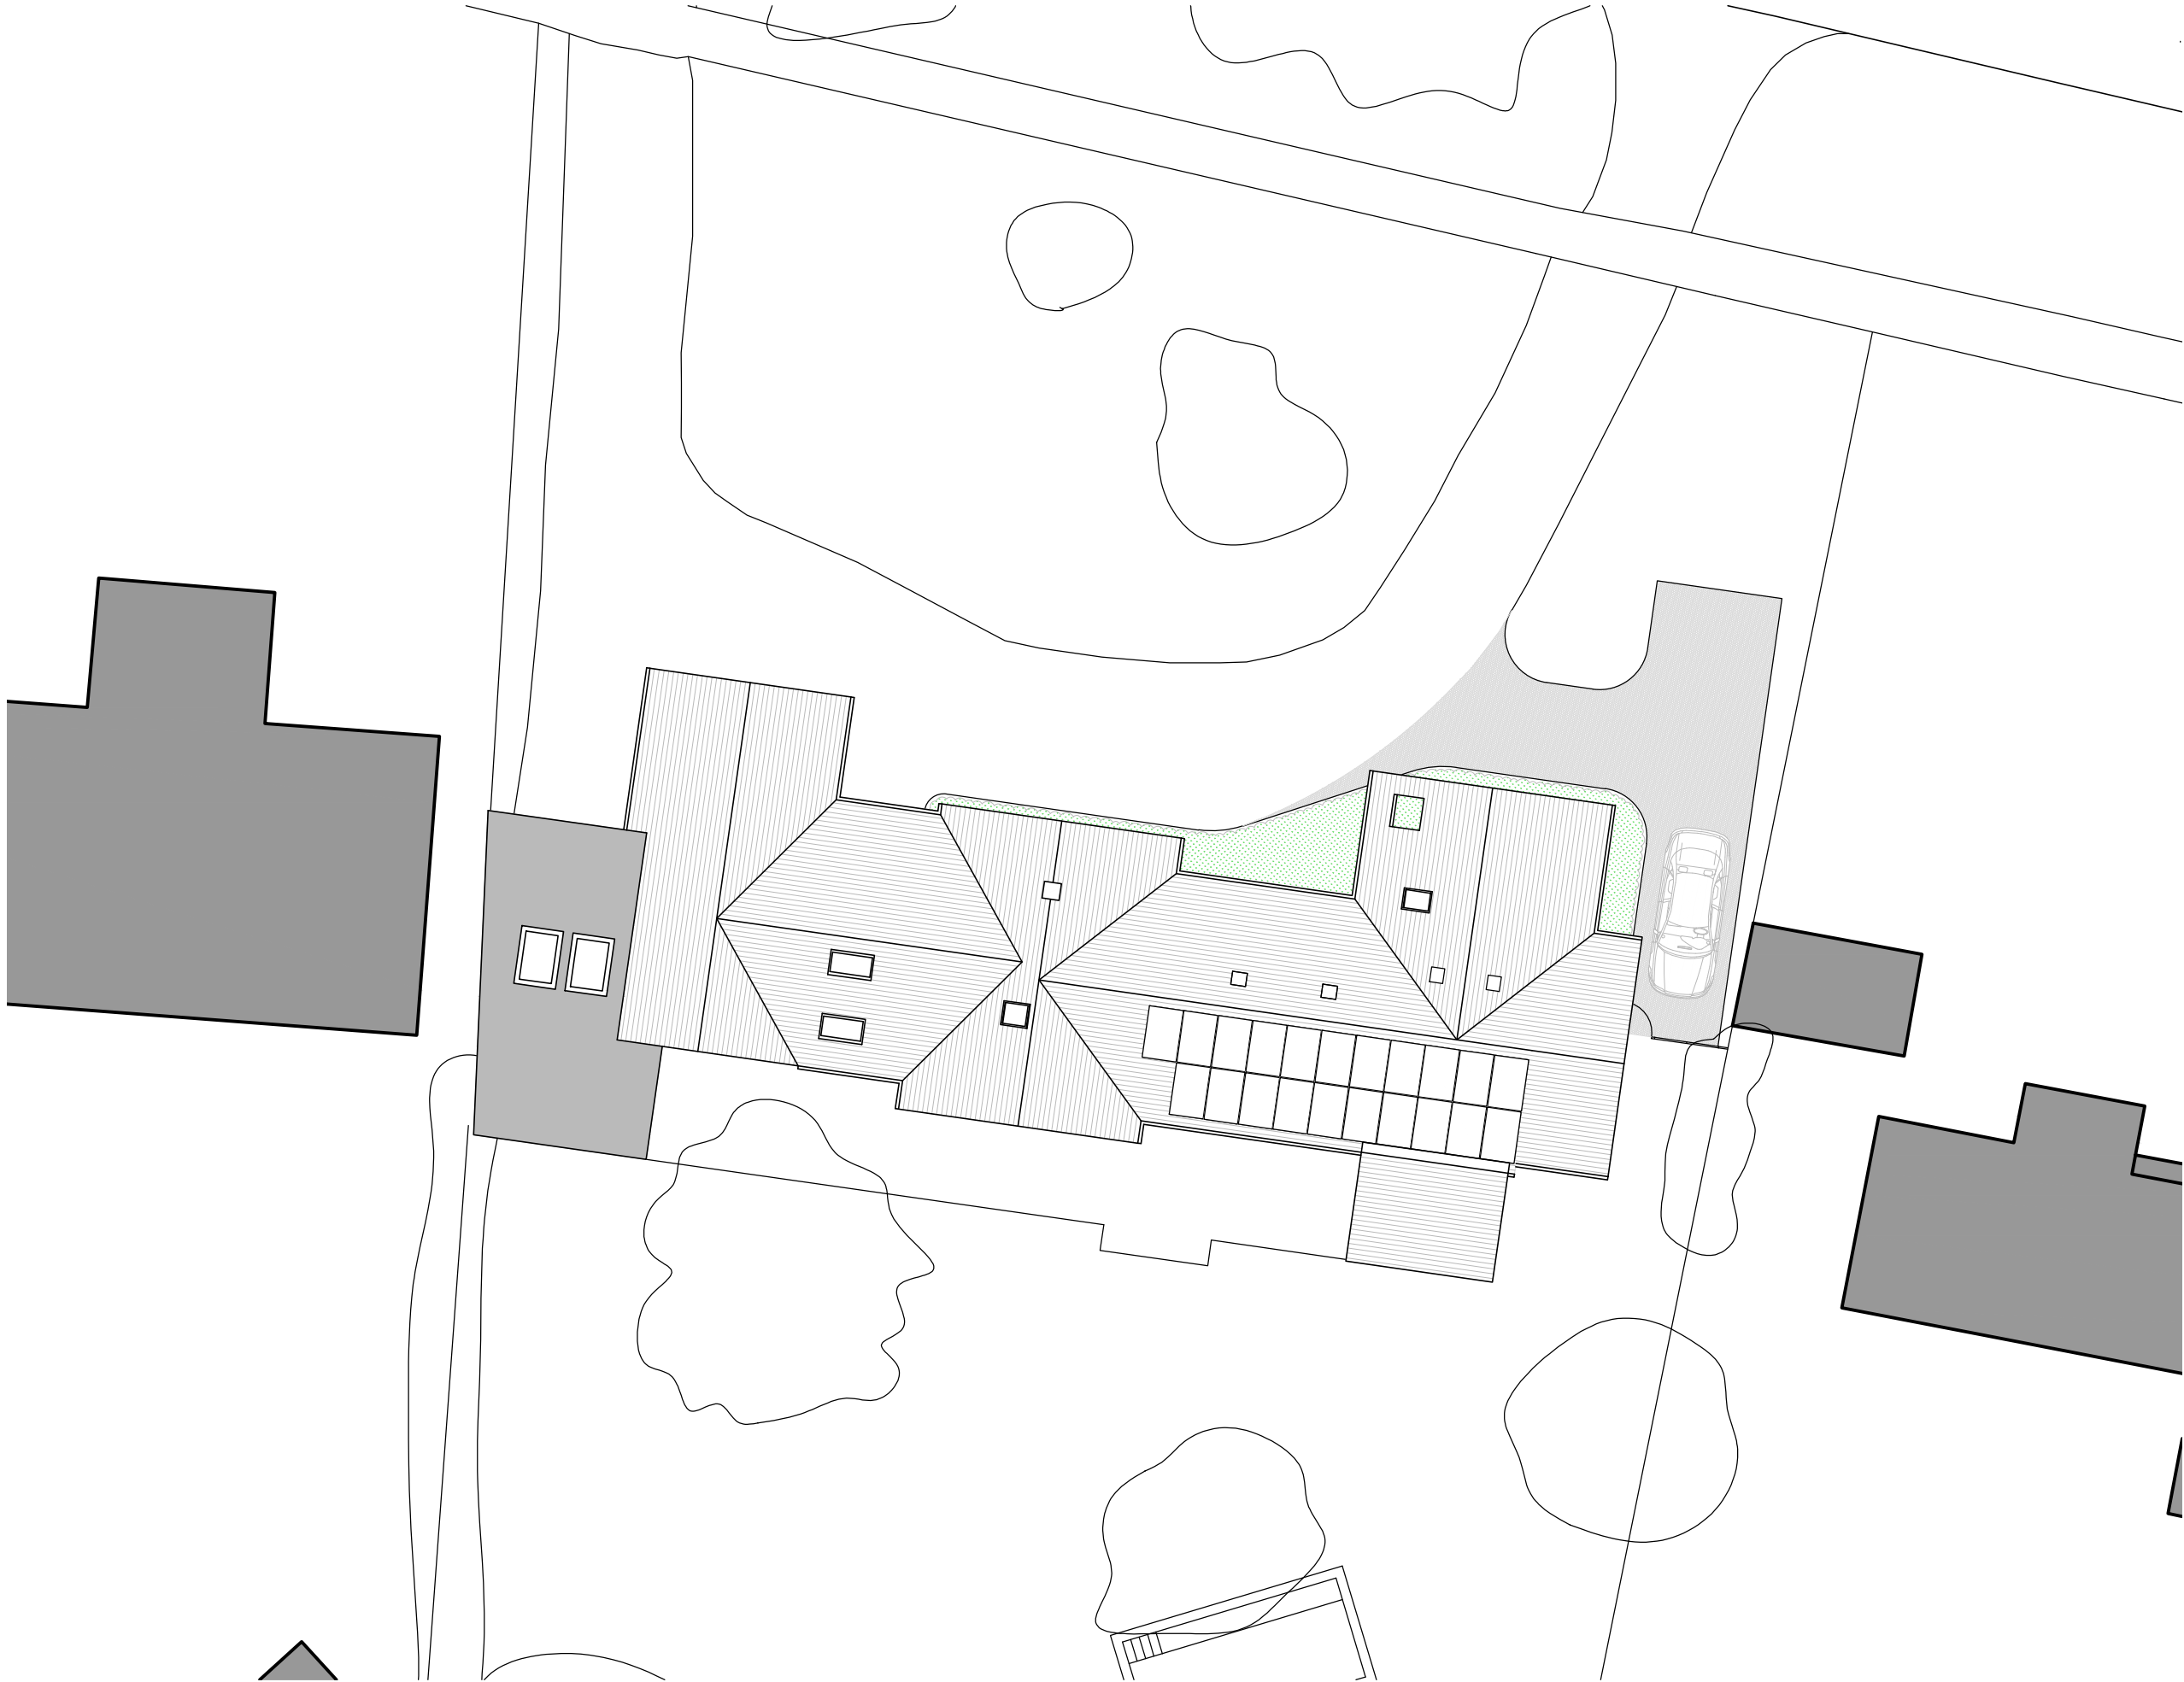

PROPOSED SITE PLAN

 

Figured dimensions to be followed in preference to those scaled from drawing.
All dimensions to be verified on site by the contractors and such dimensions to be their responsibility.
Drawing omissions and errors to be reported immediately to the designer.

P01 31.08.25
Rev Date

Issued for Planning
Description

E: martin@enzo-ds.co.uk W: www.enzo-ds.co.uk T: 07788800350
© Enzo Design Studio Limited 2025 Company Reg No.11875766

Client: Mr P & Mrs F Hill			
Project: 45 Hocombe Rd, Chandlers Frd, SO53 5SP			
Drawing: Site Plan Roof Plan		Existing / Proposed: Proposed Status: PLANNING	
Project: 2503	Drawn/Checked: MA / --	Scale: 1:200	Month: 08
Drawing revision: [3PLN] 101_P01	Size: A3	Year: 2025	