



Figured dimensions to be followed in preference to those scaled from drawing.
All dimensions to be verified on site by the contractors and such dimensions to be their responsibility.
Drawing omissions and errors to be reported immediately to the designer.

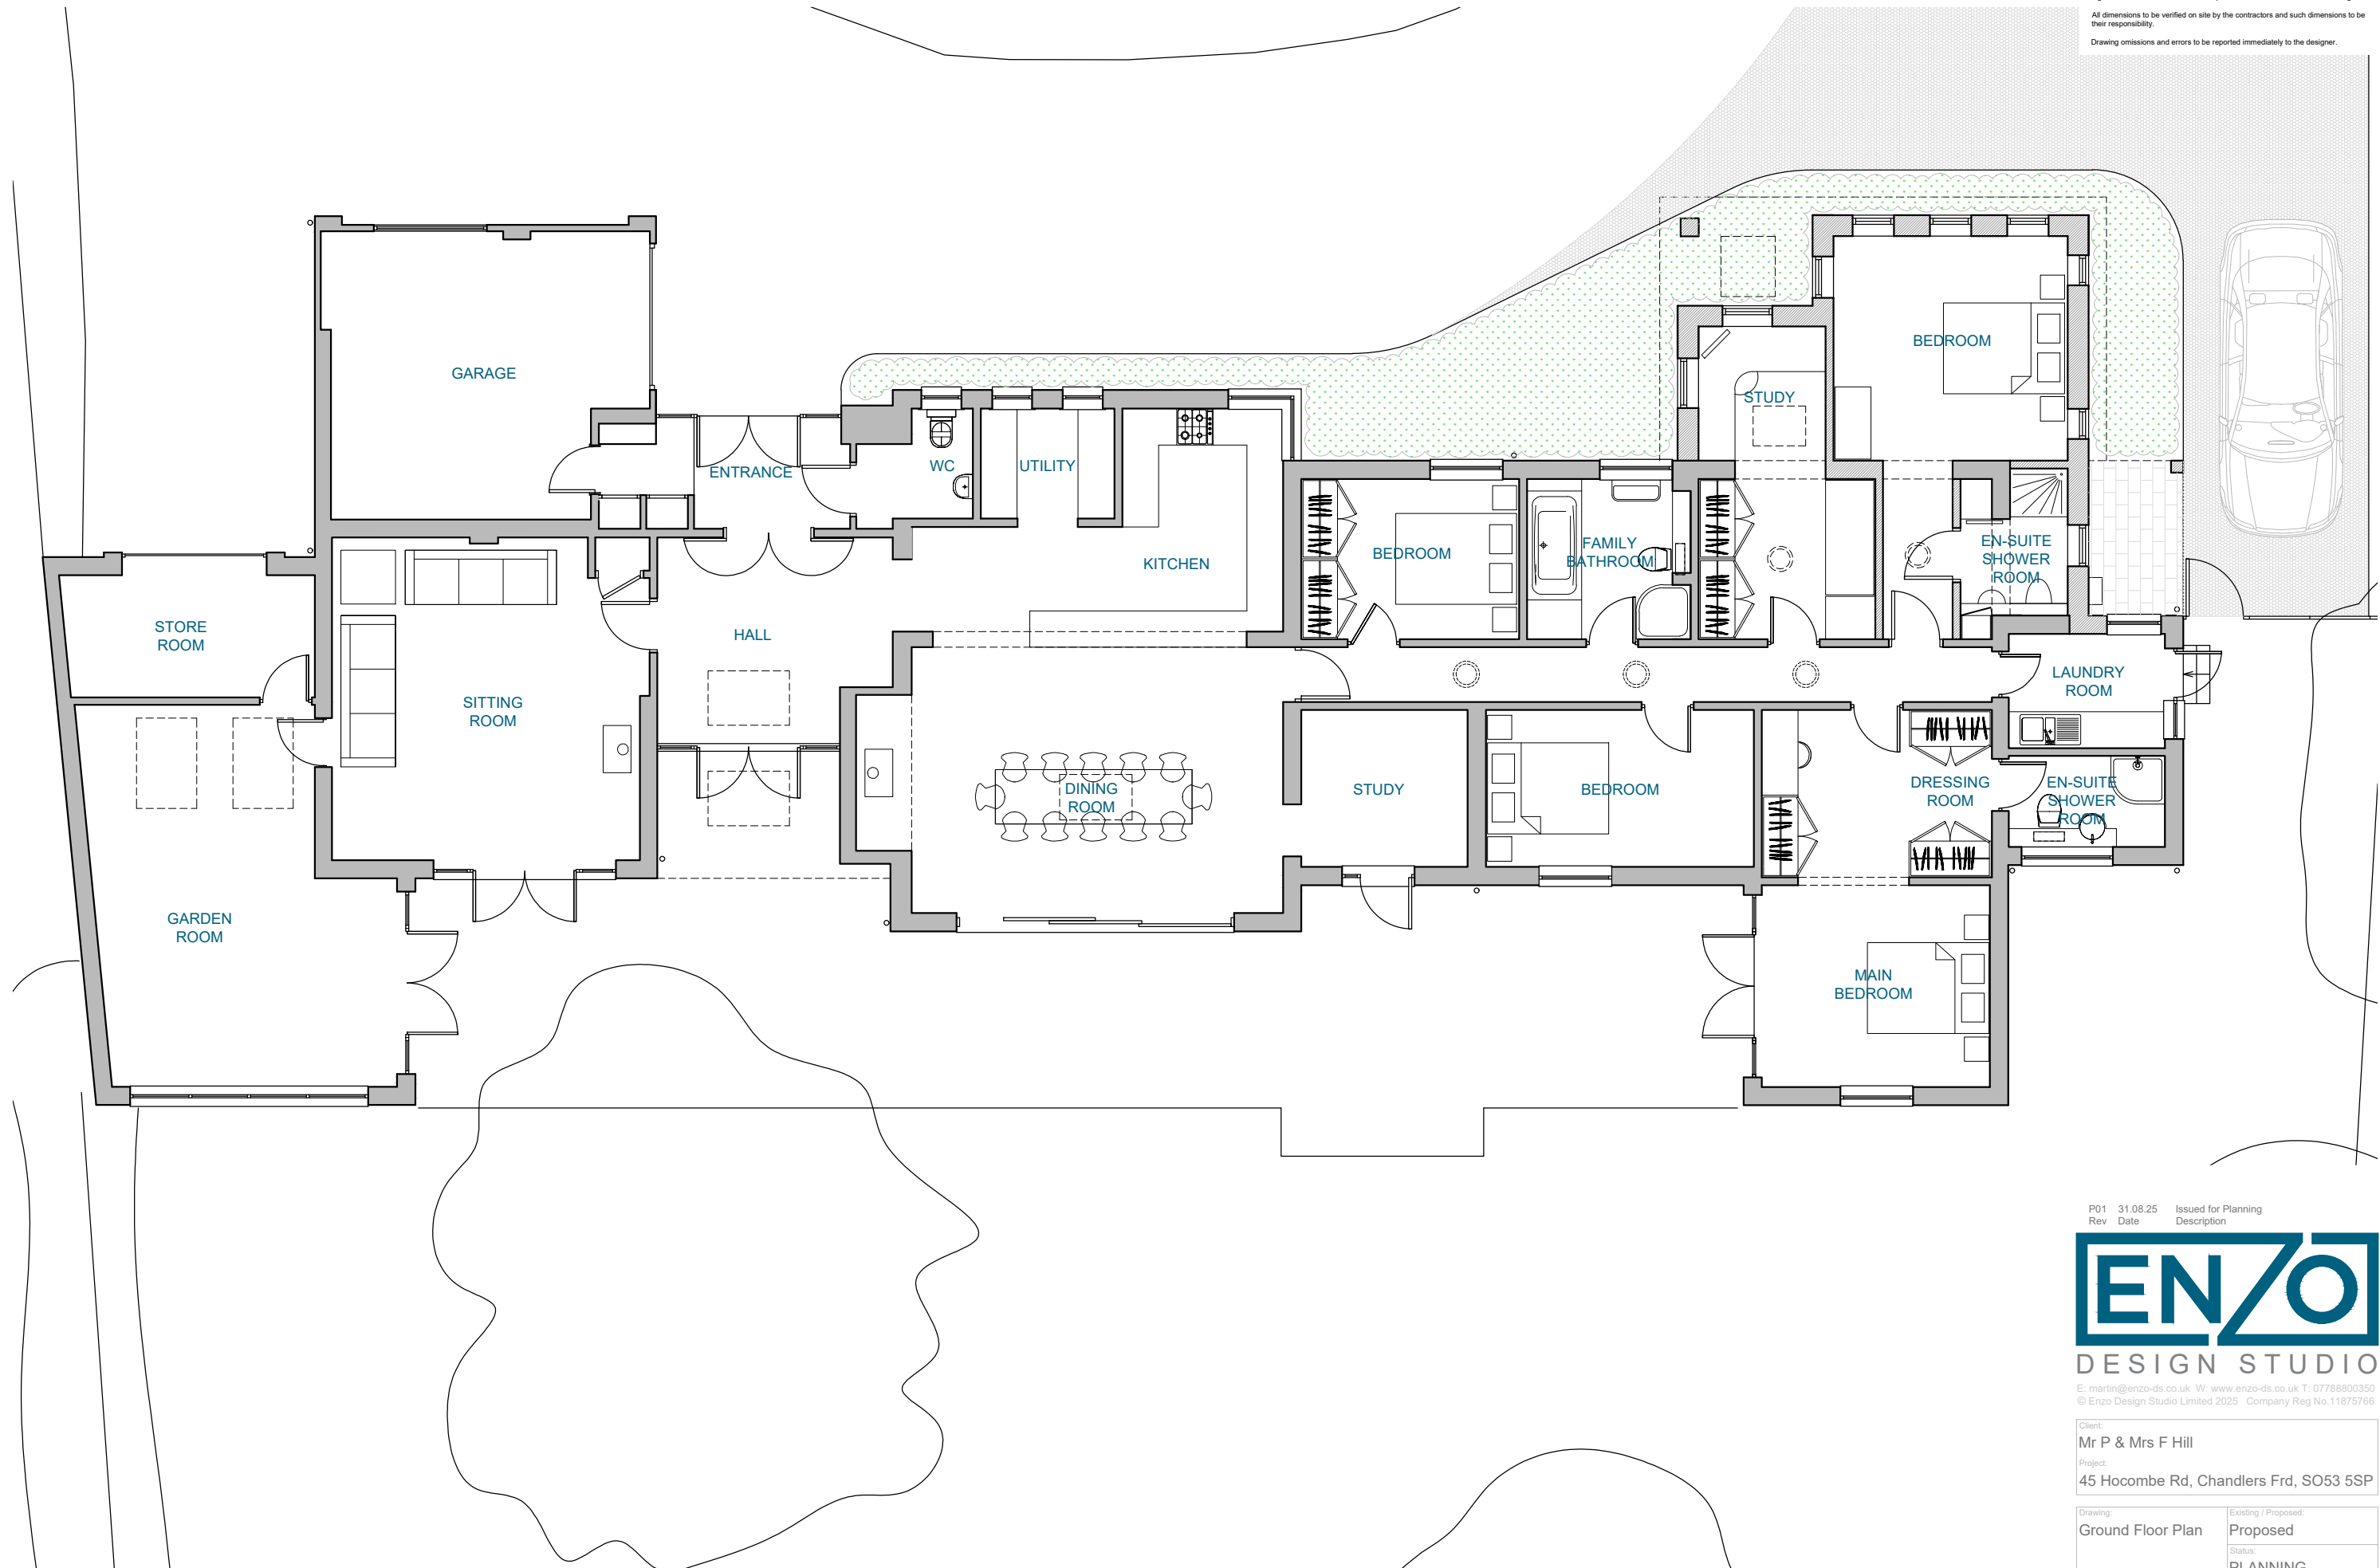

PROPOSED GROUND FLOOR PLAN

Scale 1:100

 

P01 31.08.25 Issued for Planning
Rev Date Description



E: martin@enzo-ds.co.uk W: www.enzo-ds.co.uk T: 07788800350
© Enzo Design Studio Limited 2025 Company Reg No.11875766

Client:
Mr P & Mrs F Hill
Project:
45 Hocombe Rd, Chandlers Frd, SO53 5SP

Drawing: Ground Floor Plan	Existing / Proposed: Proposed
Status: PLANNING	

Project: 2503	Drawn/Checked: MA / --	Scale: 1:100	Month: 08
Drawing revision: [3PLN] 102_P01	Size: A3	Year: 2025	