

PROPOSED MATERIALS -

walls - buff brick
(to match existing)

walls - render
(white)

roof - colour blend tiled
throughout
(dreadnought
brown, red, blue)


roof - grey standing seam
flat roofing

windows / doors - grey
(to rear only throughout)




PROPOSED FRONT ELEVATION (facing south west)

SCALE 1:100

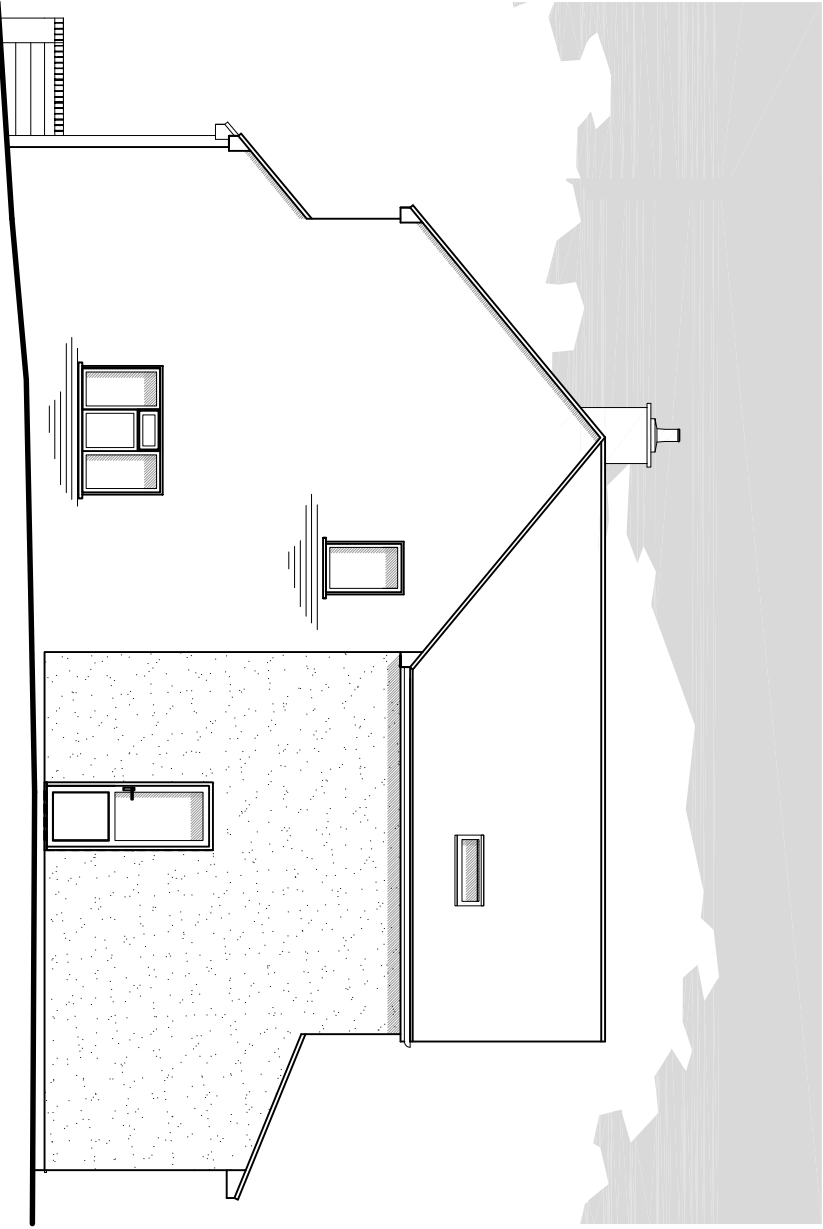


PROPOSED SIDE ELEVATION (facing south east)

SCALE 1:100

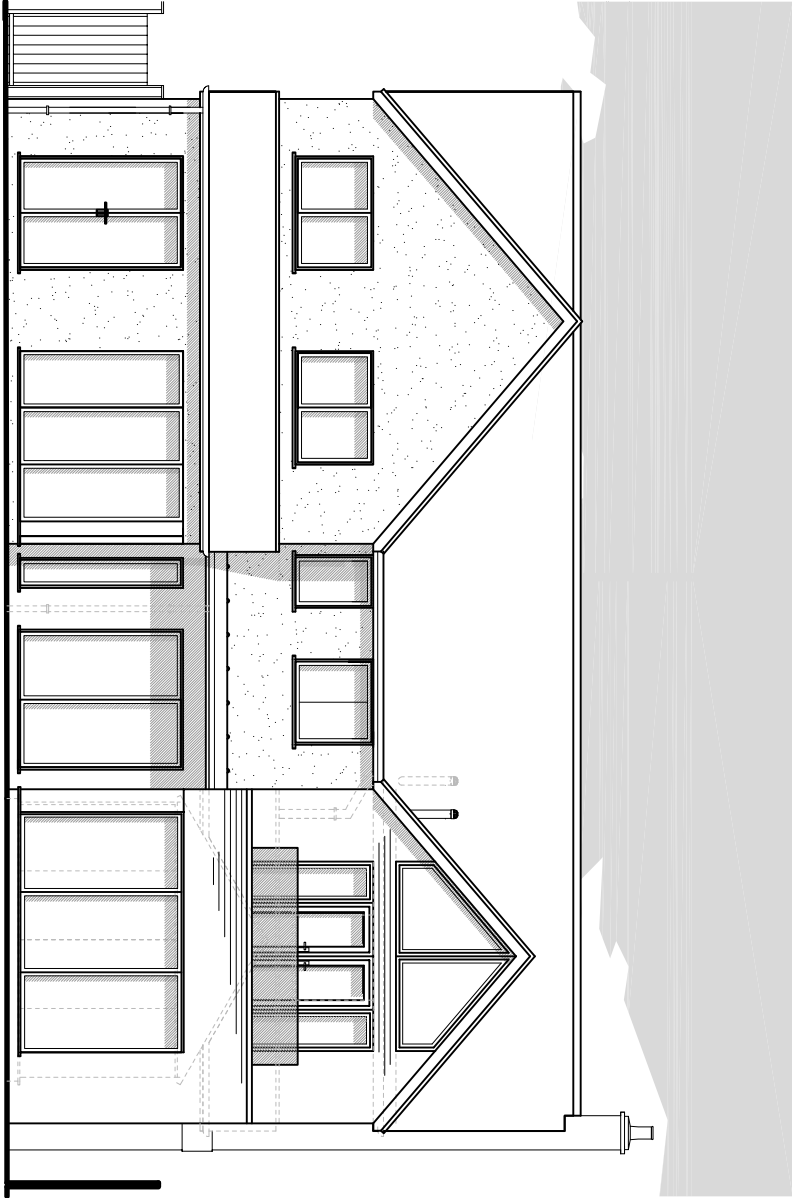

PROPOSED REAR ELEVATION (facing north east)

SCALE 1:100

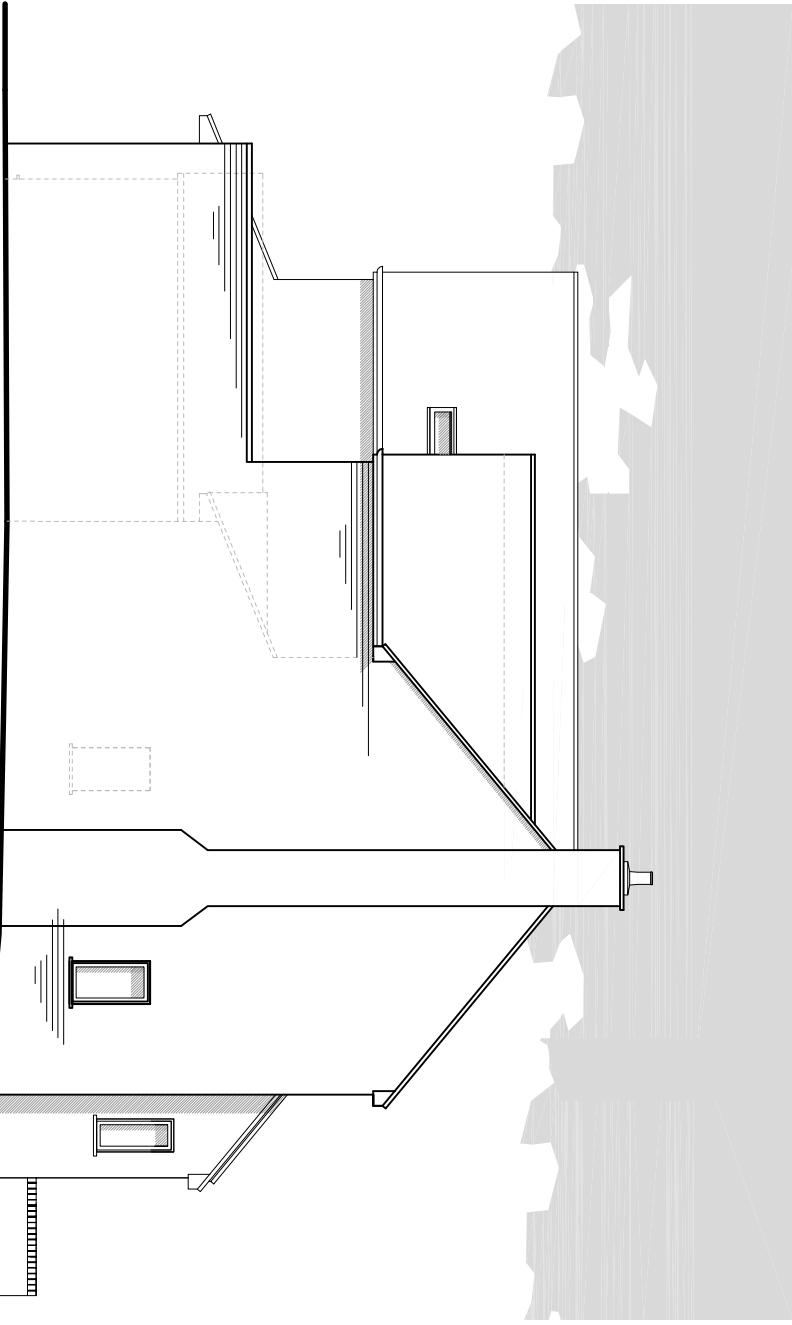

PROPOSED SIDE ELEVATION (facing north west)

SCALE 1:100

This drawing is the copyright of CMCDesign and may not be copied, altered or reproduced in any form without the written consent of CMCDesign.
It is the sole responsibility of the building owner to draw up legal agreements with adjoining property owners to cover the overhanging of any fences, gutters, boundaries or any part of the building. CMCDesign can not be held responsible in any way whatsoever for any legal costs or other costs incurred through any neighbour disputes.
It is the sole responsibility of the building owner to comply with the party wall act 1996. CMCDesign can not be held responsible in any way if non compliance is adopted.
Use figured dimensions only in millimetres only unless stated otherwise.
at clients and contractors to check all drawings and to verify all dimensions on site prior to works commencing, any discrepancies in dimensions or boundary locations are to be brought to the attention of CMCDesign immediately before any further works have been placed on site.

revision
a - 23/07/25 - balcony and privacy screen removed from proposal. high level glazing above Juliet balcony doors proposed.
b - 23/07/25 - proposed single storey flat roof extension raised in height & full pitched roof introduced to existing flat roof at 1st floor.

client
action

stage
planning

date
feb 2022

scale
1:100 @ A3

address
& details road
chardlers ford
hampshire
SO53 5QH

drawing no.
739/02/106
proposed
elevations

CMCdesign architectural services
the studio, 221 moulton road,
chardlers ford, Hampshire, SO53 5QB
t 07968 987654
e studio@cmc-design.co.uk
w www.cmc-design.co.uk

