





EXISTING GROUND FLOOR PLAN

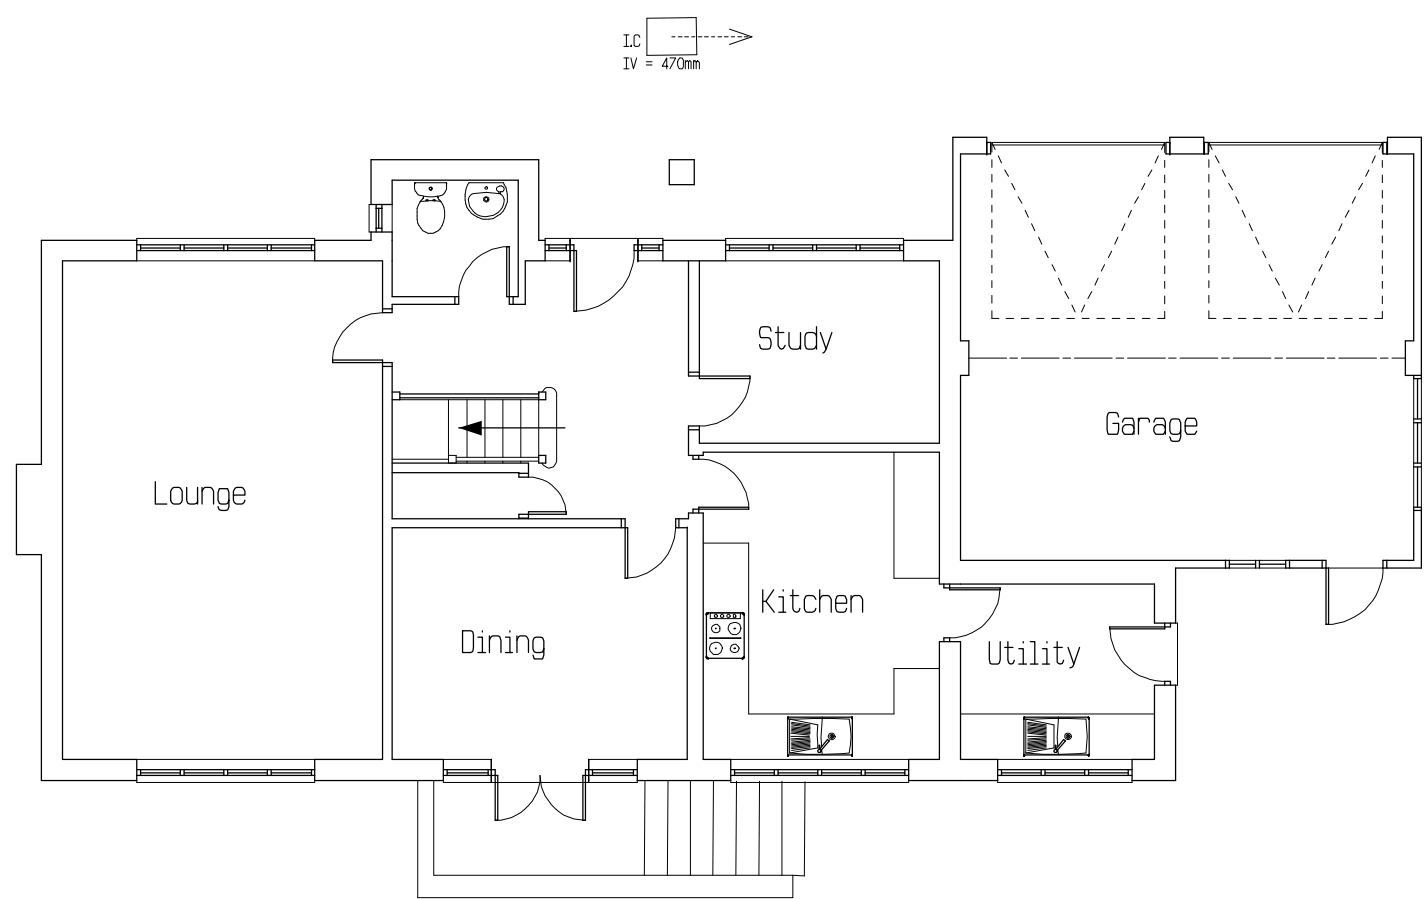

EXISTING FIRST FLOOR PLAN

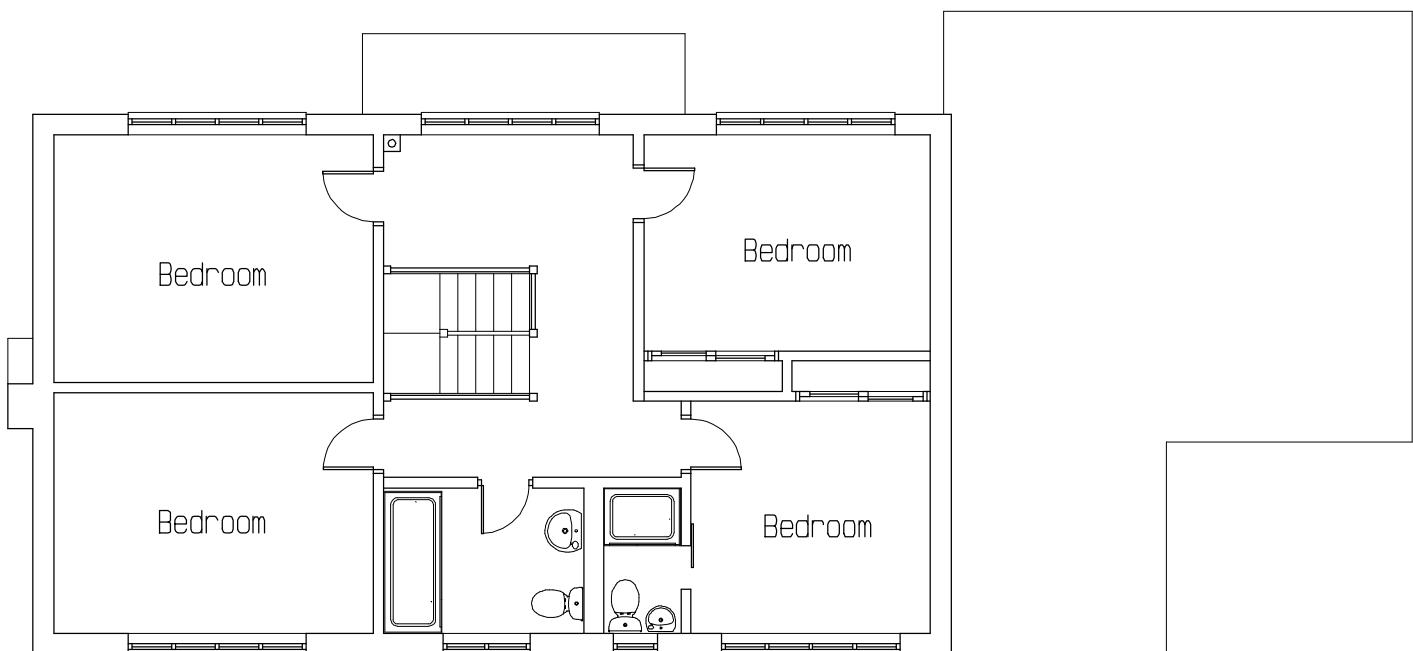


PROPOSED GROUND FLOOR PLAN

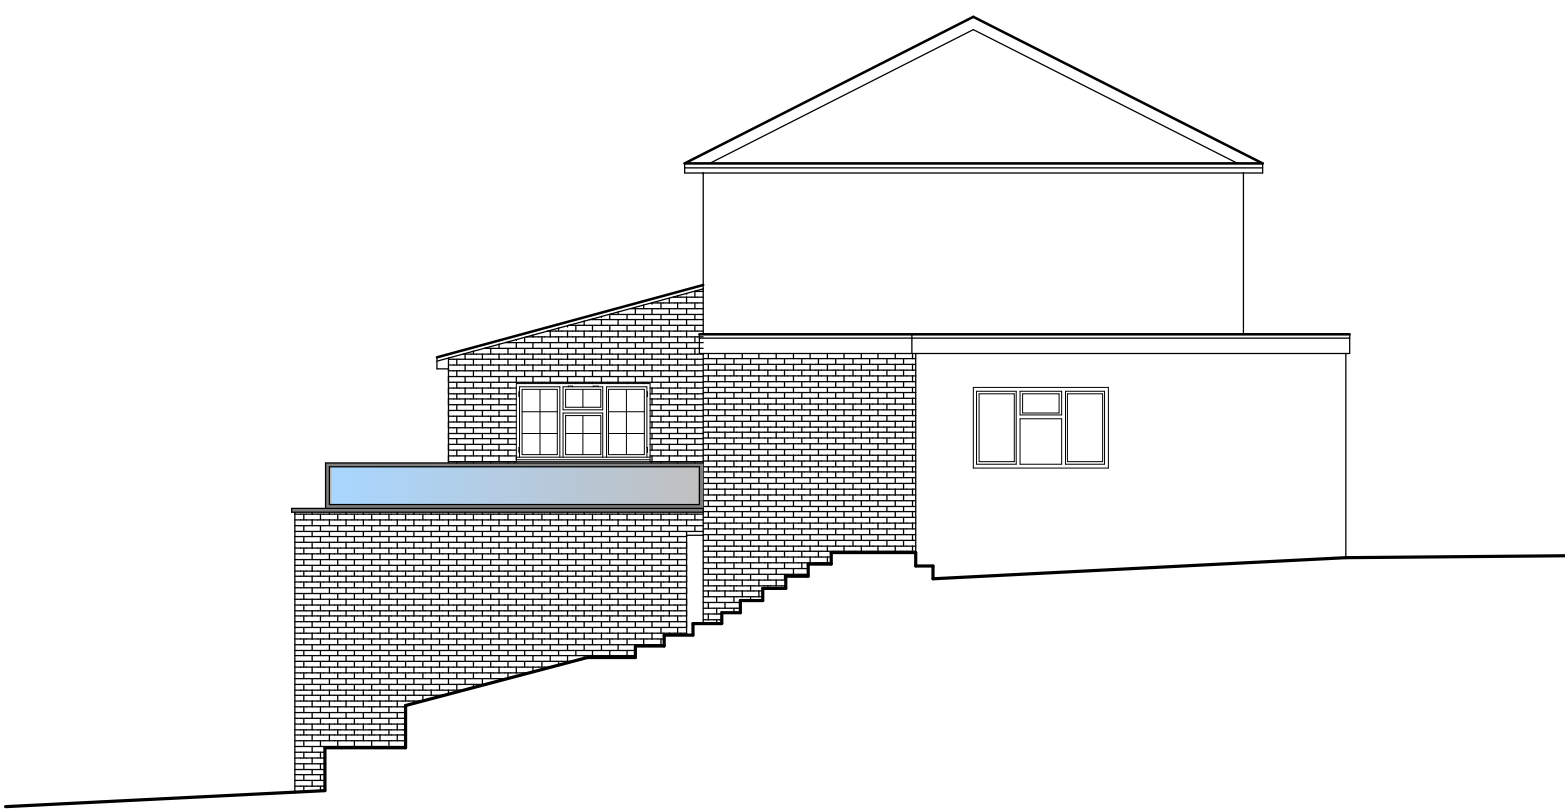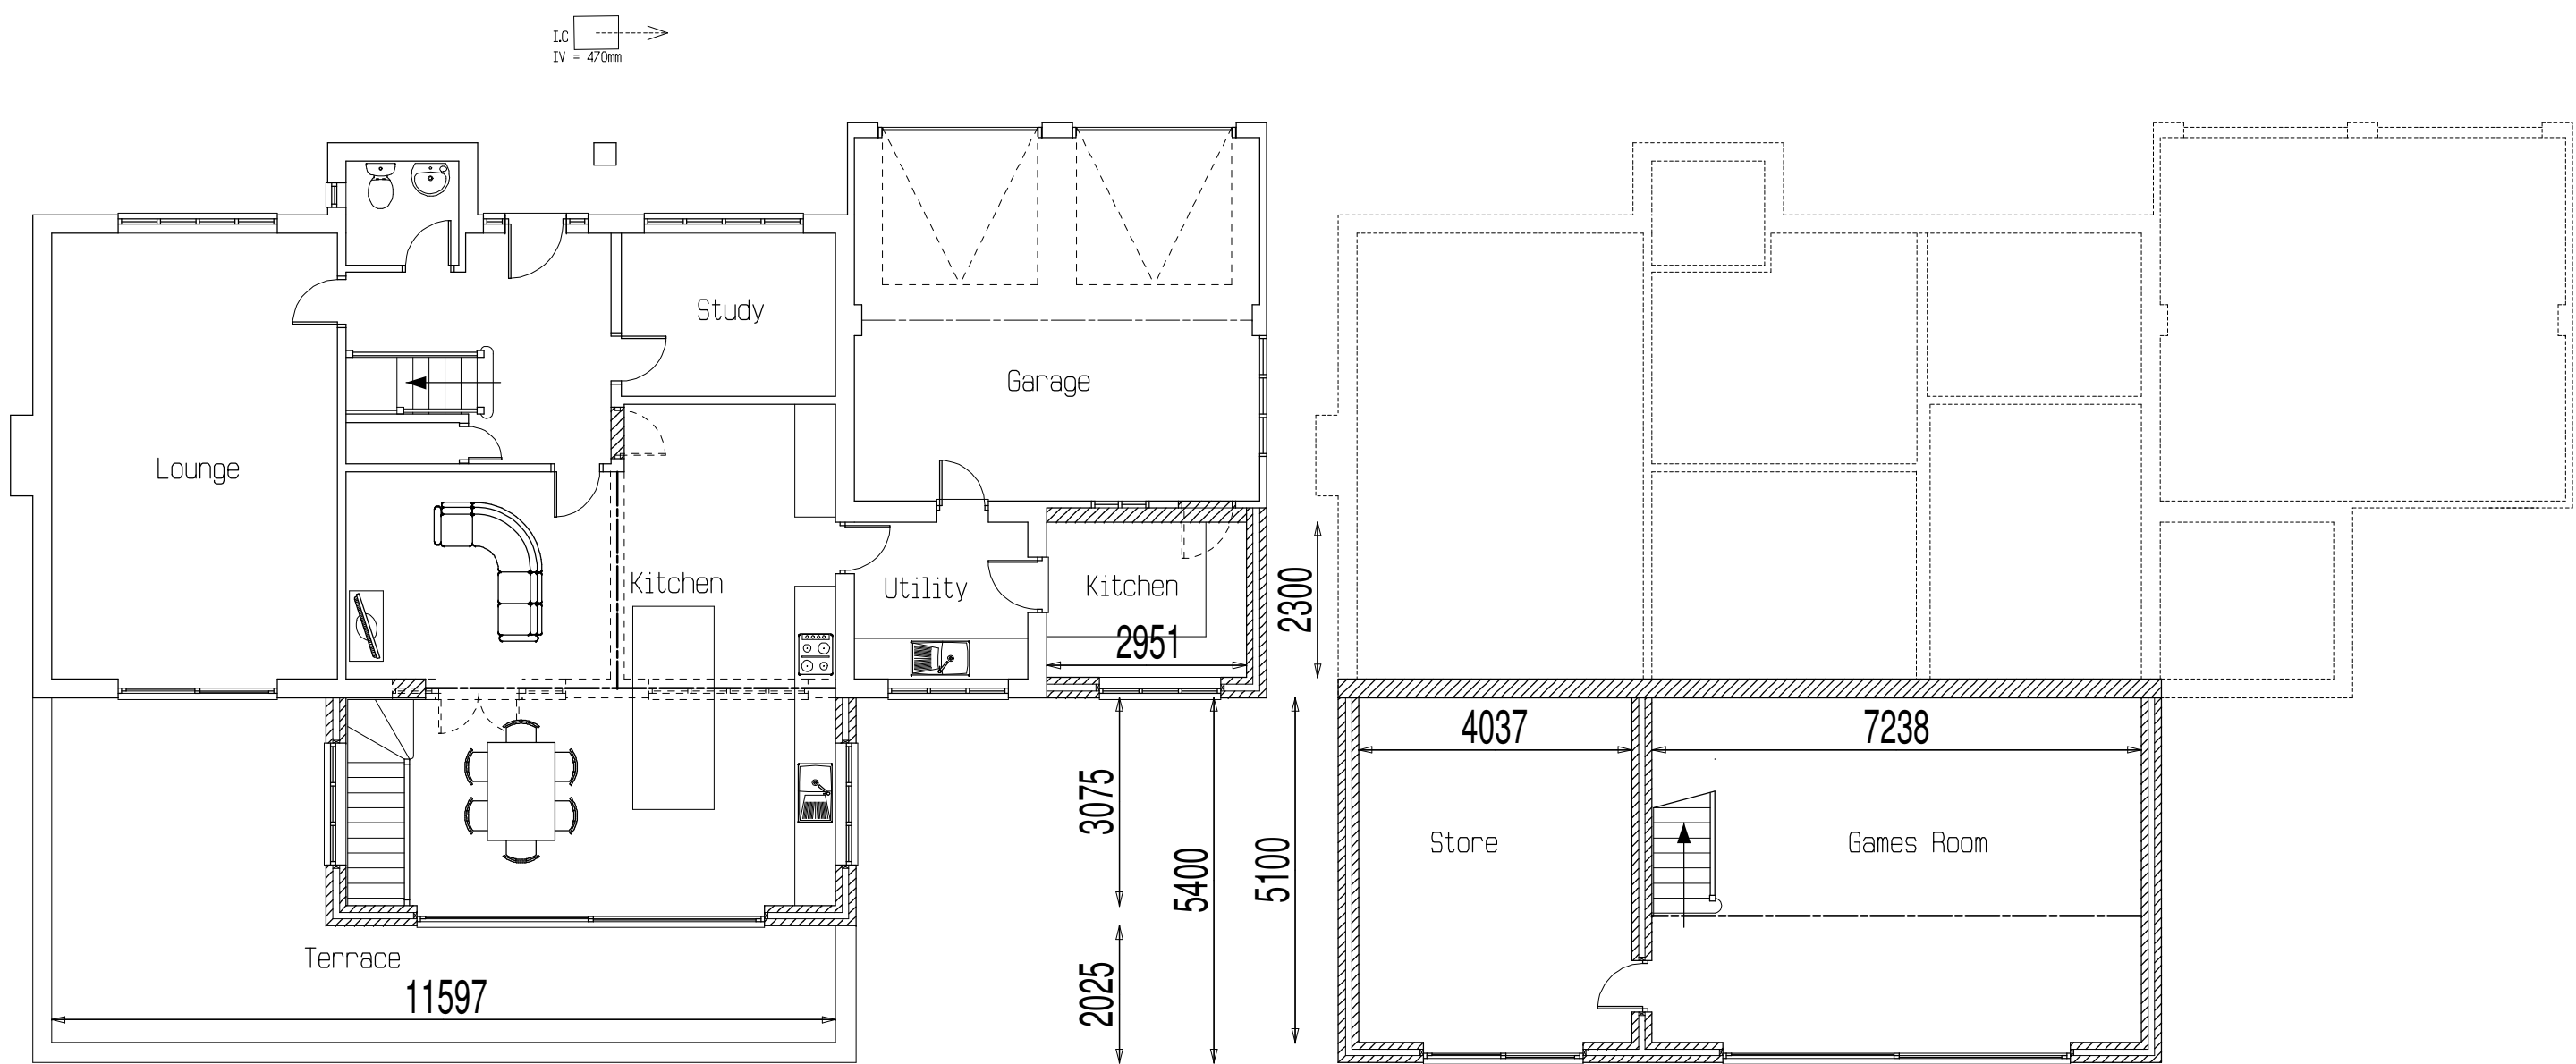


PROPOSED NORTH EAST ELEVATION



PROPOSED SOUTH EAST ELEVATION

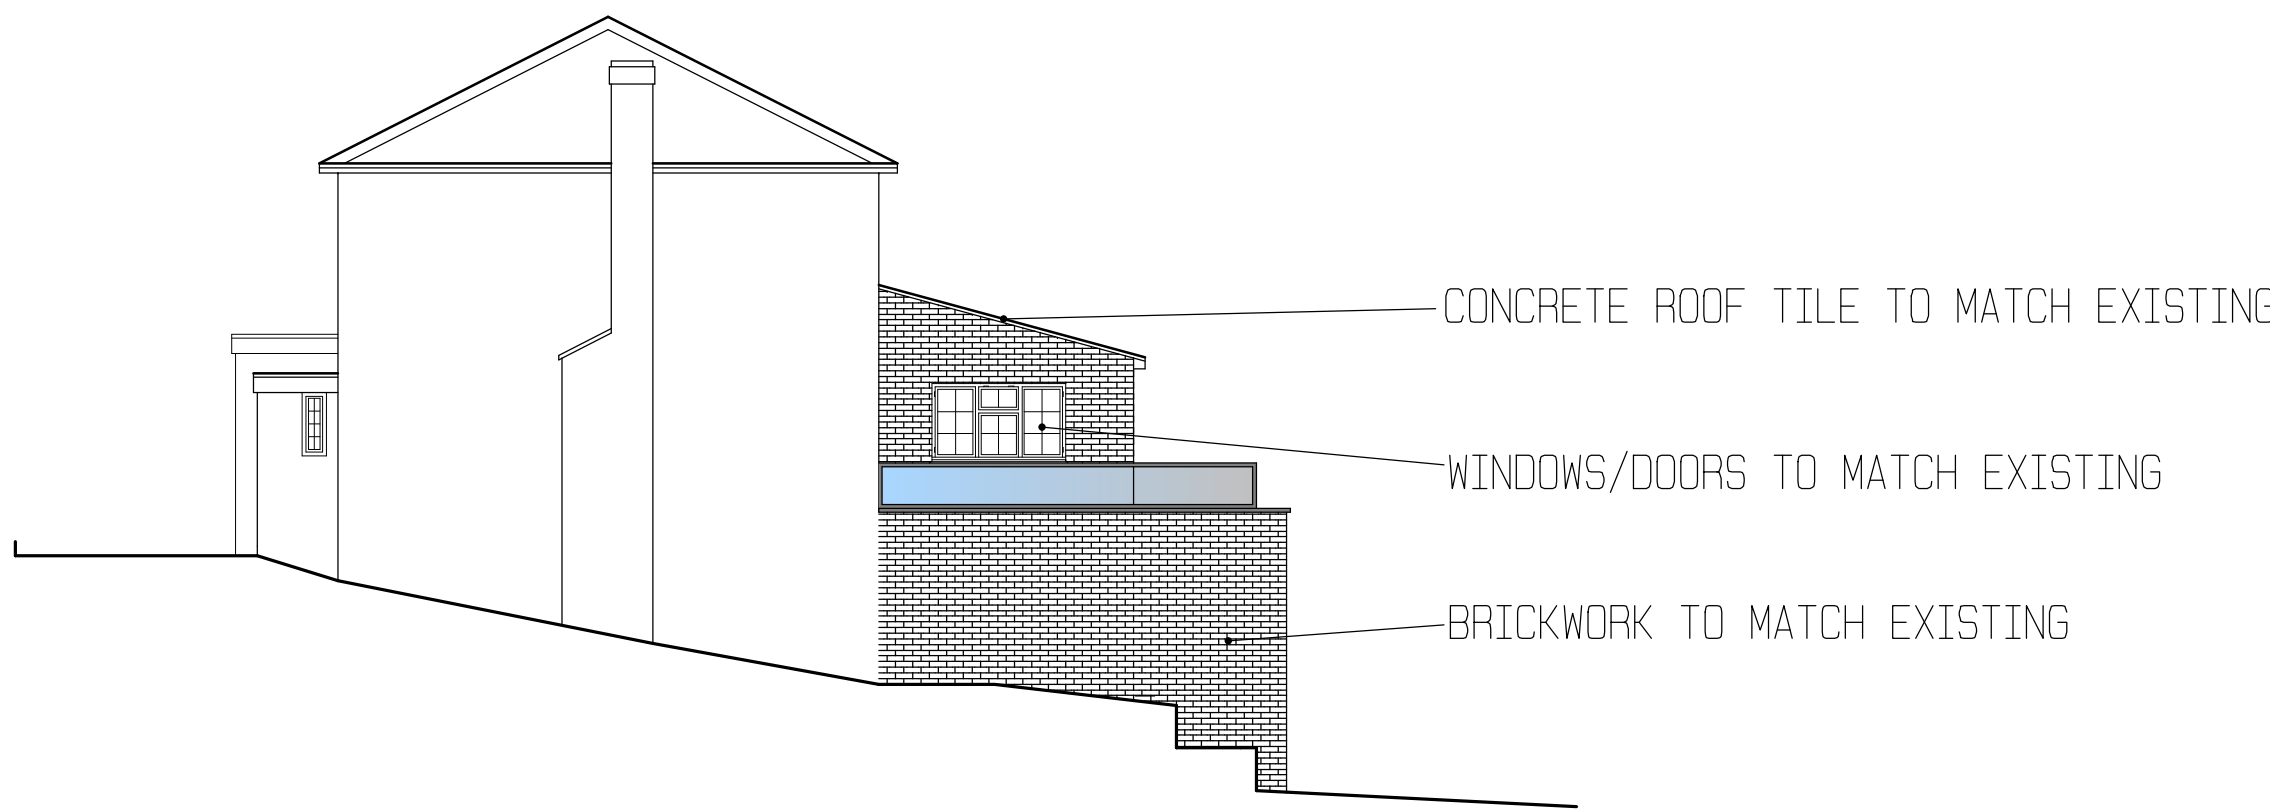


PROPOSED SOUTH WEST ELEVATION

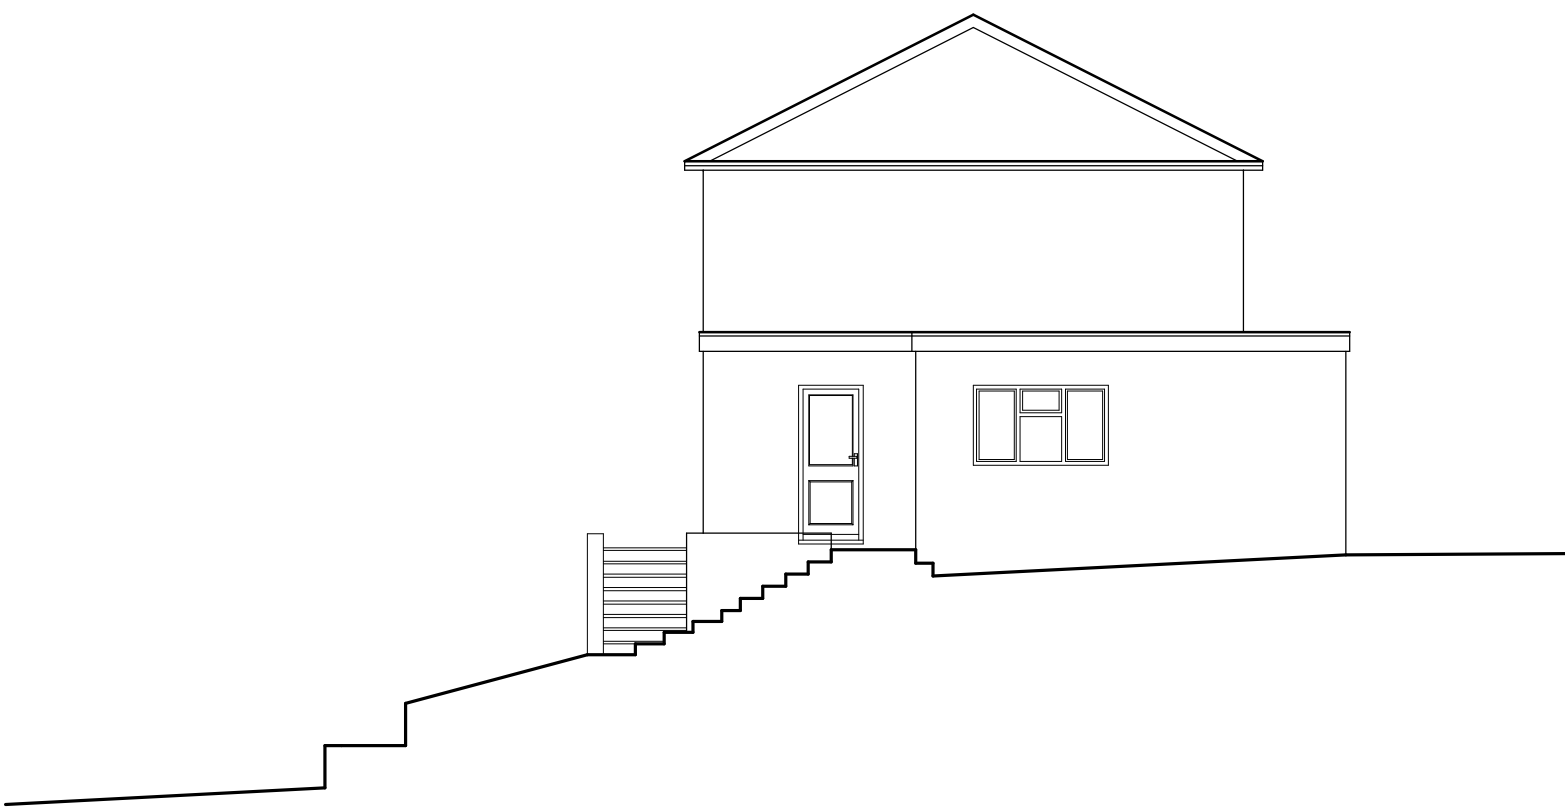

EXISTING NORTH EAST ELEVATION



EXISTING SOUTH EAST ELEVATION

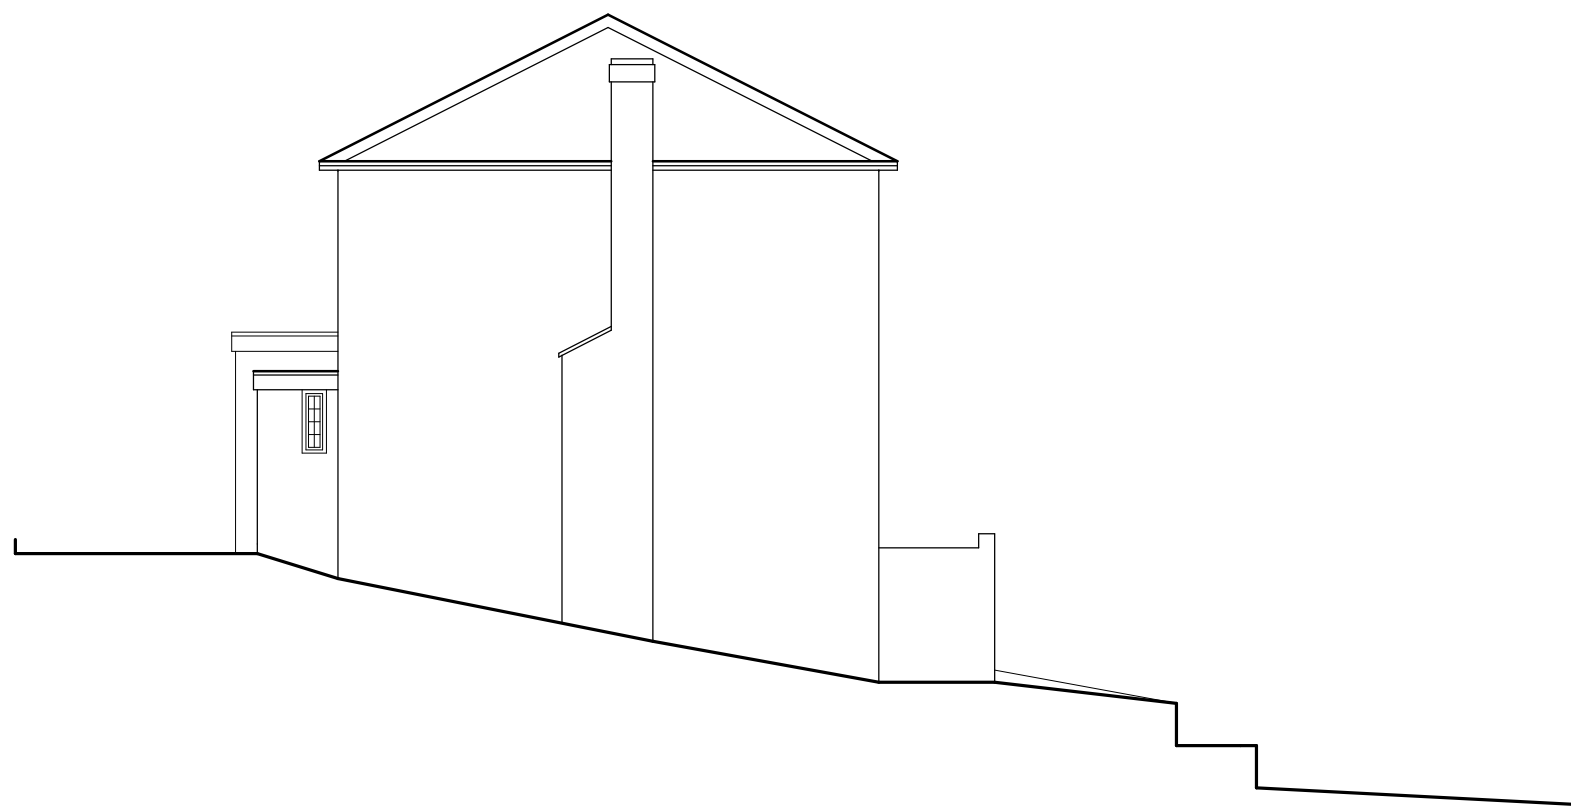

EXISTING SOUTH WEST ELEVATION

ACA ARCHITECTURAL DESIGN LTD
9 WOODSIDE AVENUE
EASTLEIGH
S050 9ES
Tel: 07817616023 or Email: acaadesign@gmail.com

Client
Mr & Mrs Singh

Project Title
4 Hocombe Park Close
Chandlers Ford, S053 5PT

Drawing Title
Existing/Proposed Plans And Elevations

Scale
1:100 On A1 Paper

Drawn By
AC

0 0.5m 1m 1.5m 2m 2.5m

© This drawing is the copyright of ACA Design Limited. It may not be copied, altered or reproduced without their written authority.
IF IN DOUBT ASK !!

Drawing No.
2025/01

Rev.