


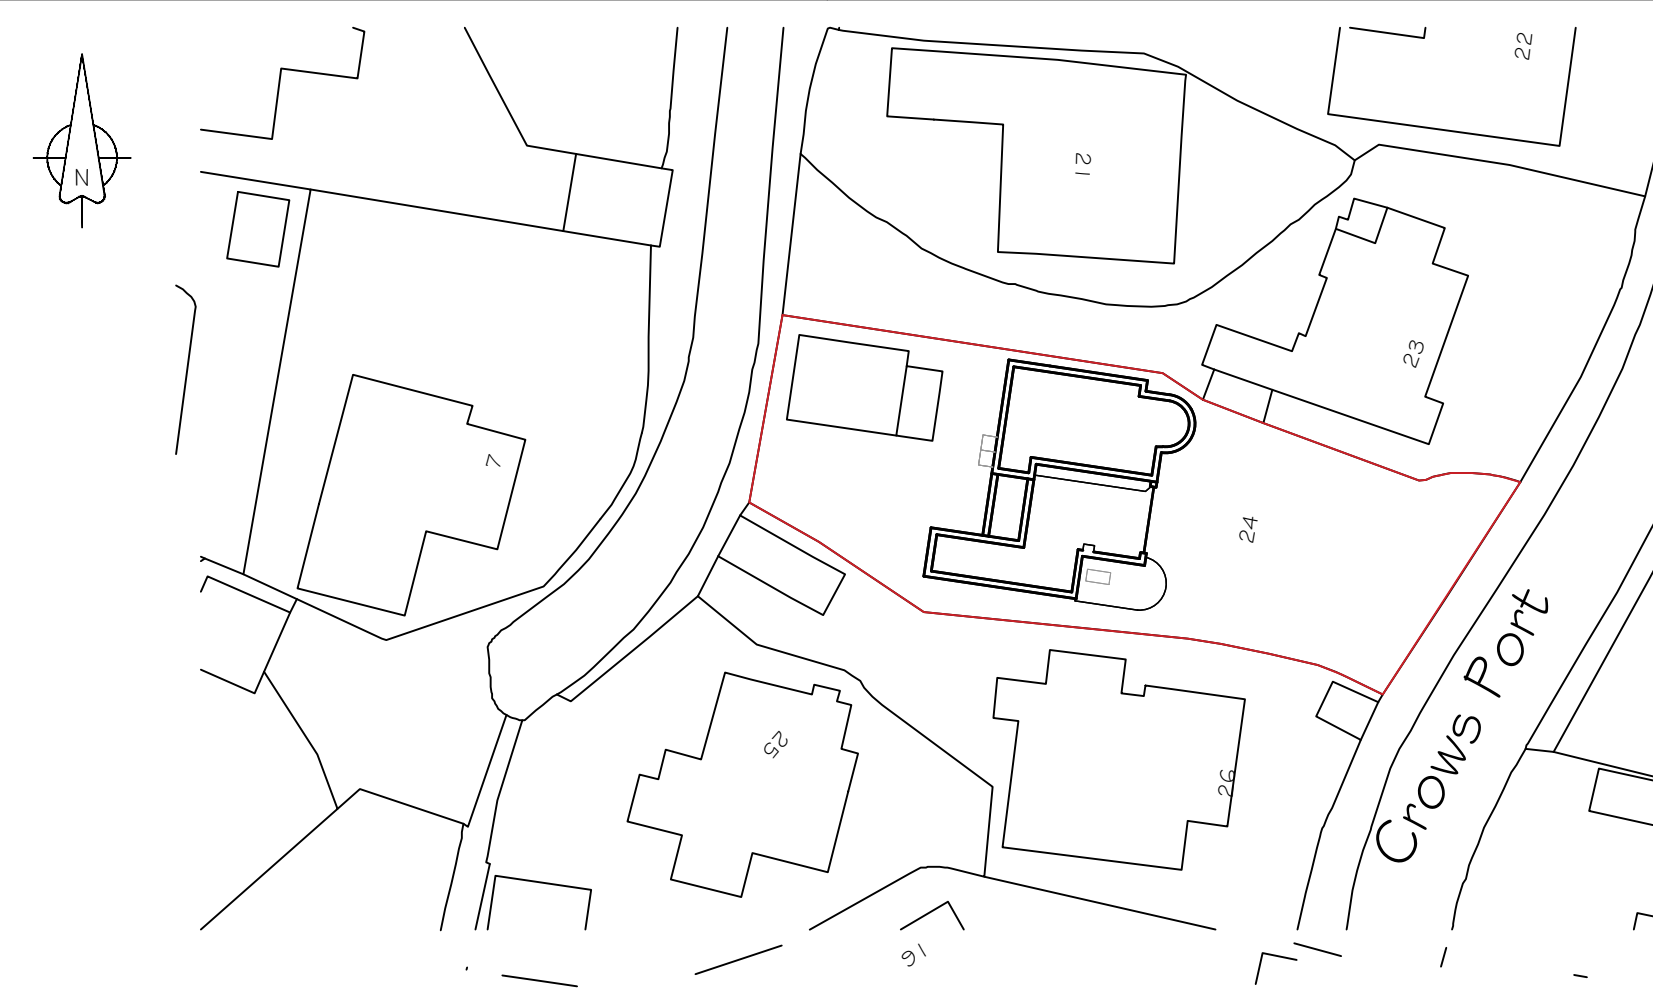


Existing Block Plan
1:500

Drawing Notes:

The copyright of this drawing belongs solely with BPS Design Consultants Ltd, it should not be copied or reproduced without their written consent.

Written dimensions to take precedent over scaling the drawing however all dimensions to be checked and verified on site prior to commencing works. The Contractor shall take all responsibility for setting out. Any discrepancies should be clarified prior to proceeding with work.

All workmanship and materials shall comply with BS 8000 Parts 1-15.

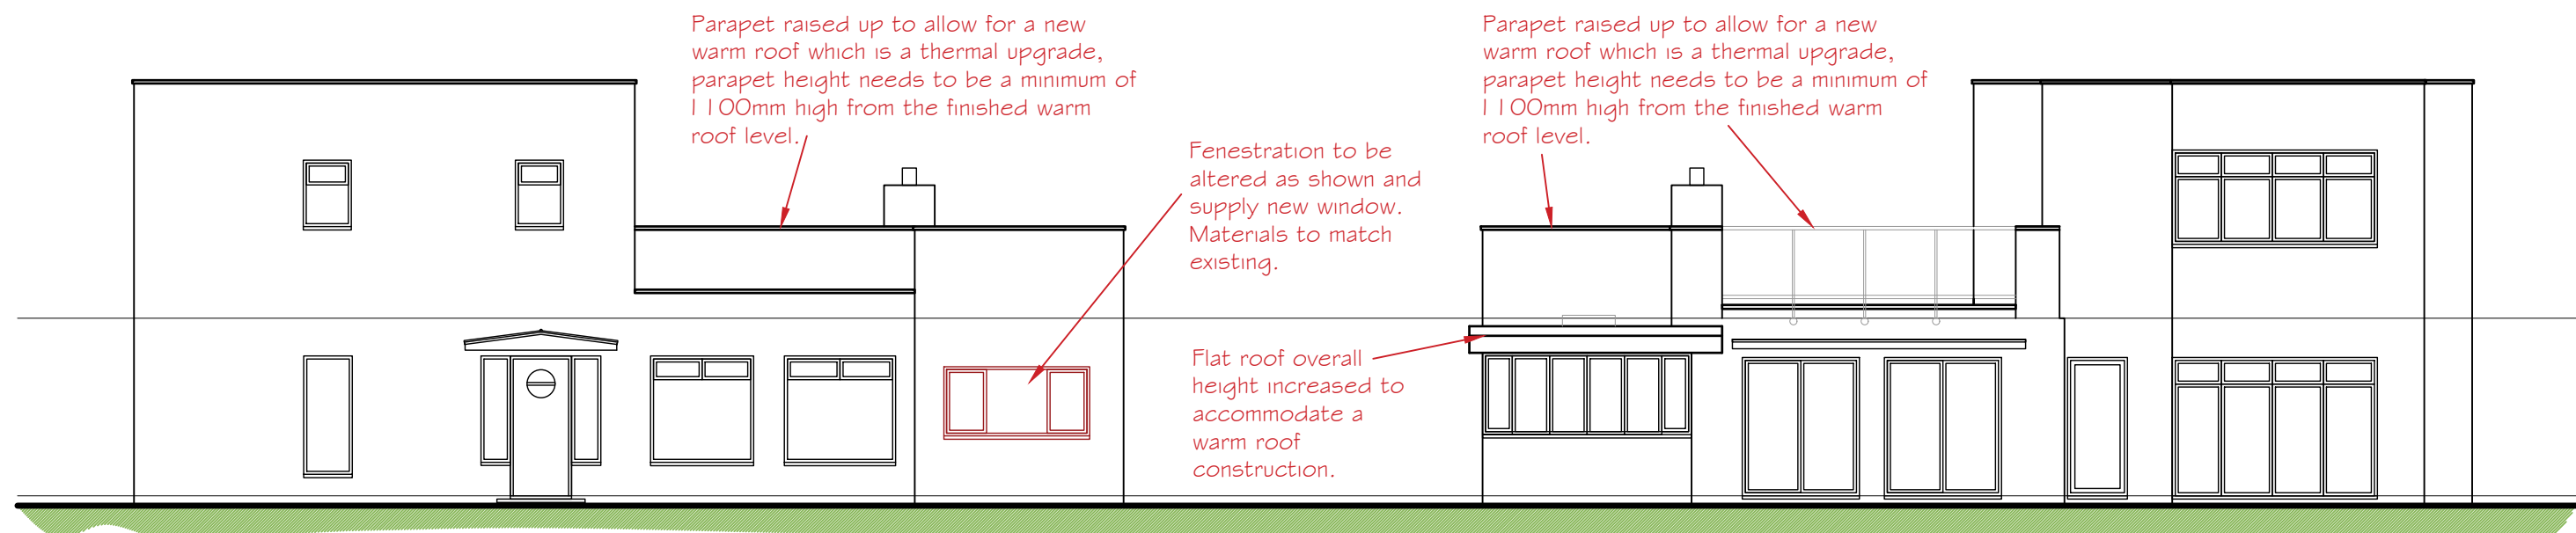


Proposed Front Elevation

Proposed Rear Elevation




Proposed South Elevation


Proposed North Elevation

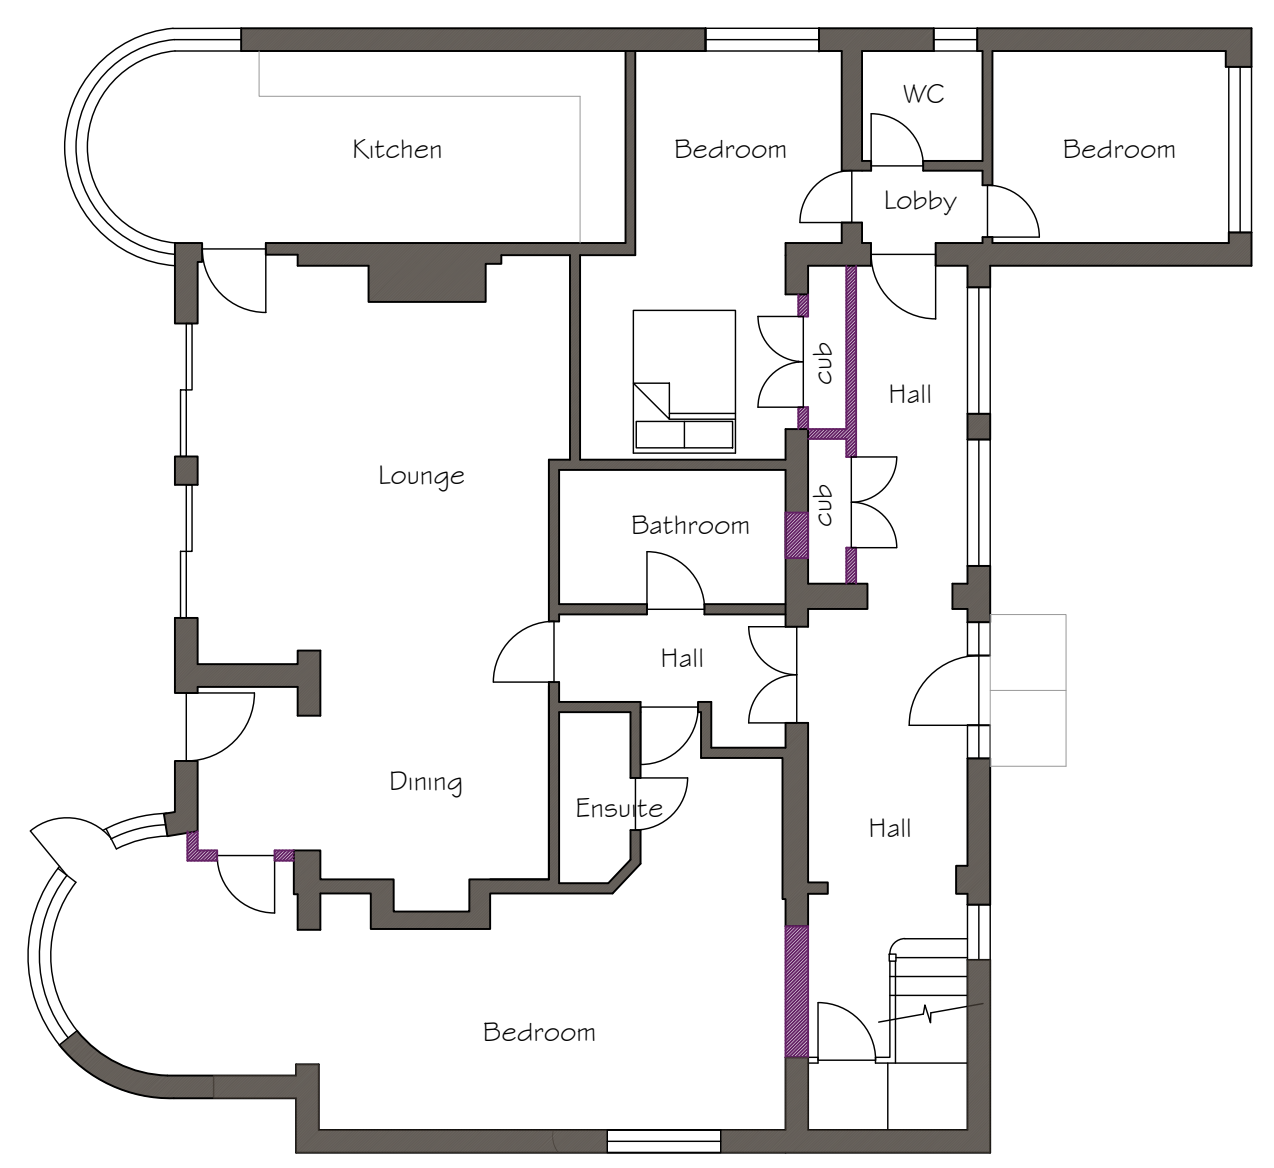

Proposed Ground Floor Plan

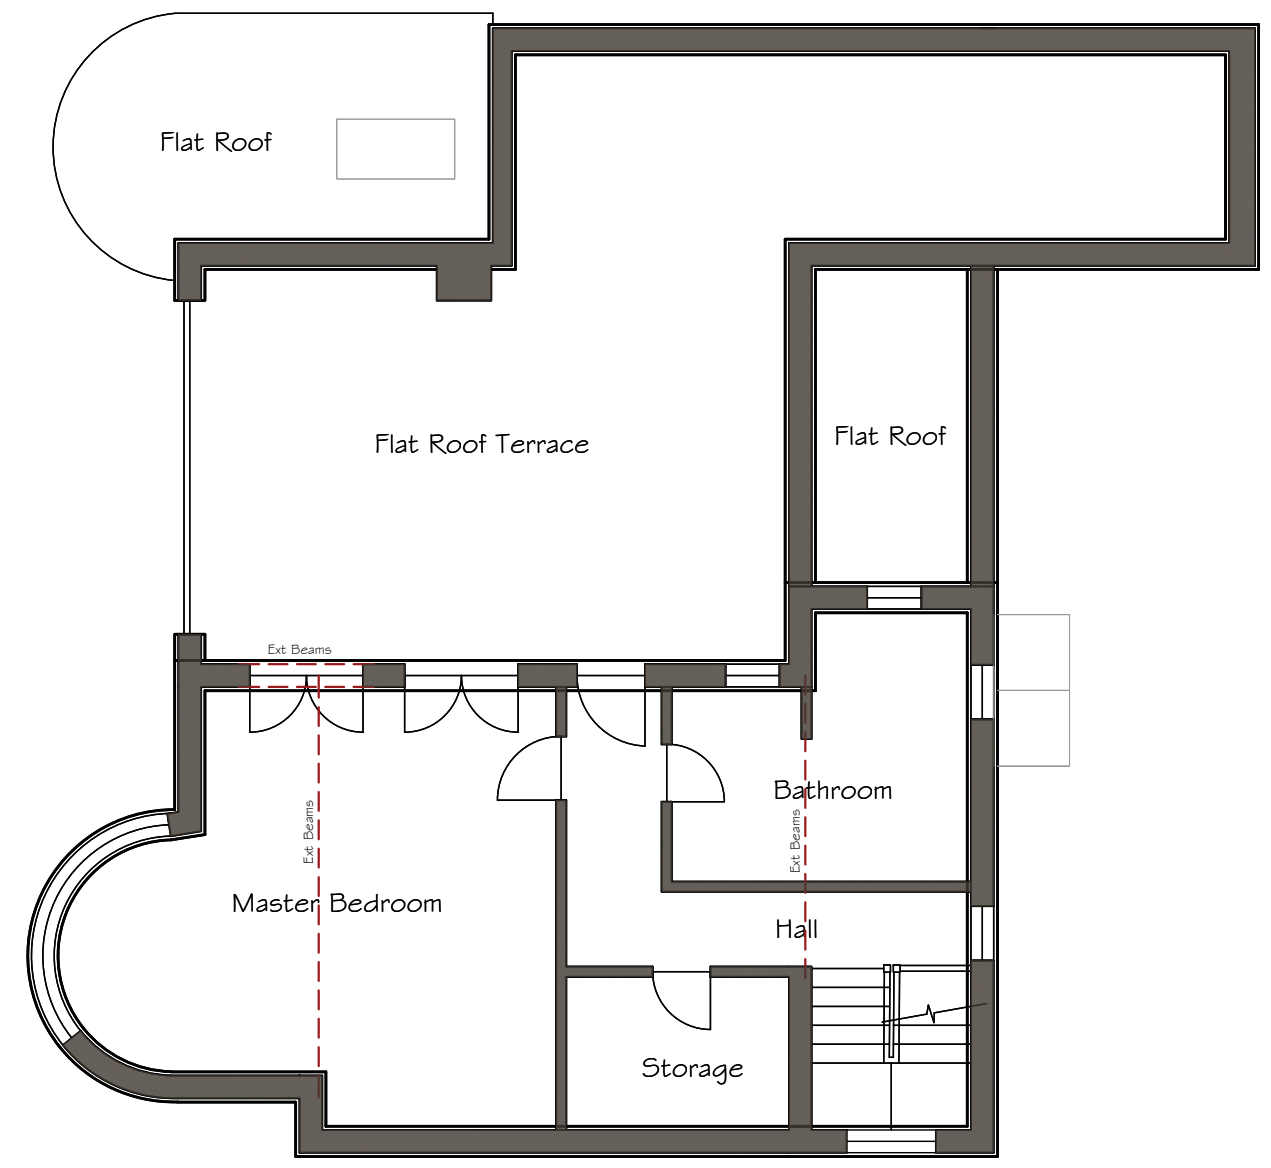


Proposed First Floor Plan

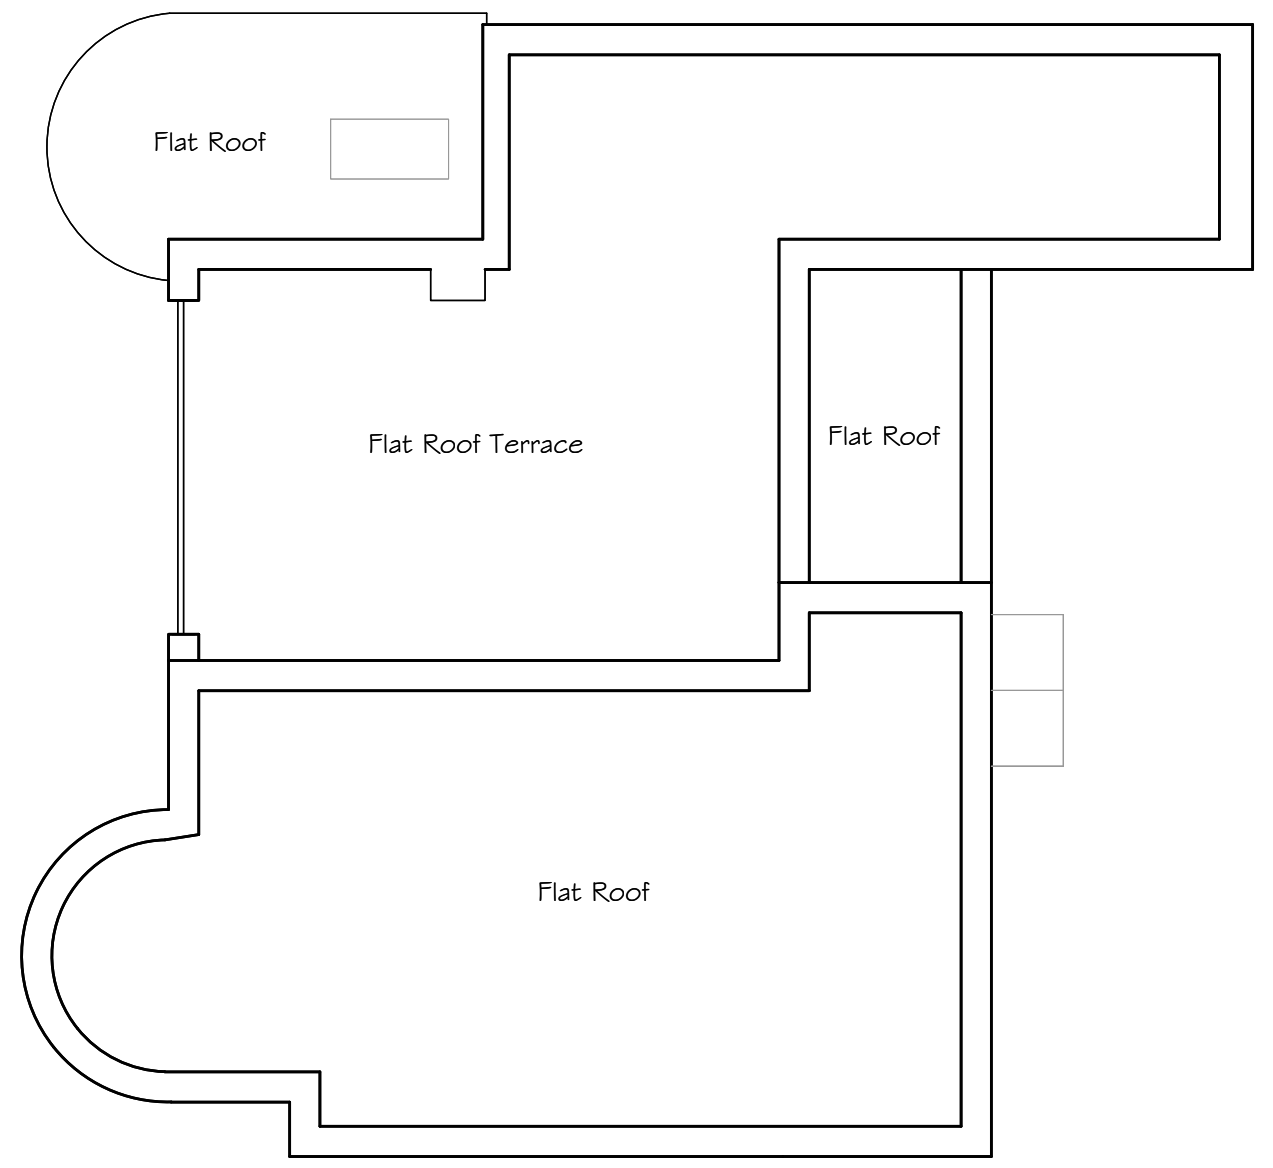

Proposed Roof Plan

Proposed Elevations and Plans 1:100

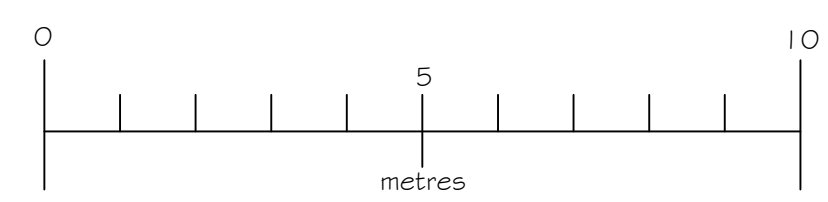

Rev D - South Windows
Re-aligned 03/09/2025

Rev C - Notes amended and
single storey flat roof height
amended. 29/08/2025

Rev B - Window Positions
Amended 21/07/2025

Rev A - Front window design
amended. 19/03/2025

Issued for Planning

BPS Design Consultants Ltd Architectural Services and Structural Engineers Seafields, Dodwell Lane, Bursledon, Southampton, SO31 1DJ Tel: 023 8040 4017 robert@bpsdesign.co.uk colin@bpsdesign.co.uk Mobile: 07915 604 293 Mobile: 07886 855 897 www.bpsdesign.co.uk			
Project:		24 Crowsport Hamble Southampton SO31 4HG	
Client:		Mike Rennie and Nancy Thomson	
Dwg Title: Proposed Plans			
Dwg No:	PL/02	Revision:	D
Date:	Feb 2025	By:	rjn
		Scale:	As Shown
The Copyright of this drawing belongs solely to BPS Design Consultants Ltd. It should not be copied or reproduced without consent from BPS Design Consultants Ltd. Original drawing at A1 size.			