


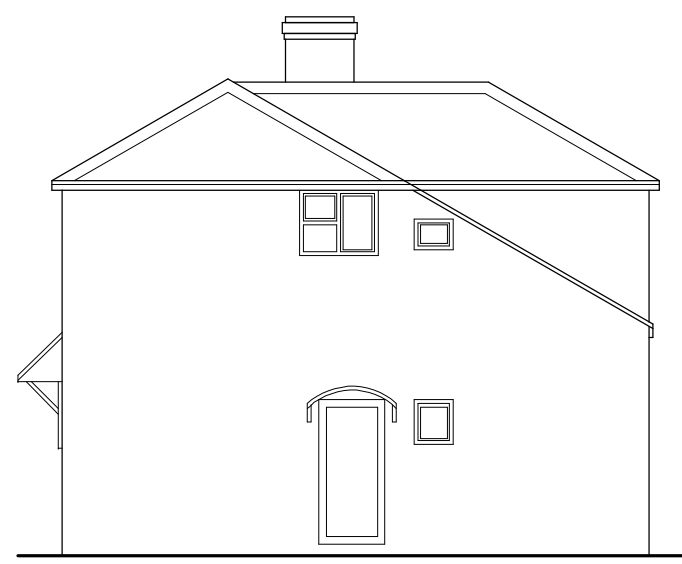


SOUTH EAST




NORTH EAST




NORTH WEST

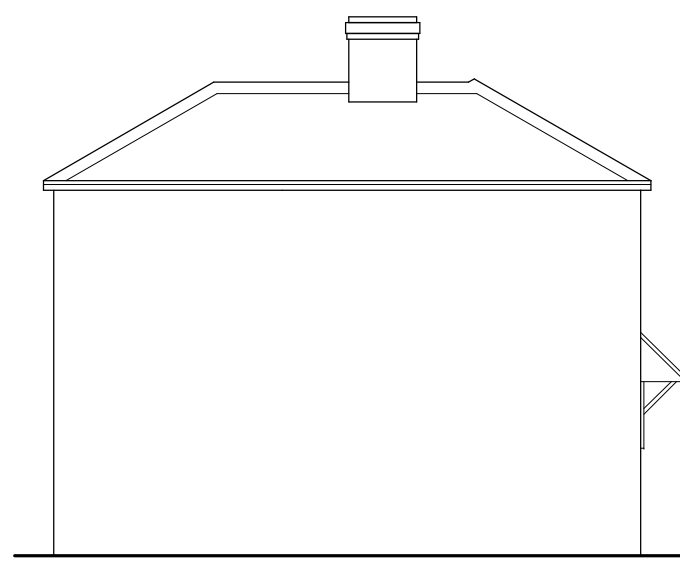



SOUTH WEST

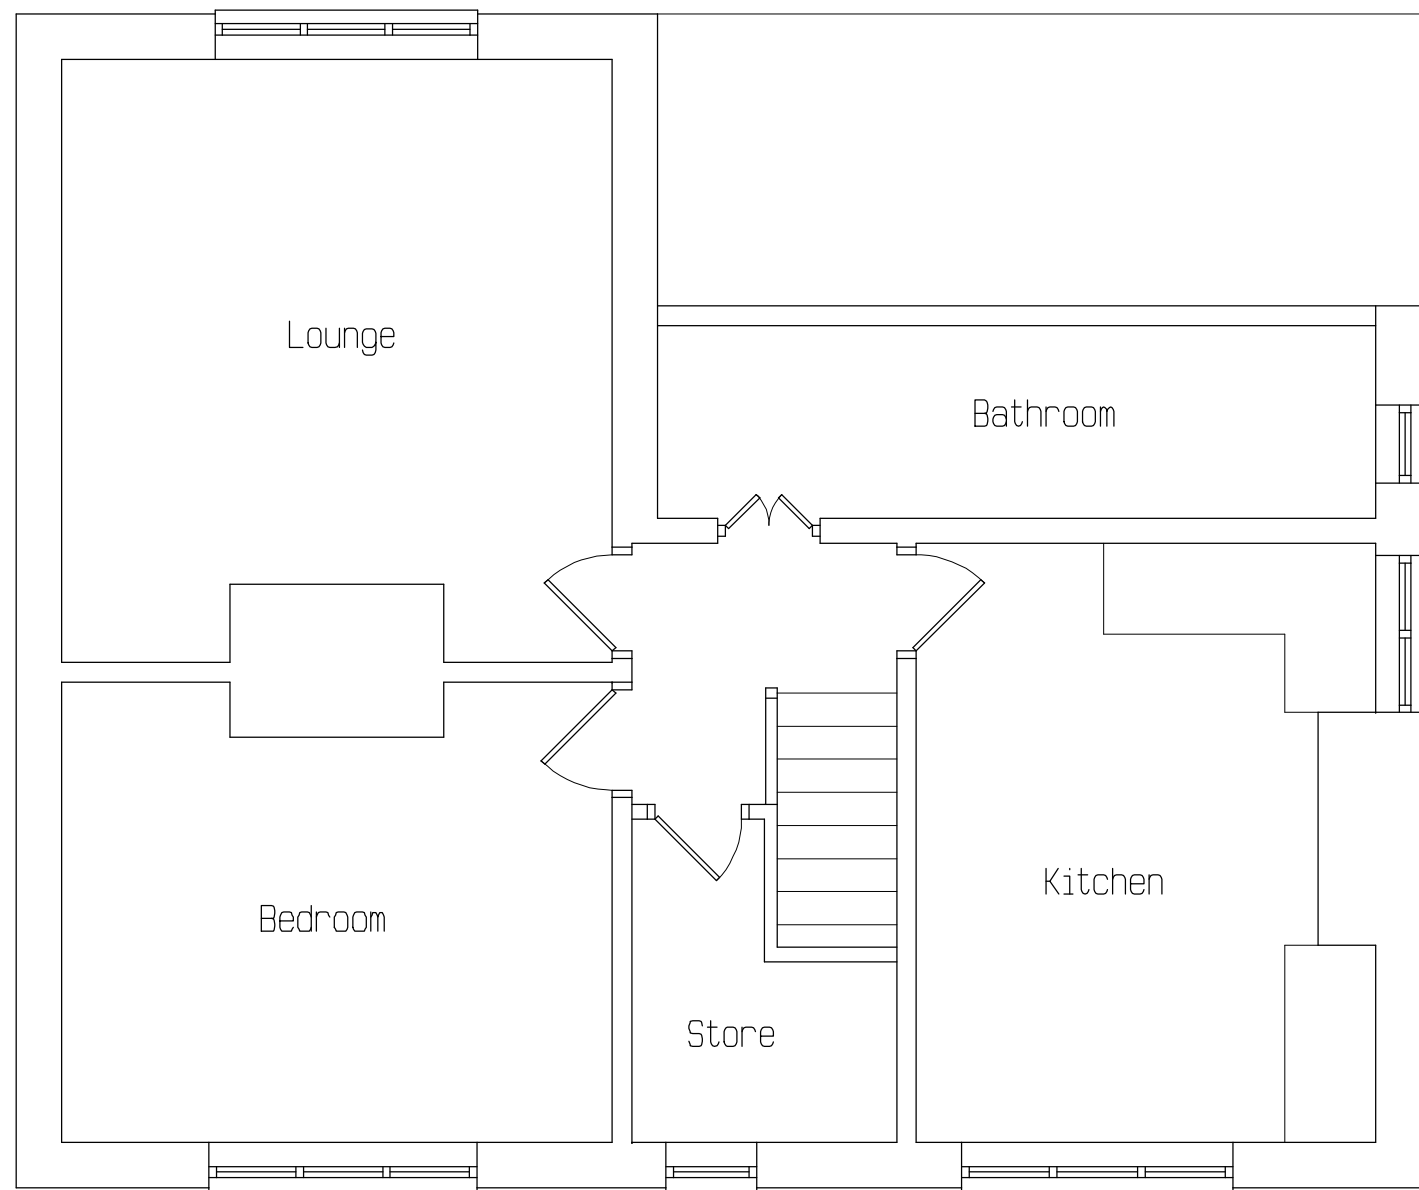

First Floor Plan

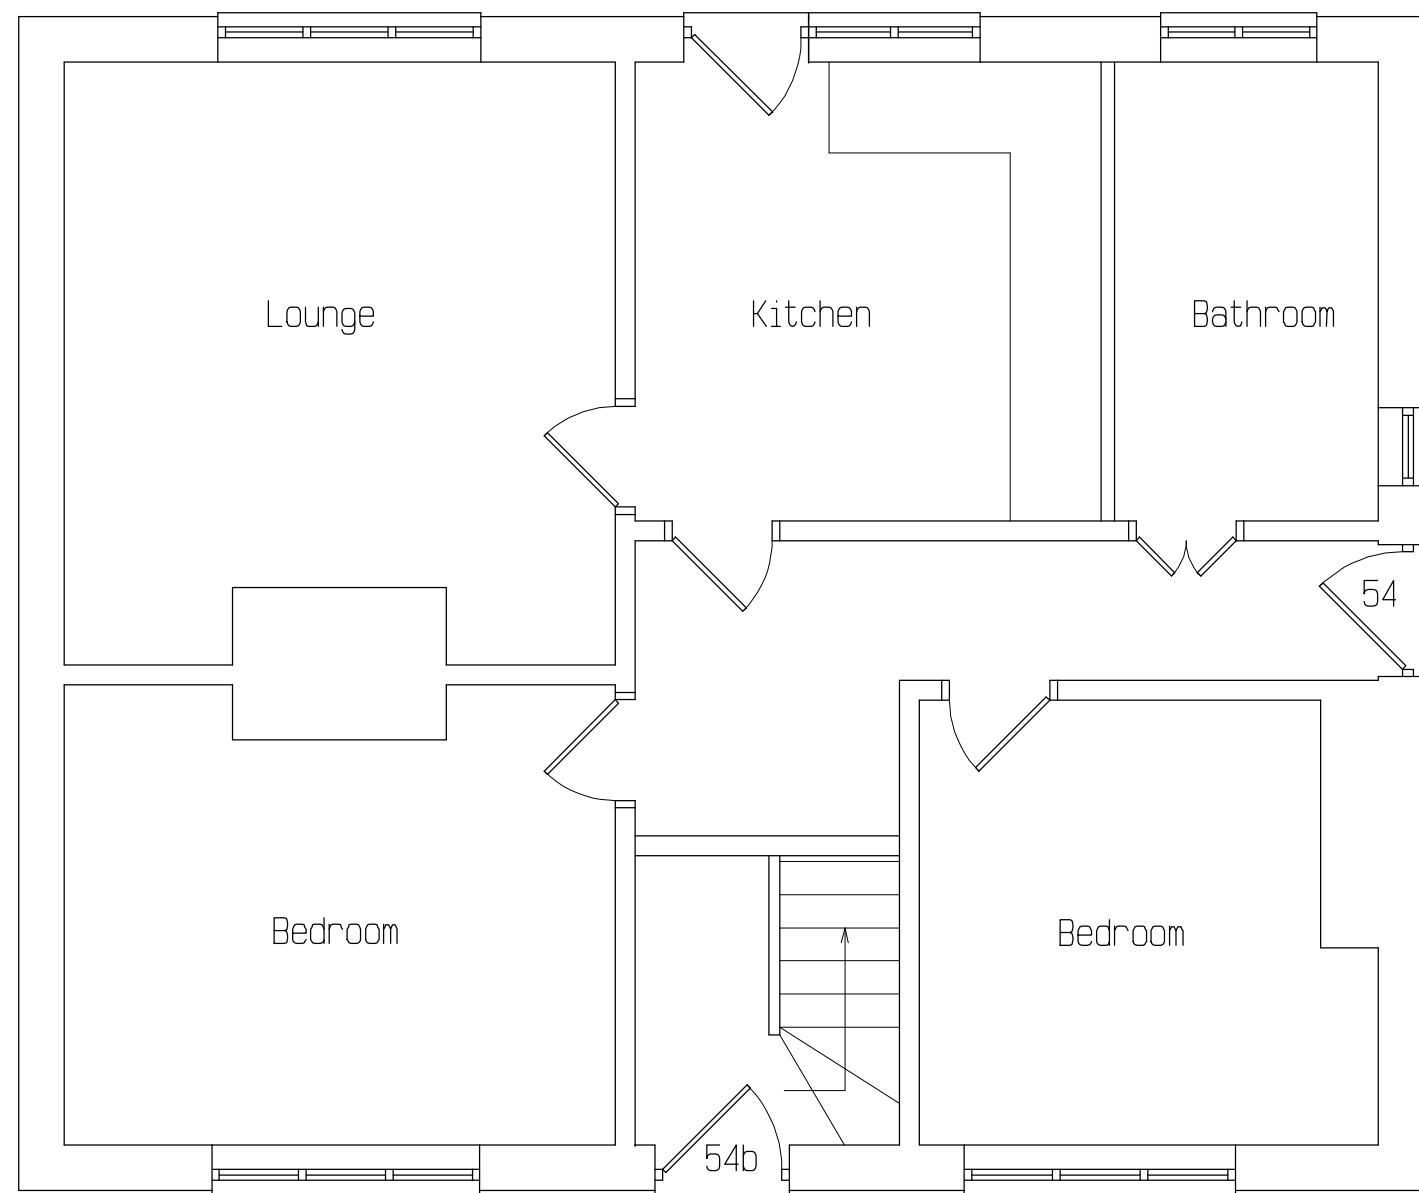

Ground Floor Plan

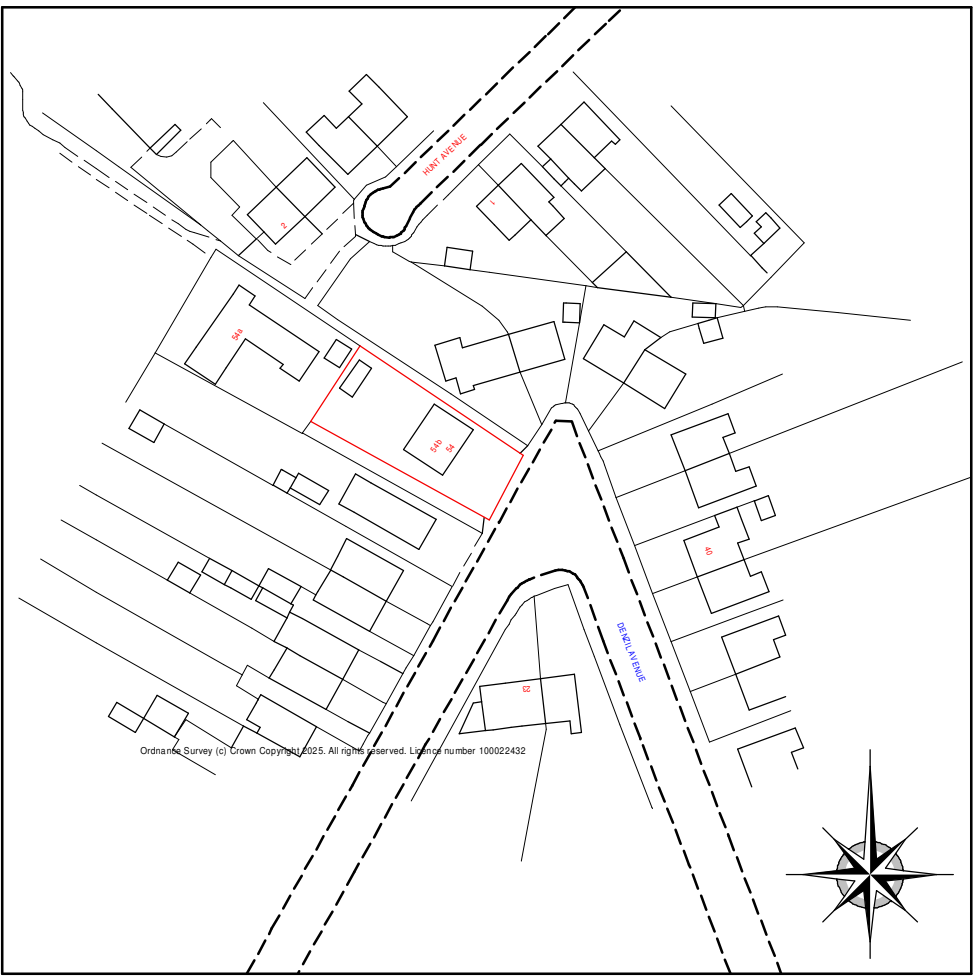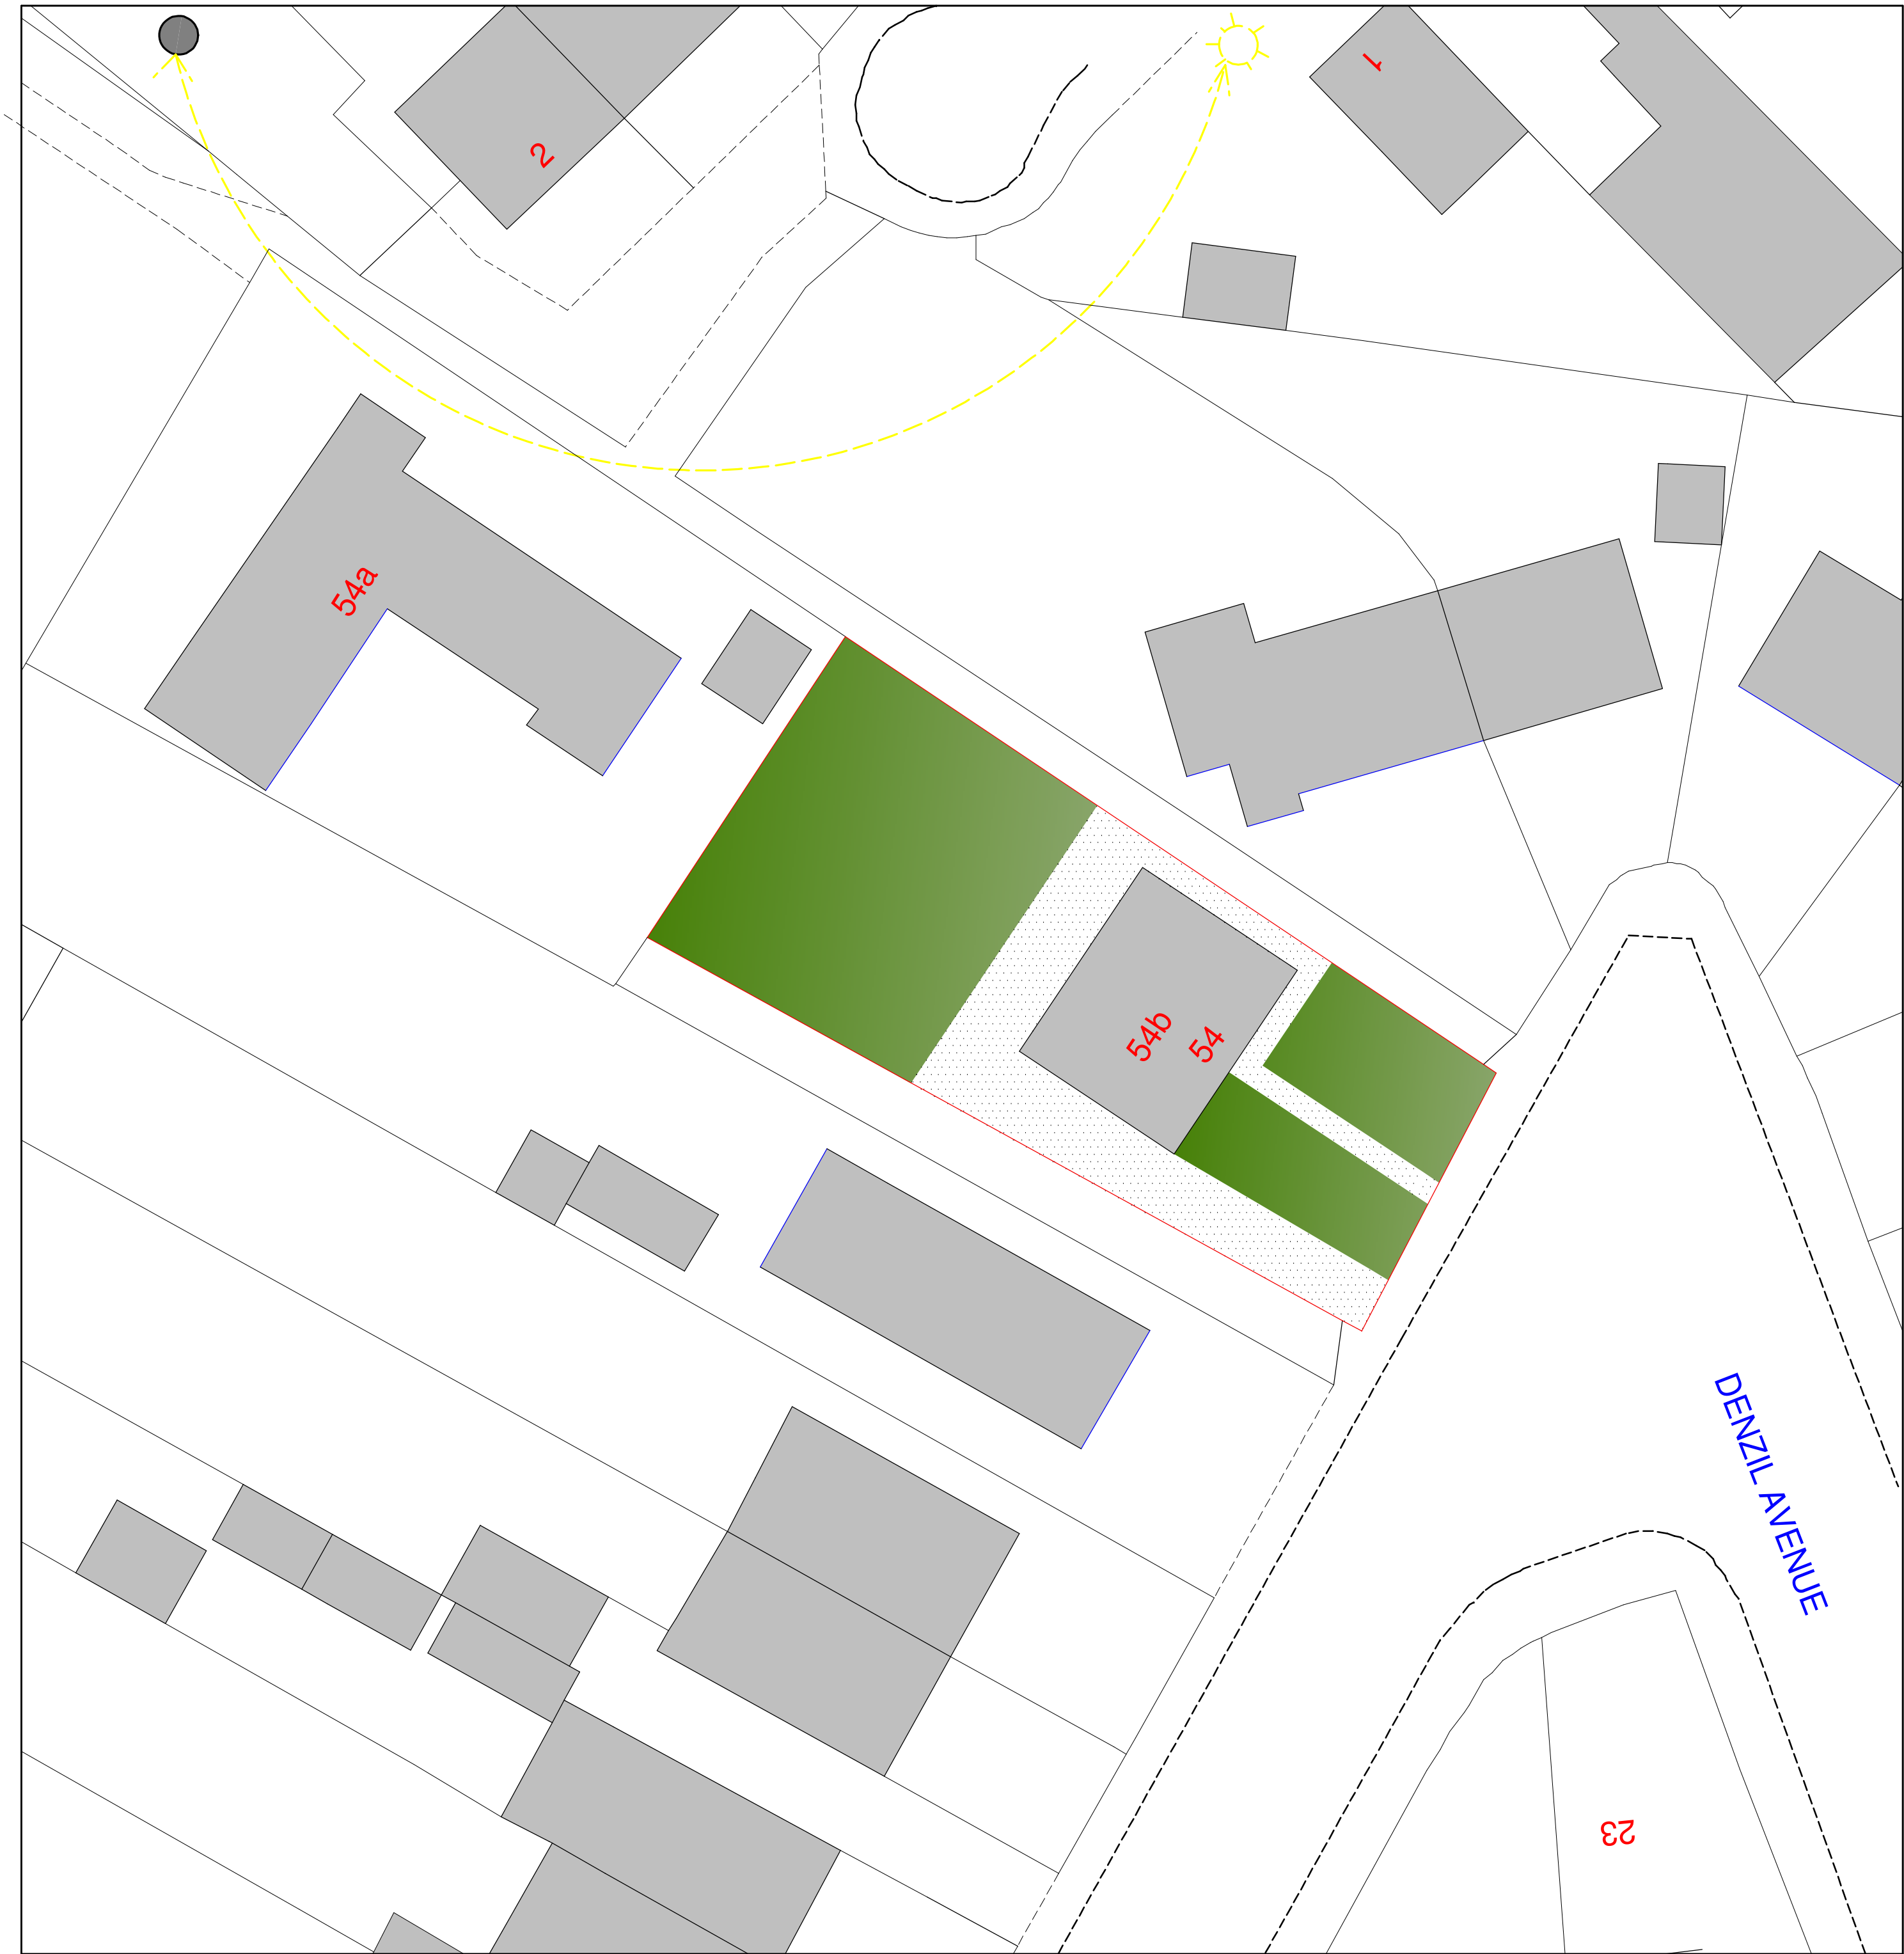

Legend:

- SITE BOUNDARY
- GRASS
- HARDSTANDING/CONCRETE
- SUN PATH
- EXISTING BUILT FORM
- PRIVACY OF RESIDENTIAL USE

ACA ARCHITECTURAL DESIGN LTD  
9 WOODSIDE AVENUE  
EASTLEIGH  
SO50 9ES  
Tel: 07817616023 or Email: [acaadesign@gmail.com](mailto:acaadesign@gmail.com)

Client  
Sadiq

Project Title  
54 & 54b Denzil Avenue,  
Southampton, SO31 5BA

Drawing Title  
Existing Plans

Scale  
1:50, 1:100, 1:200 & 1:1250 On A1 Paper

0 1m 2m 3m 4m 5m

© This drawing is the copyright of ACA Design Ltd. It may not be copied, altered or reproduced without their written authority. This drawing must not be scaled IF IN DOUBT ASK !!!

Drawing No.  
2025/01

Rev.