
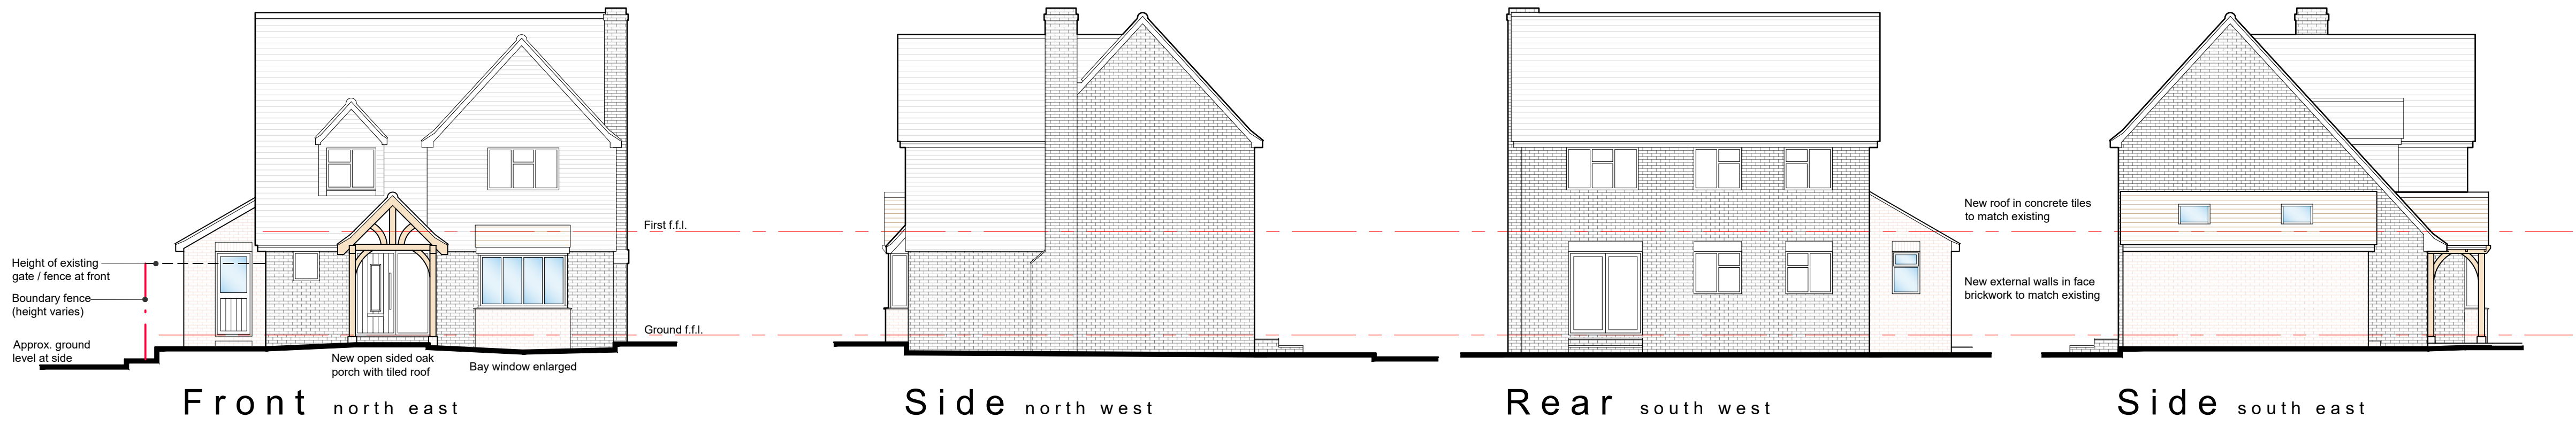


Proposed Elevations


scale 1:100

 

General Notes:

This drawing is the copyright of N & J Design Limited and may not be copied in whole or in part without prior permission.
It is the clients/developers responsibility to ensure all relevant approvals are in place and conditions satisfied prior to commencement of works, including, but not limited to:
The Party Wall etc Act 1996
Local Authority Planning Consent
Highways (Road opening permit)
Local Water Authority
Building Regulations (Local Authority, NHBC etc)
Environment Agency

MapServe®

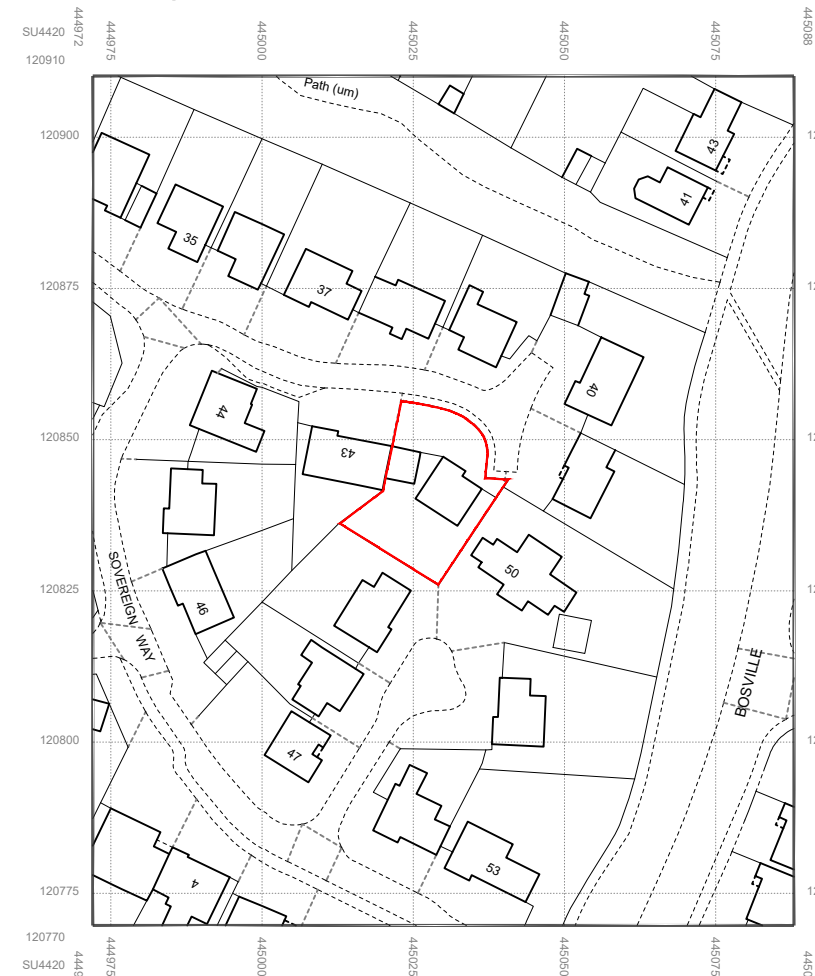


Site Location Plan

scale 1:1250





Ordnance Survey (c) Crown Copyright 2025.
All rights reserved. Licence number 100053143

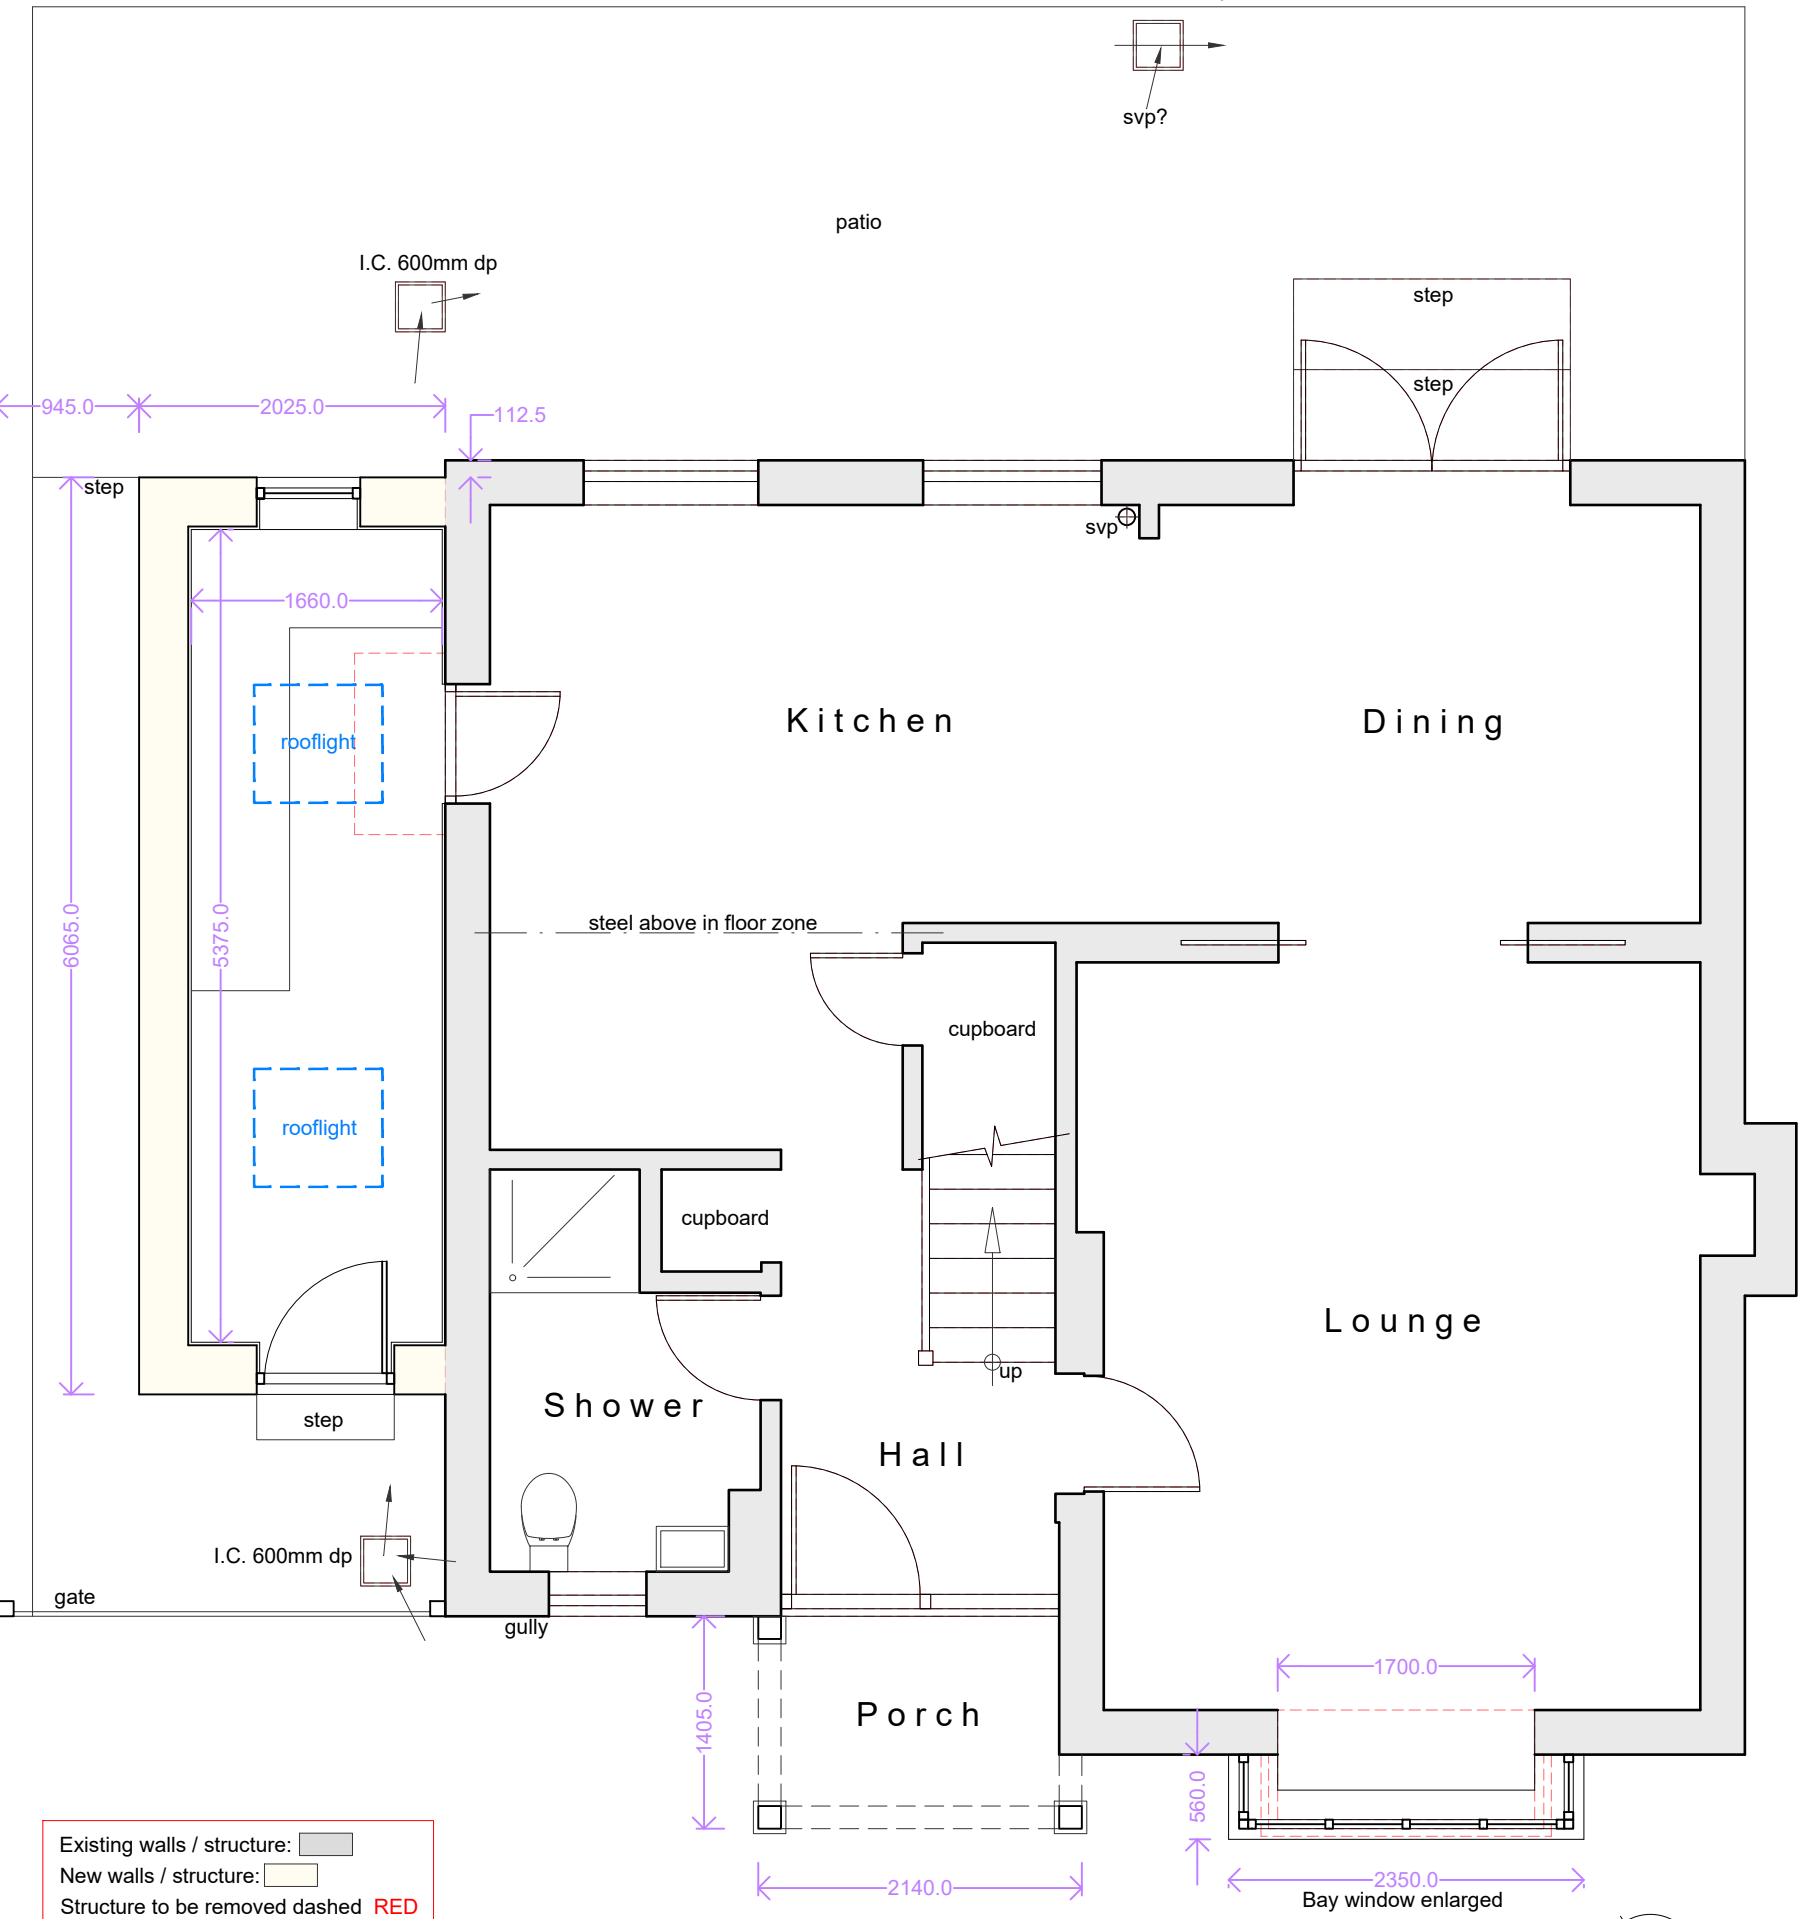

Proposed Ground Floor Plan

scale 1:50

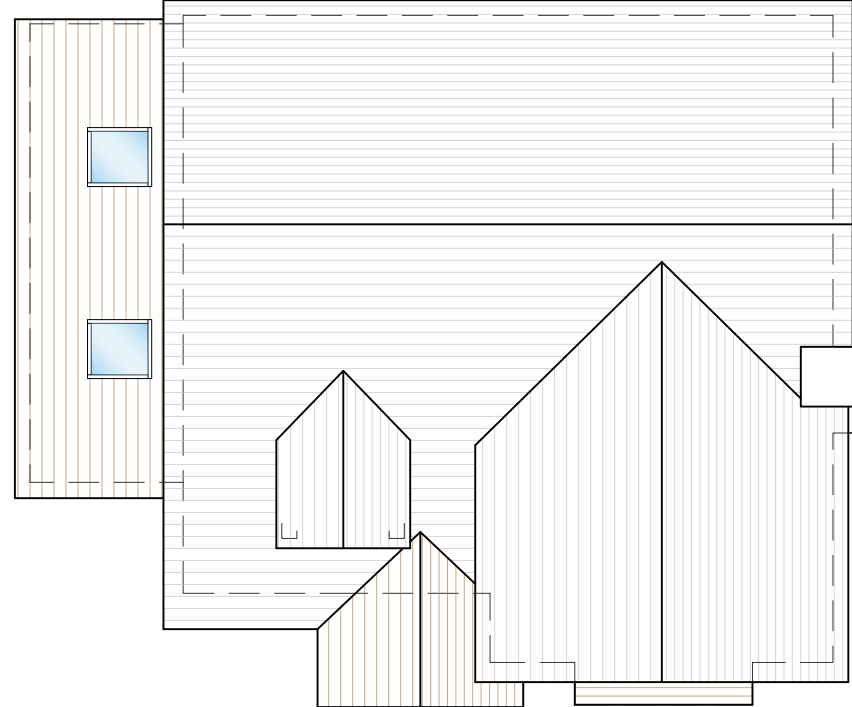 

Proposed Roof Plan

scale 1:100



Block Plan

scale 1:200



Rev: Date: Description:

Status:

Planning

Title:

Proposed:
Plans & Elevations
Site Location Plan

Project:

42 Sovereign Way
Boyatt Wood
Eastleigh
SO50 4SA



N & J Design Ltd
Newport
Bridge Road
Bursledon
Southampton
SO31 8AL

t: 07840 404620 www.nandjdesign.co.uk

Drawn: L. Keatley

Date: 04.09.2025

Checked:

Date:

Scale: As noted

Revision:

Drawing no:

2025.08.01/PL02