




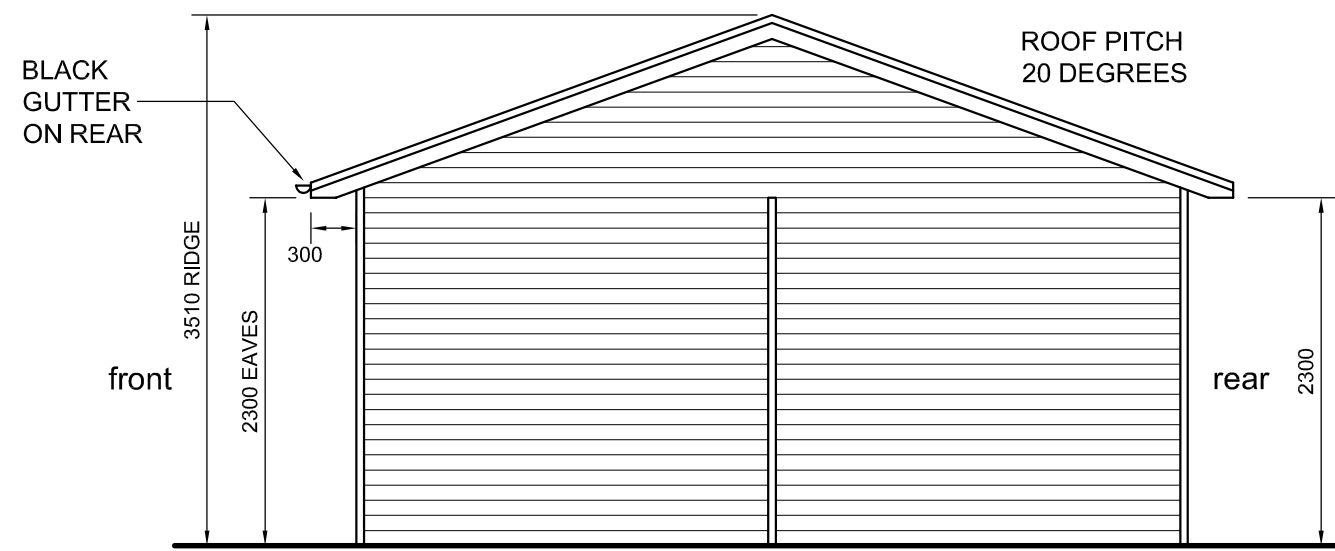

RIGHT HAND SIDE ELEVATION (1:50)

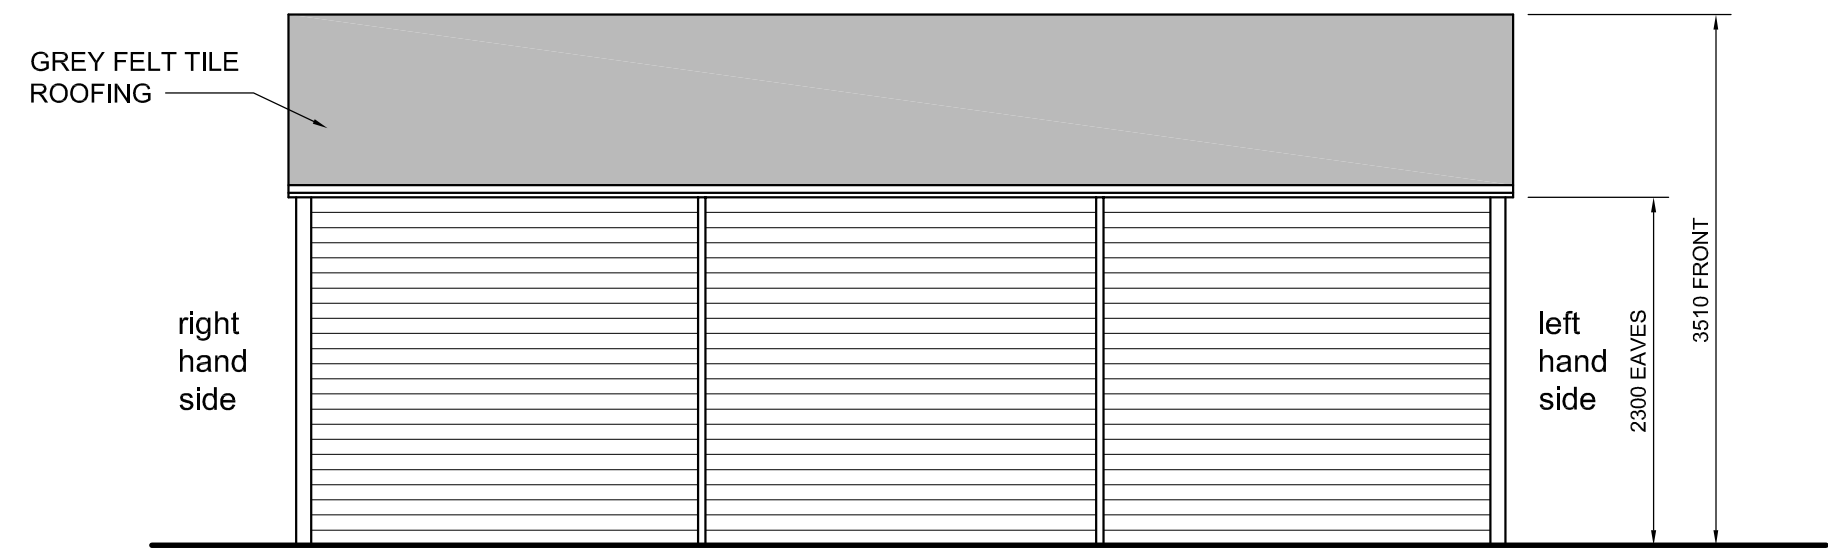

REAR ELEVATION (1:50)

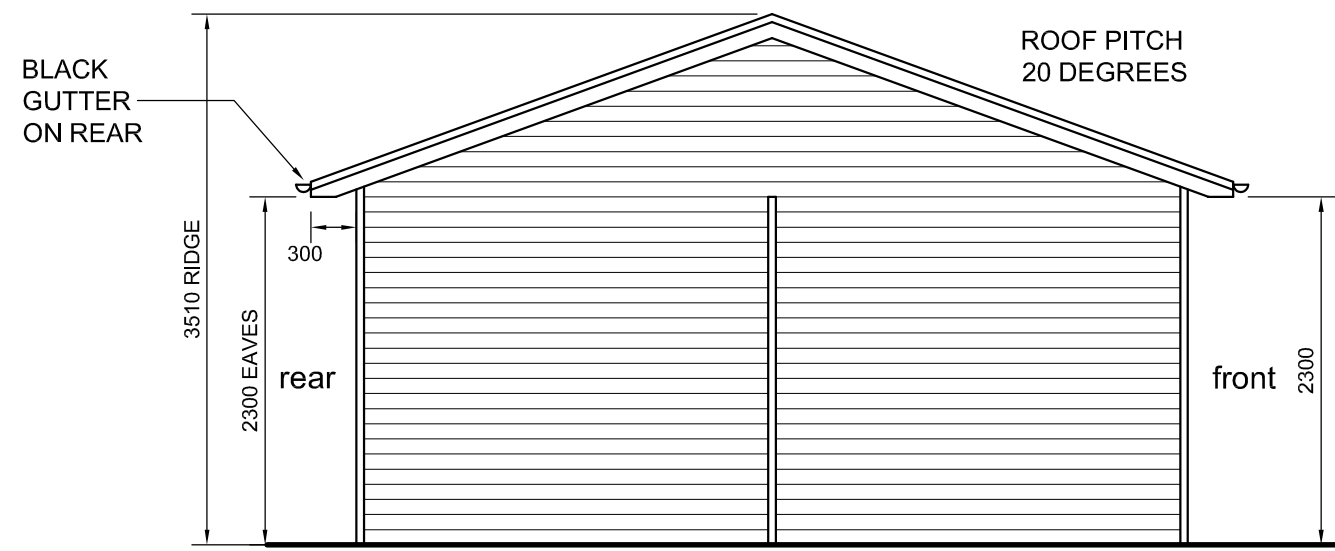

LEFT HAND SIDE ELEVATION (1:50)



**Warwick
Buildings**

Warwick Buildings, Nightingale Lane,
Long Itchington, Southam,
Warwickshire, CV47 9QL.

T: 01926-815757
F: 01926-815162
E: sales@warwickbuildings.co.uk
W: www.warwickbuildings.co.uk


MATERIALS :-

GREY FELT TILE
ROOFING WITH
BLACK GUTTERING
TANALISED BARGE
BOARDS

FEATHER EDGE
TIMBER CLADDING

Drawing 2 of 2

Customer:	Mr Ben Pilgrim Pyle Hill Cottage, Winchester Road, Fair Oak, Eastleigh, SO50 7GQ
Drawing No.:	2025-WB-33 sheet 2 of 2
Date Issue:	21.8.25

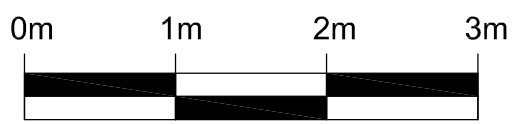

Scale 1:50 when printed at A3