


20 Allbrook Knoll

Photographical Evidence of Brick Heights



Top of Gutters
30 bricks

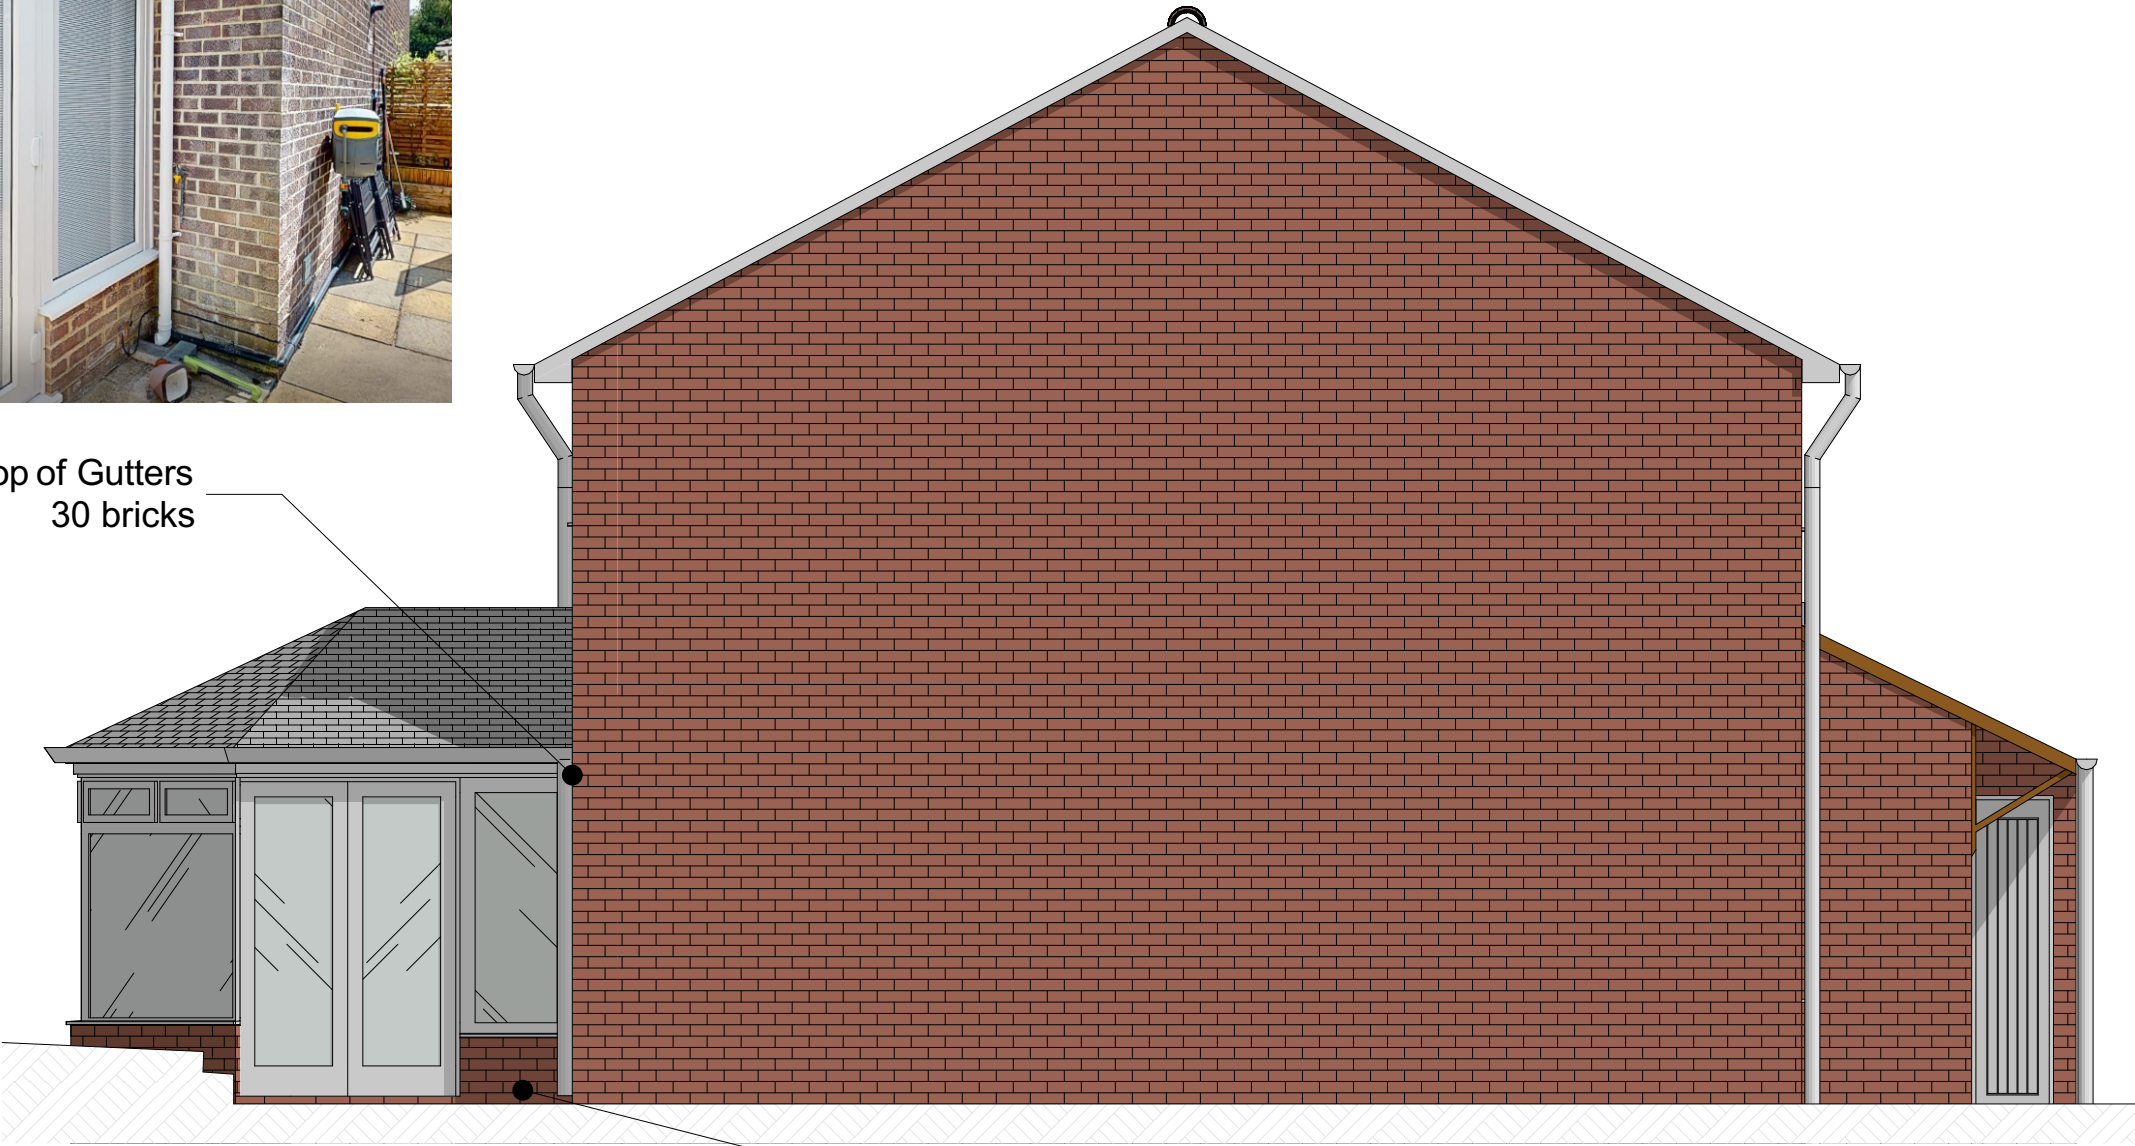

Existing West Elevation Scale 1:50 @A3

6 Bricks to
Window Sill



Notes

The content of the drawing remain the copyright of **LRArchitecture**, no reproduction without written consent

All dimensions to be verified on site. Any discrepancies are to be reported to the relevant parties.

Do not scale from drawing, figured dimensions to be used only. drawings to be read in conjunction with all relevant drawings/ schedules ect, which relate to this project

Project
Conservatory Enforcement ENF/2025/235

Project Adress
20 Allbrook Knoll, Eastleigh SO50 4RX

Client
Tricia Prangnell



LR
Architecture
07729564872

Drawing Number	P006	Page Size	A3
Scale	1:50	Drawn By	LR