





FRONT PERSPECTIVE

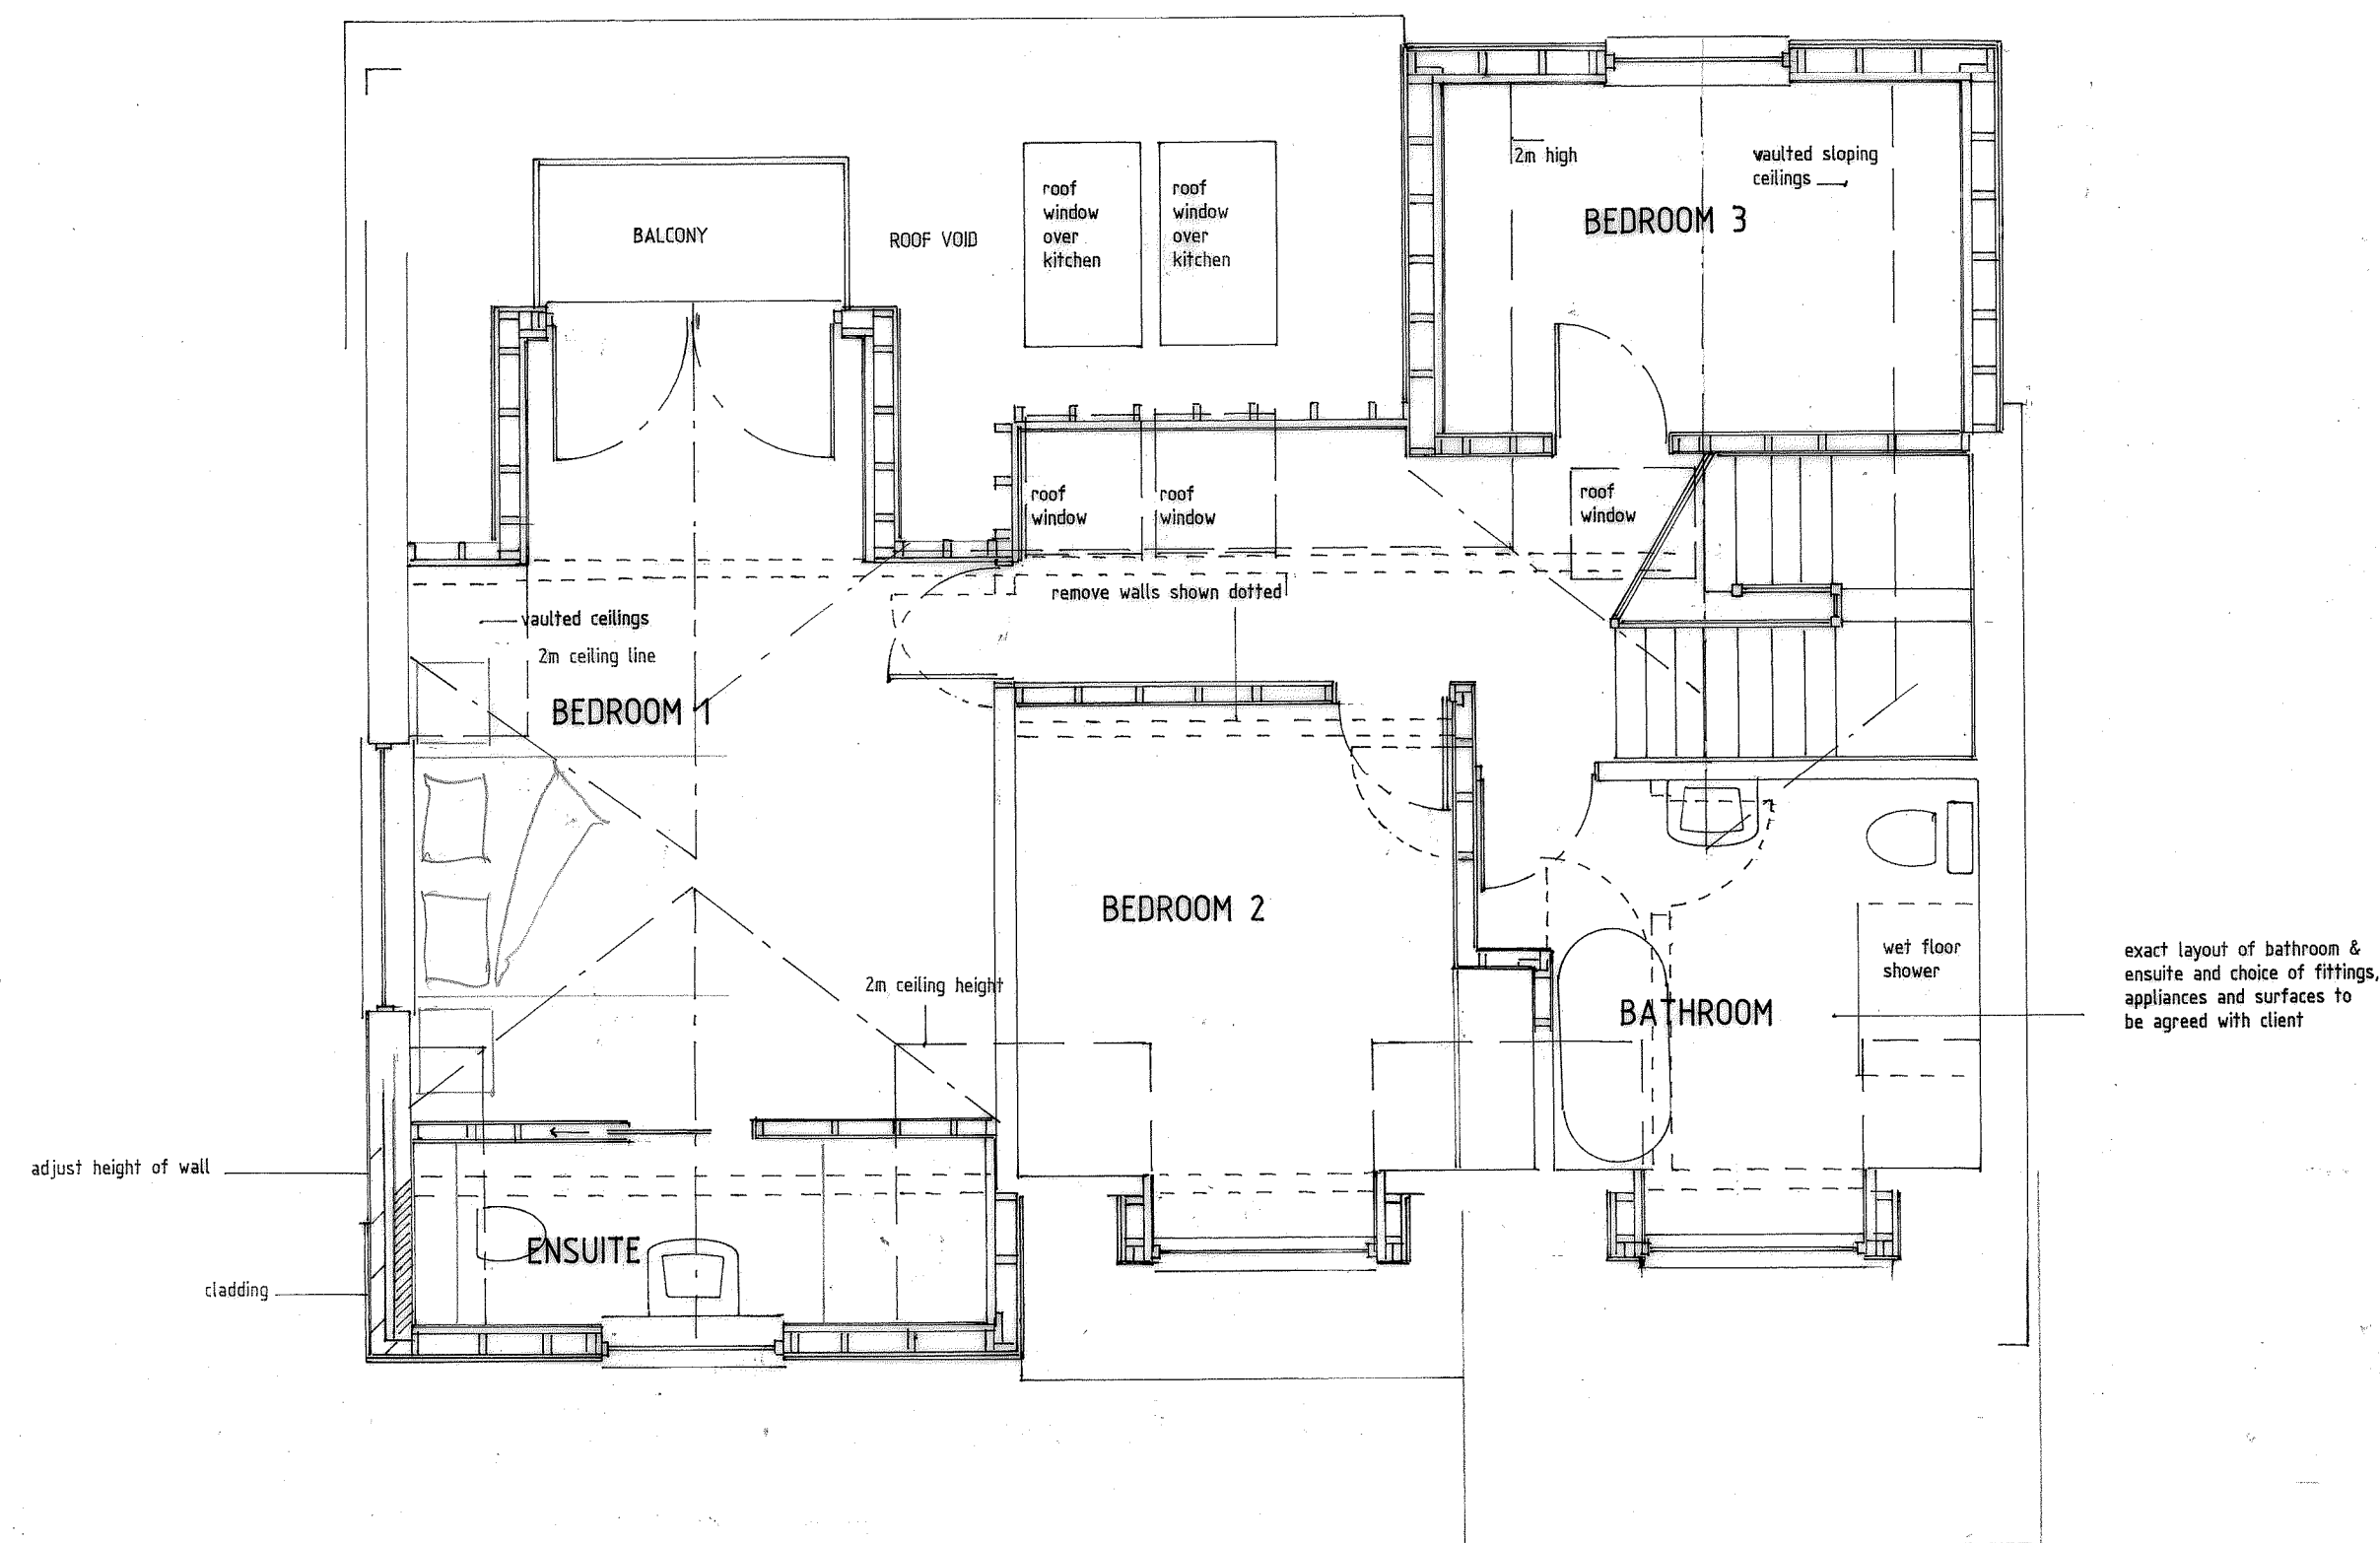


FIRST FLOOR

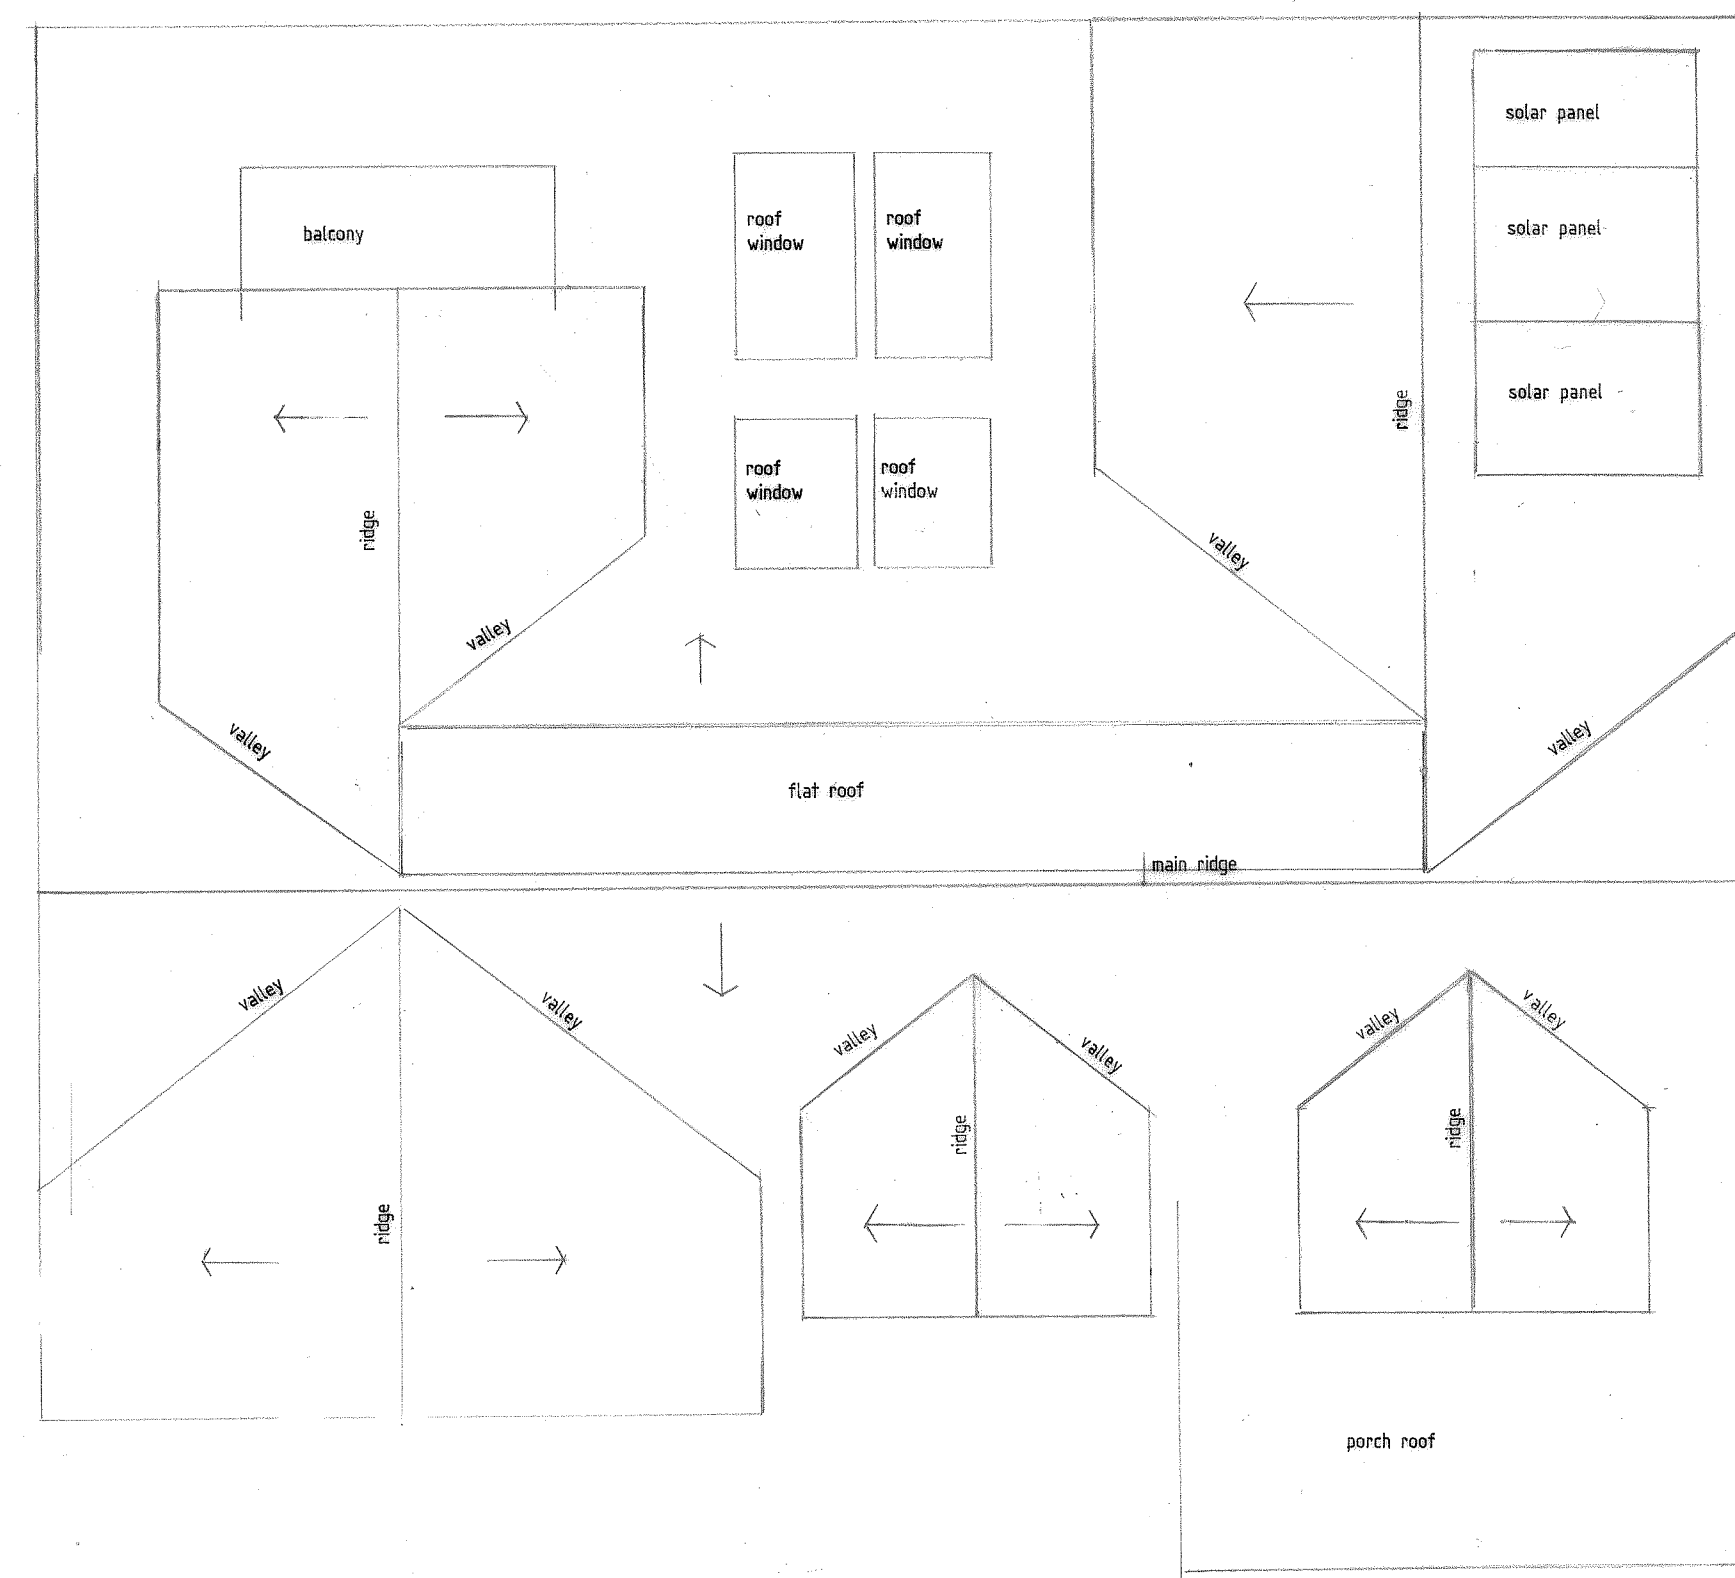

ROOF PLAN

07.12.2021 Note regarding adjusting height of wall and cladding to ensuite added.
26.11.2021 Central post removed from balcony doors, roof plan & front perspective added.
13.09.2021 Revisions for client to show roof windows over kitchen roof and staircase landing window moved to north roof slope.

 

PROPOSED EXTENSION & ALTERATIONS

ST GEORGES
KEW LANE
BURSLEDON
SOUTHAMPTON
SO31 8DG

MR & MRS POWELL

DRAWING: PROPOSED FIRST FLOOR

SCALE: 150

DRG No. 192/3

DATE: AUGUST 2021



Space & Style Home Design
Cornerways,
Gomer Lane,
Alverstoke,
Hampshire
PO12 2QW
Tel: 02392 525 100
www.spaceandstyle.co.uk

This drawing is to be read in conjunction with any accompanying calculations, drawings, notes or specification. All dimensions on site supersede the drawing and to be checked and verified by contractor prior to ordering materials. Any discrepancies or changes to be referred to Space & Style Home Design.

© Copyright 2021 this drawing cannot be copied, reproduced or used without the consent of Space & Style Home Design.