




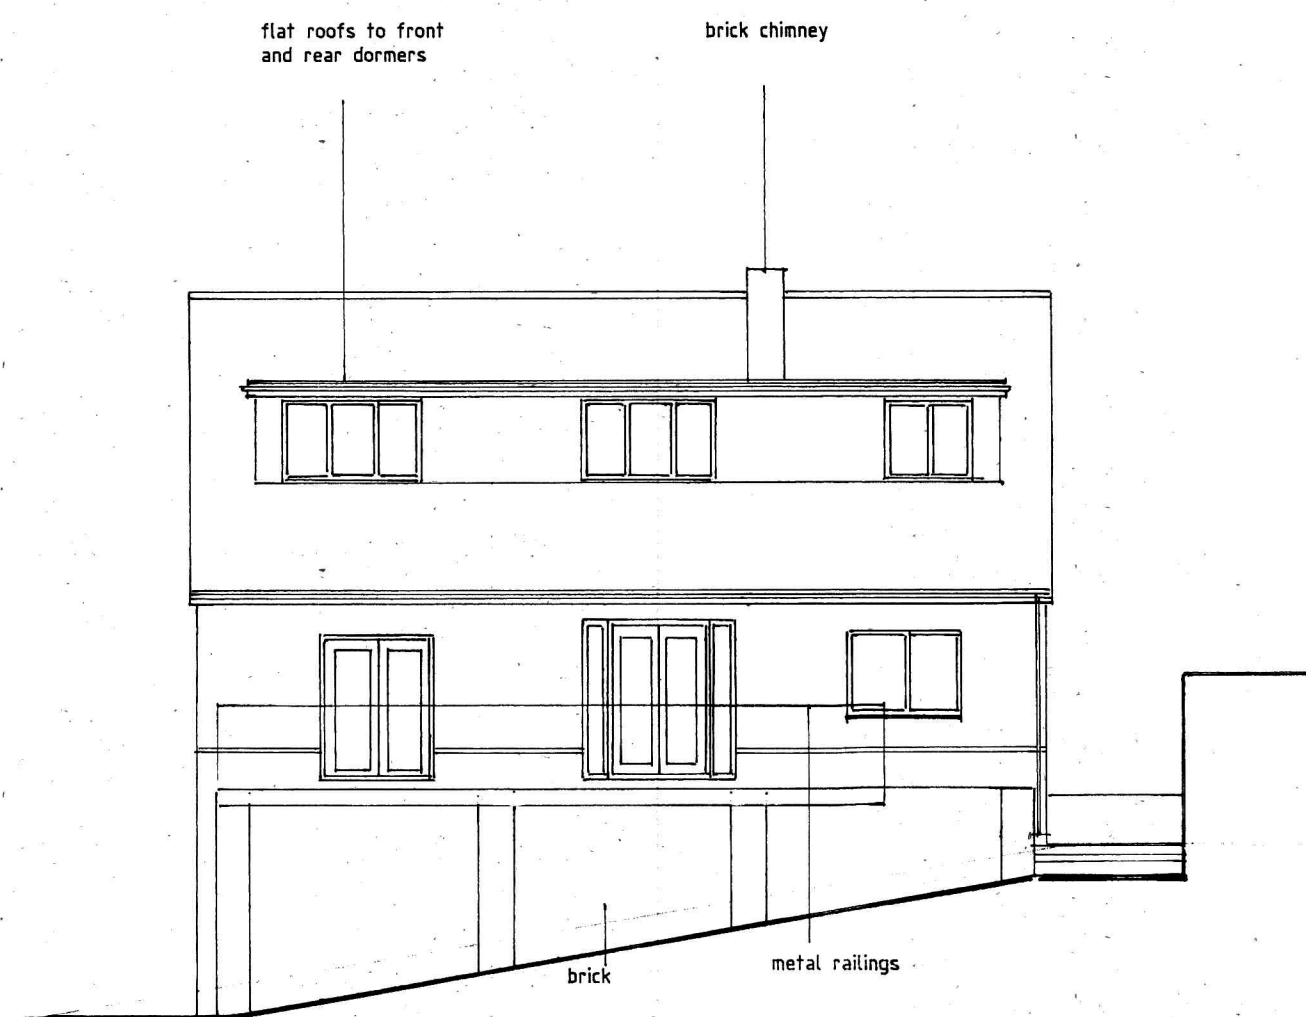


FRONT ELEVATION

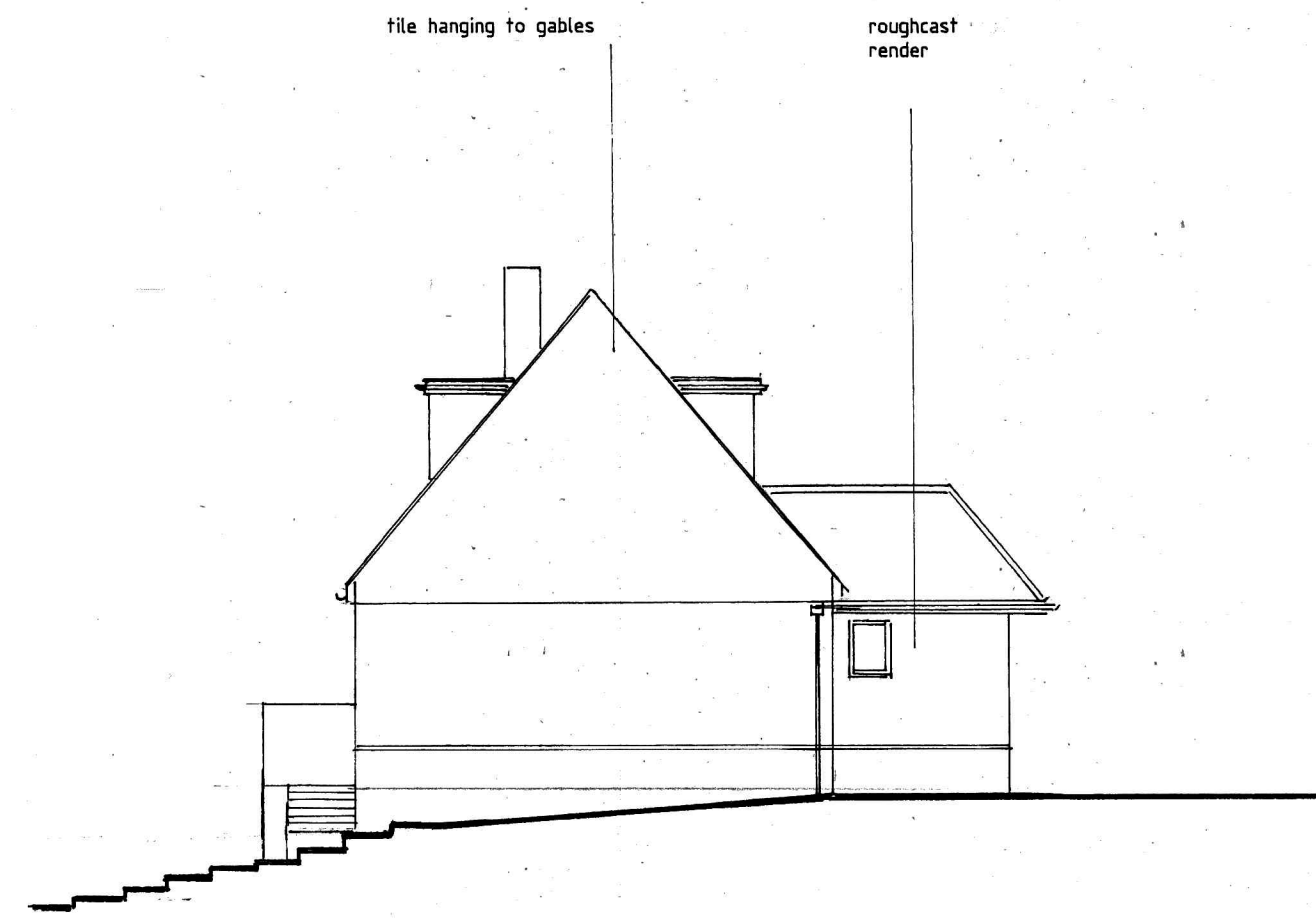


SIDE (SOUTH) ELEVATION

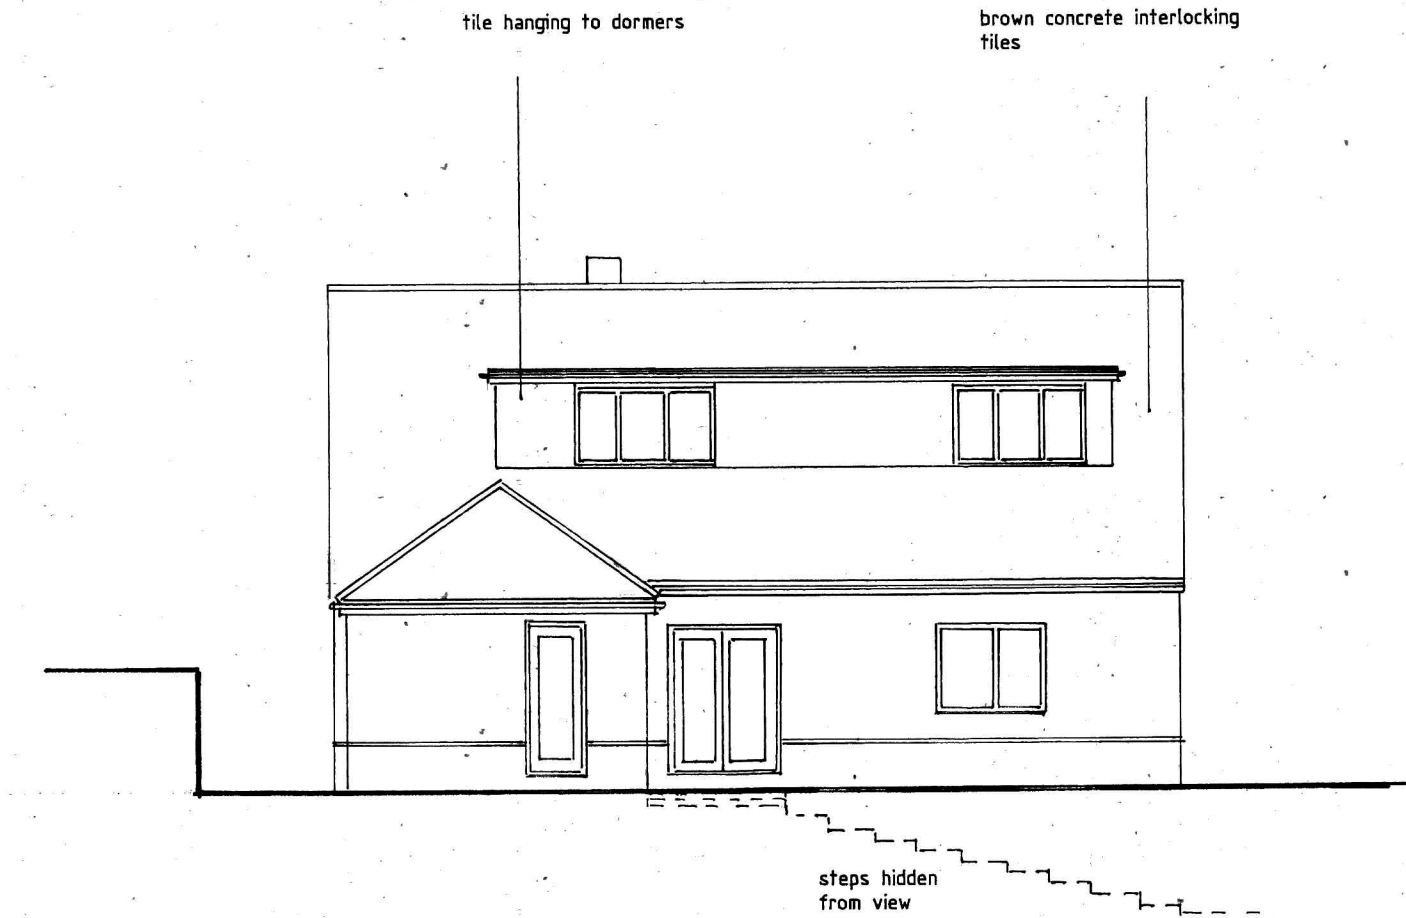


REAR ELEVATION

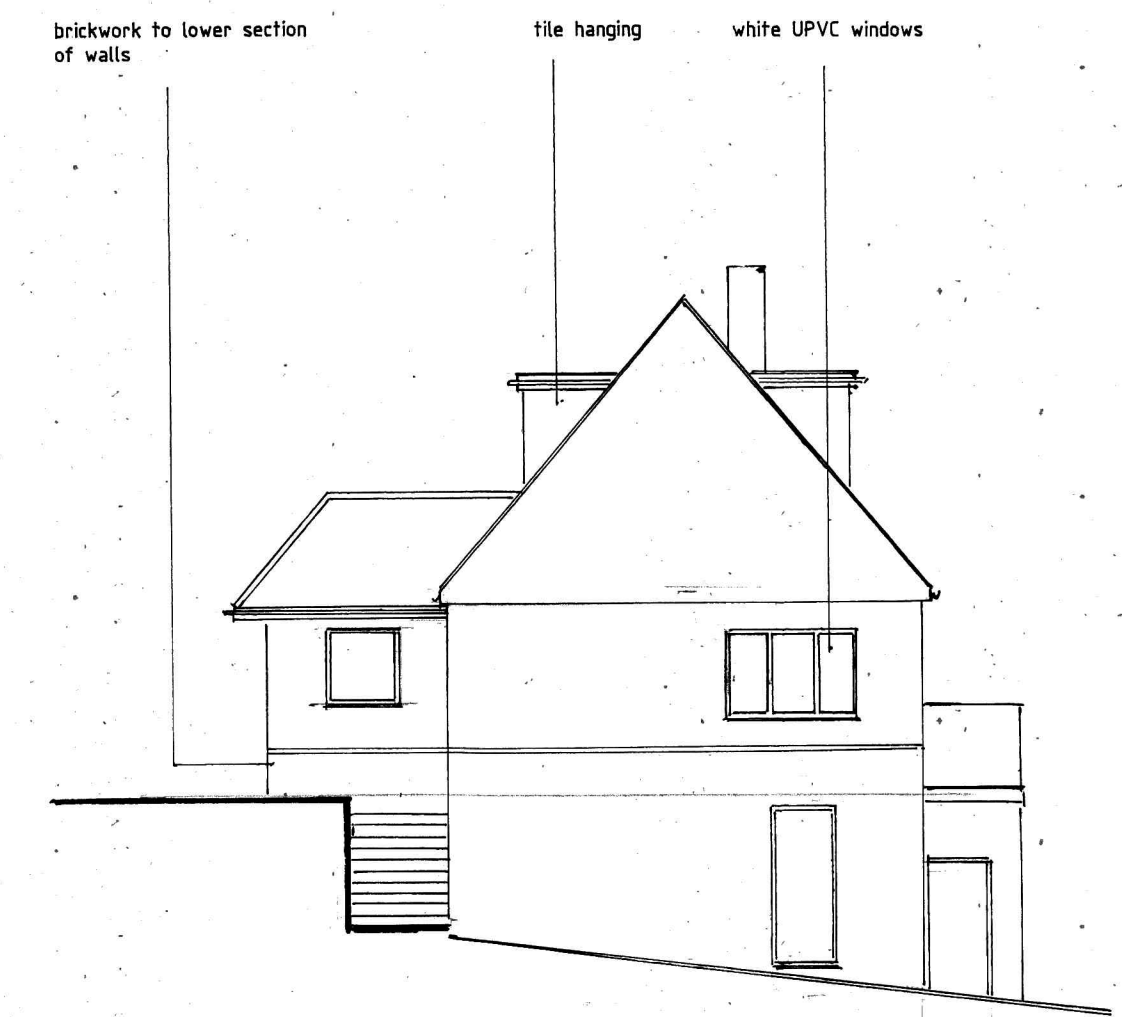


SIDE (NORTH) ELEVATION

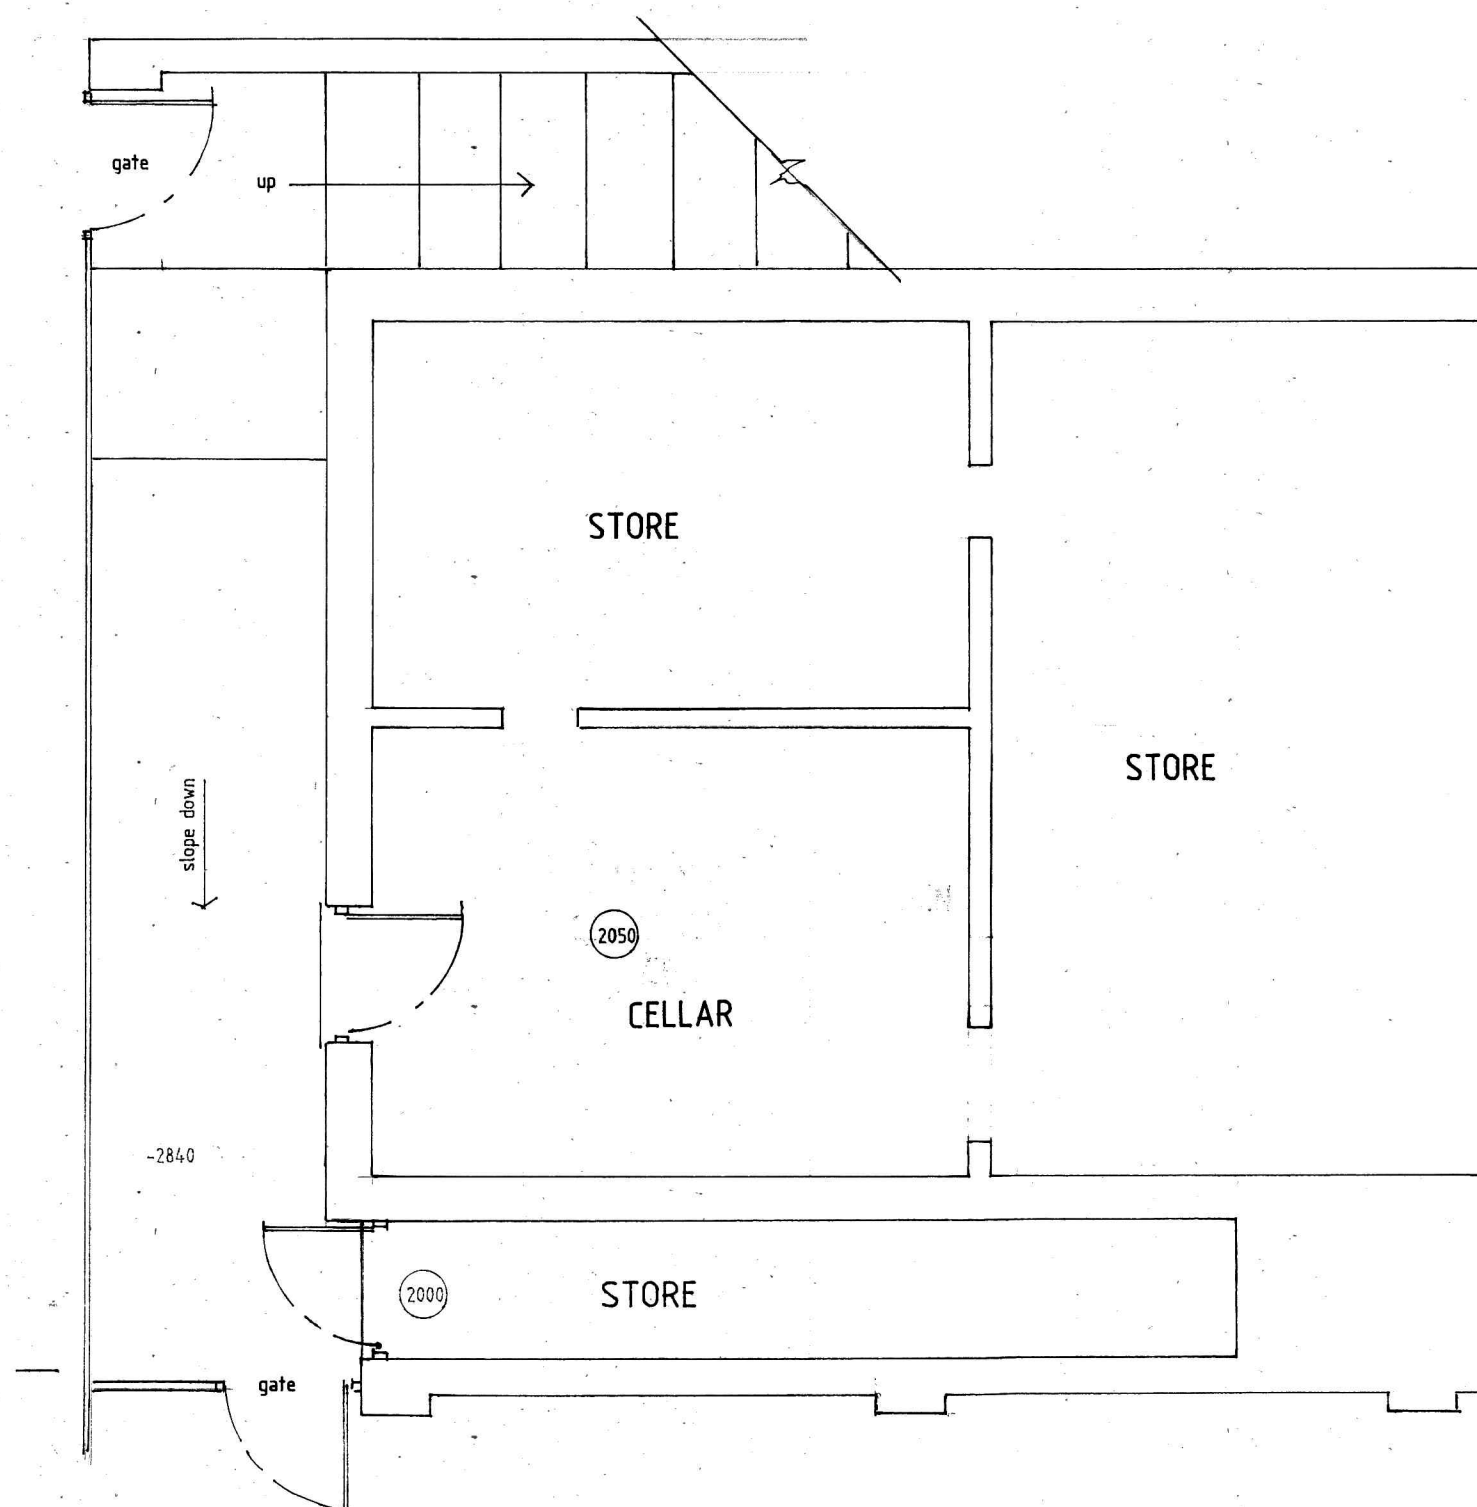


BASEMENT

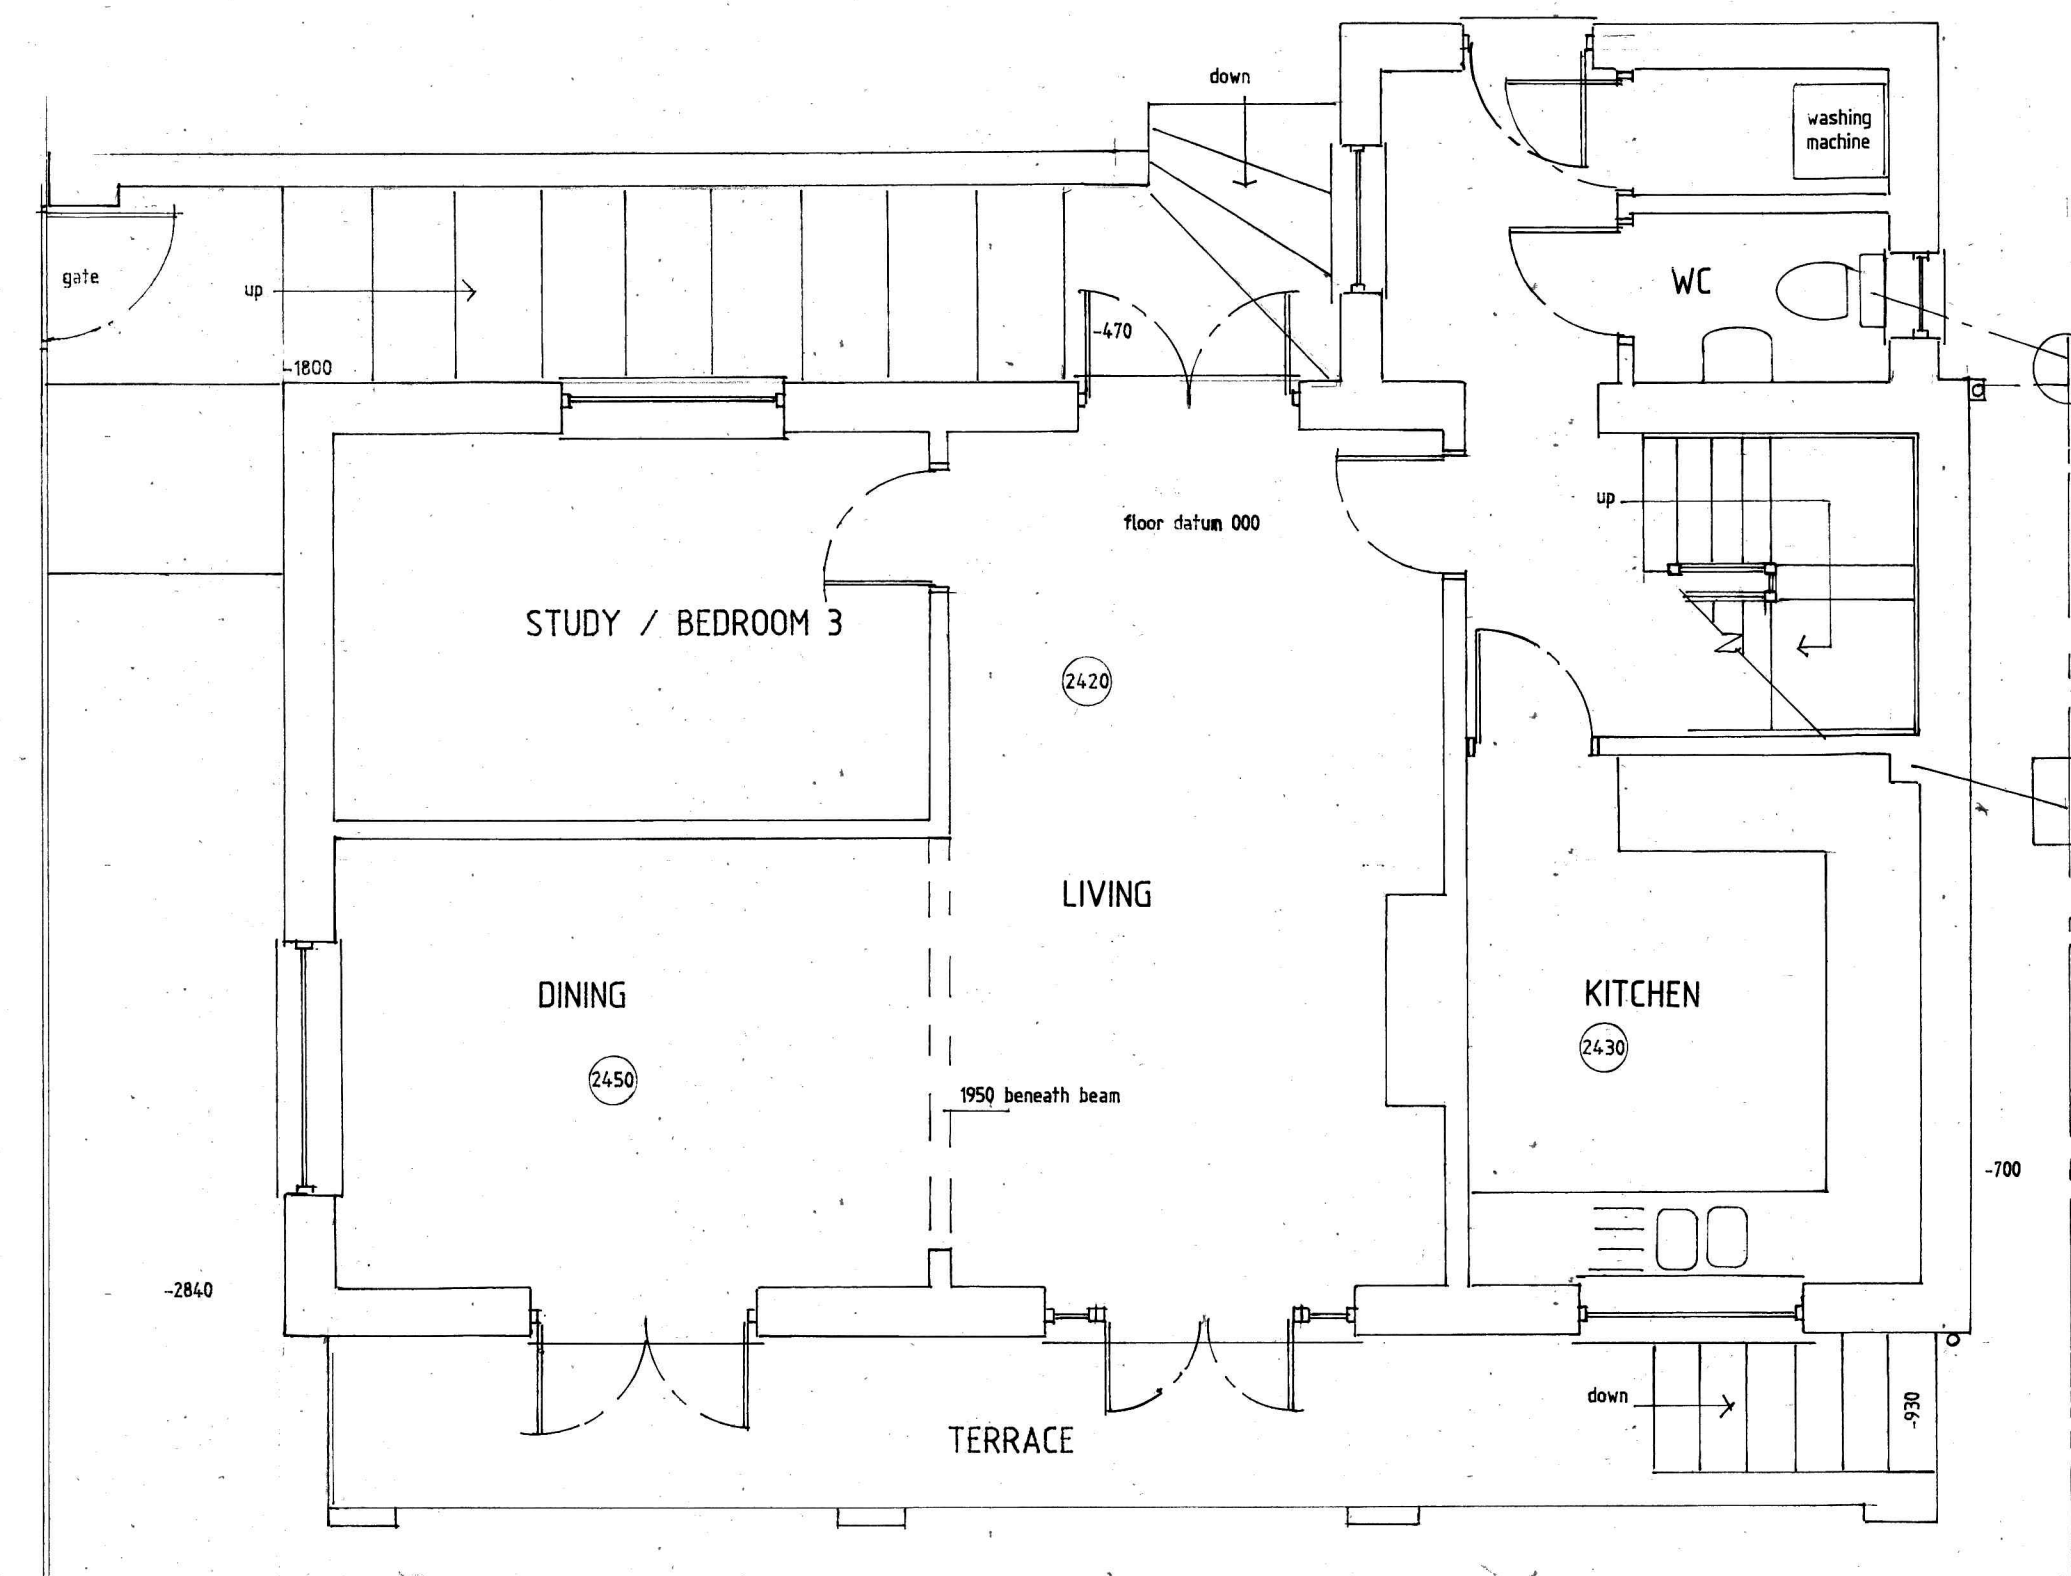

GROUND FLOOR

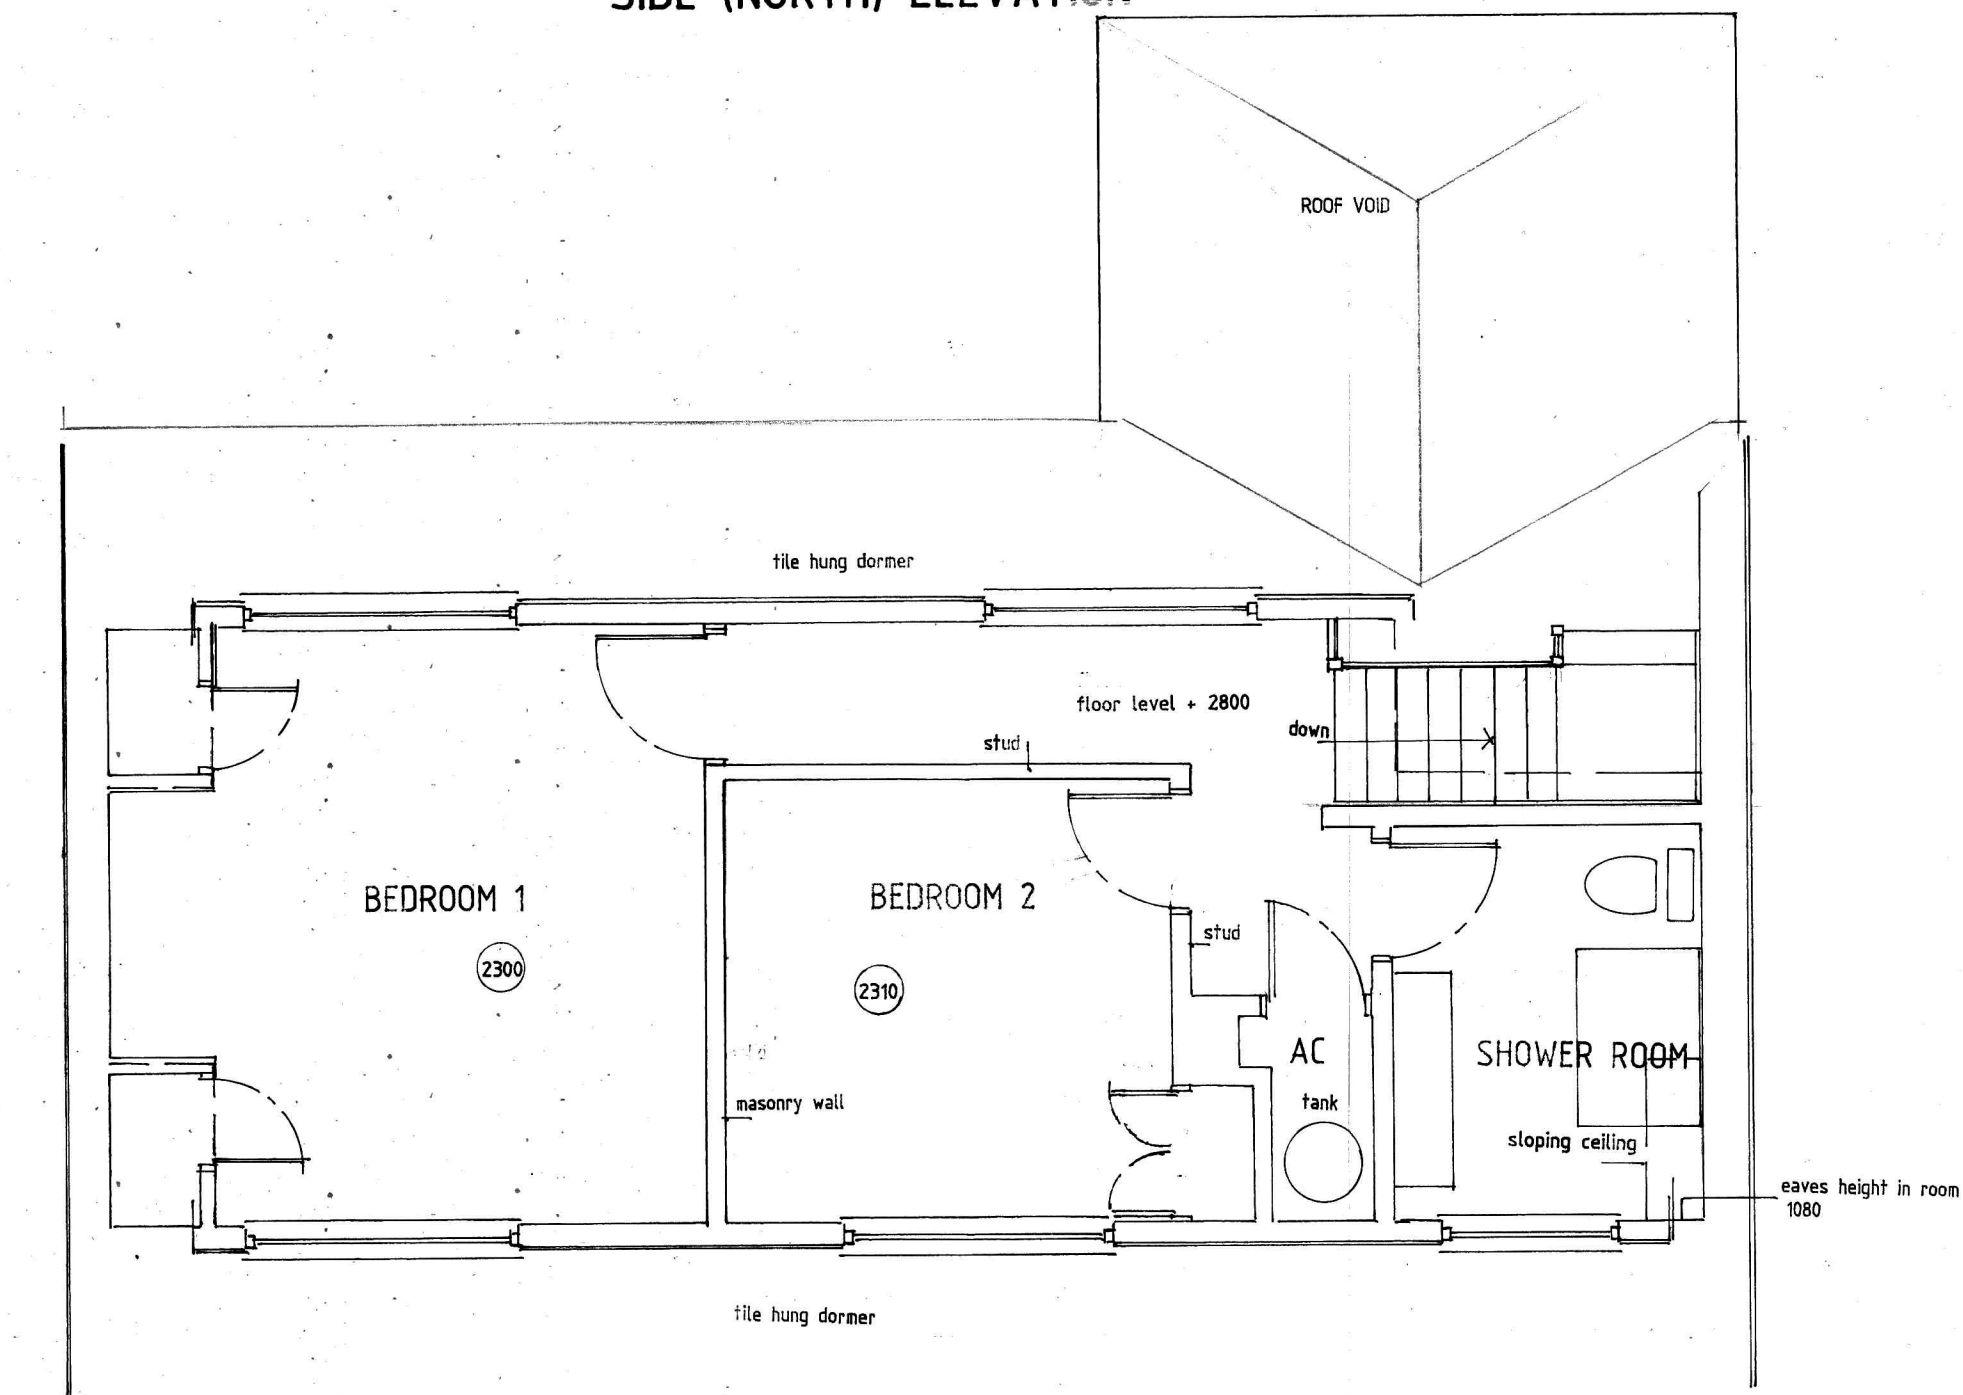

FIRST FLOOR

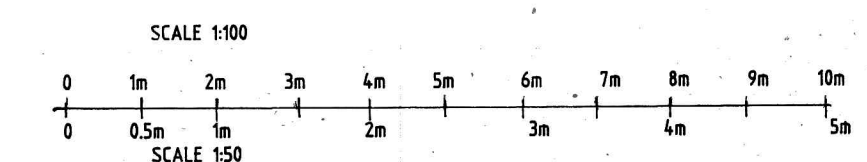

PROPOSED EXTENSION & ALTERATIONS
ST GEORGES
KEW LANE
BURSLEDON
SOUTHAMPTON
SO31 8DG

MR & MRS POWELL

DRAWING: EXISTING PLANS & ELEVATIONS

SCALE: 150 & 1:100

DRG No. 1192/1 DATE: AUGUST 2021



Space & Style Home Design
Cornerways,
Gomer Lane,
Alverstoke,
Hampshire
PO12 2QW
www.spaceandstyle.co.uk
Tel: 02392 525 100

This drawing is to be read in conjunction with any accompanying calculations, drawings, notes or specification. All dimensions on site supersede the drawing and to be checked and verified by contractor prior to ordering materials. Any discrepancies or changes to be referred to Space & Style Home Design.

© Copyright 2021 this drawing cannot be copied, reproduced or used without the consent of Space & Style Home Design.