






FRONT ELEVATION

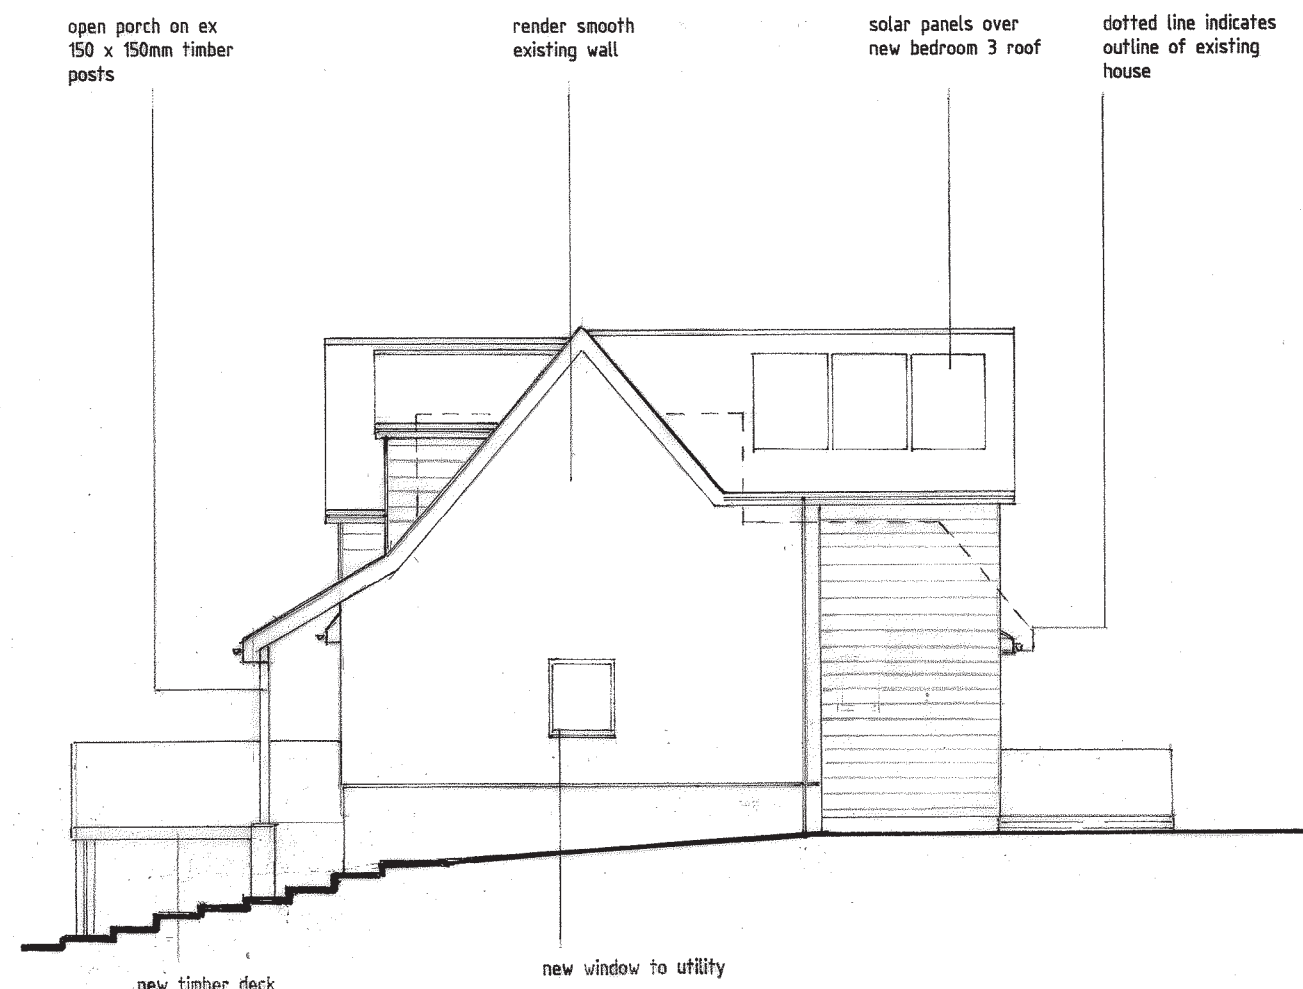


SIDE (SOUTH) ELEVATION

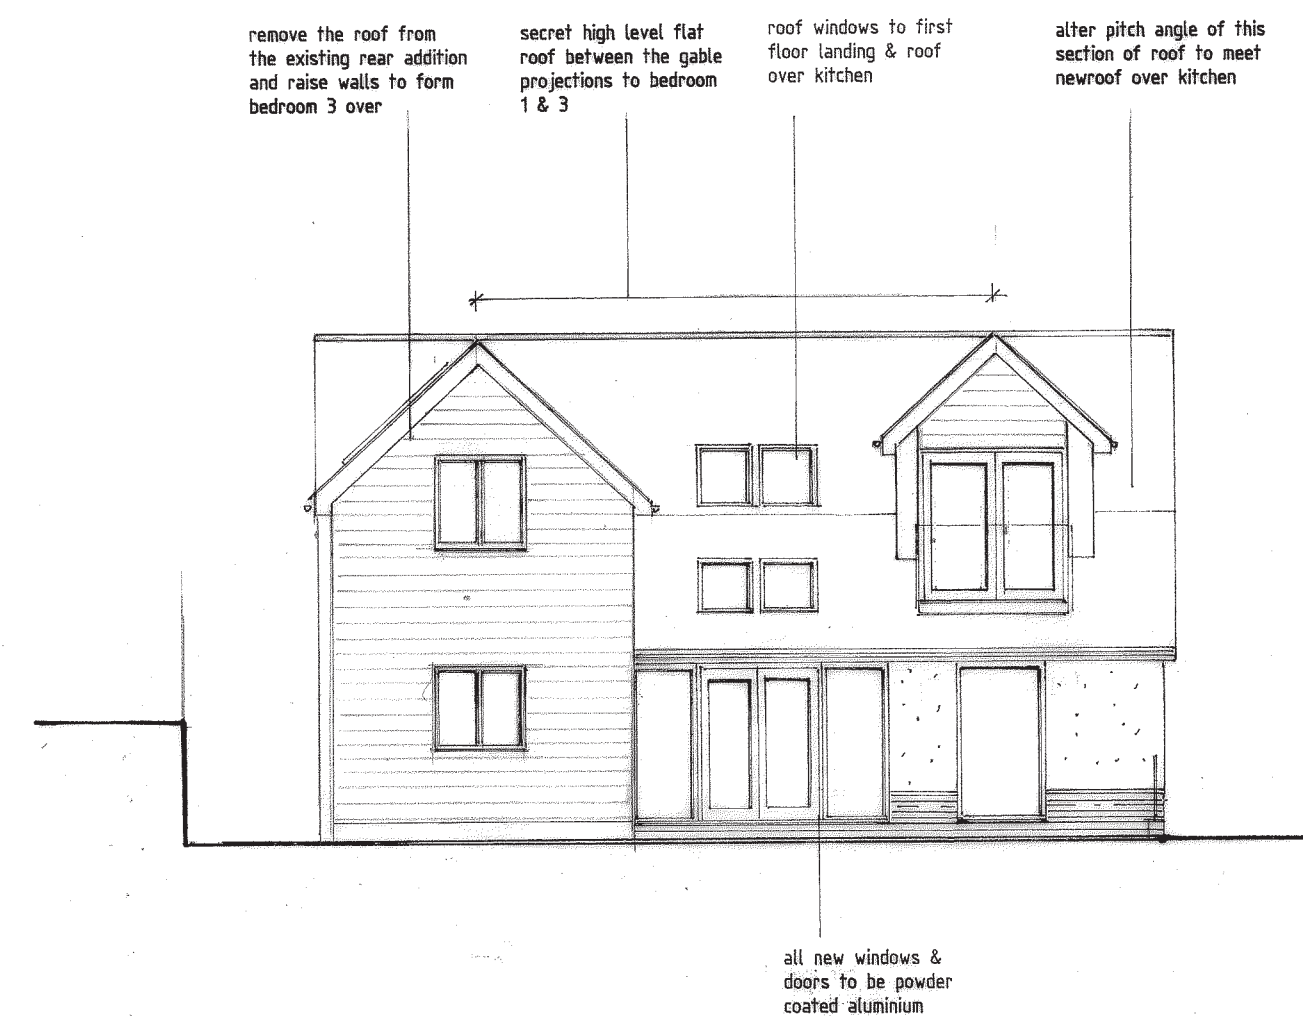


REAR ELEVATION

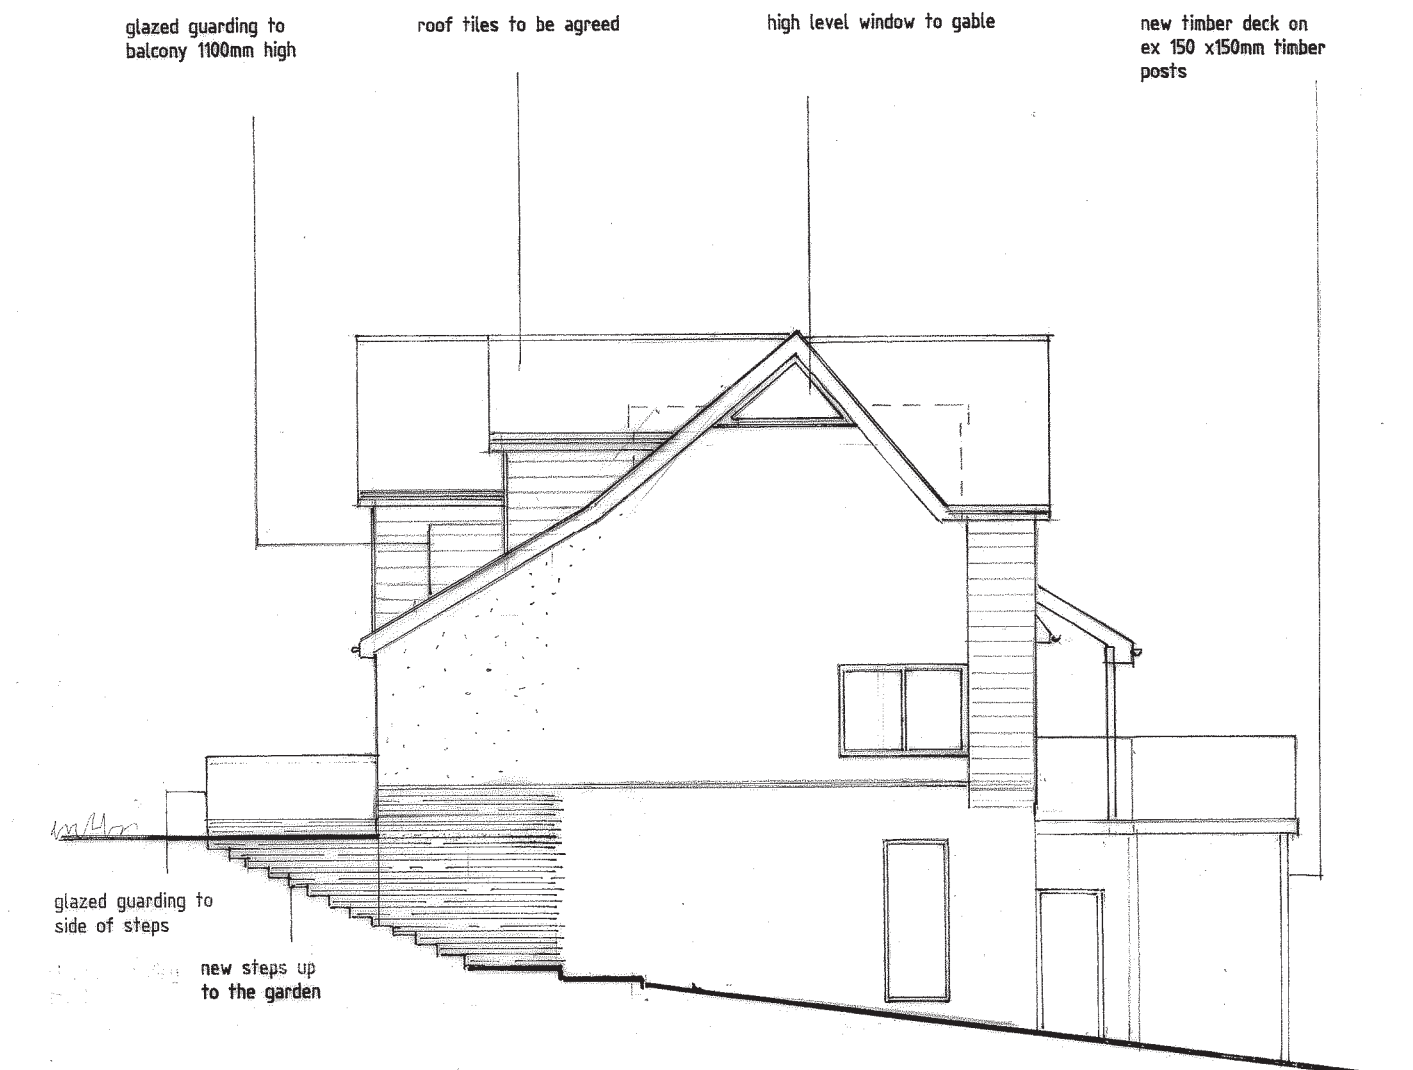


SIDE (NORTH) ELEVATION

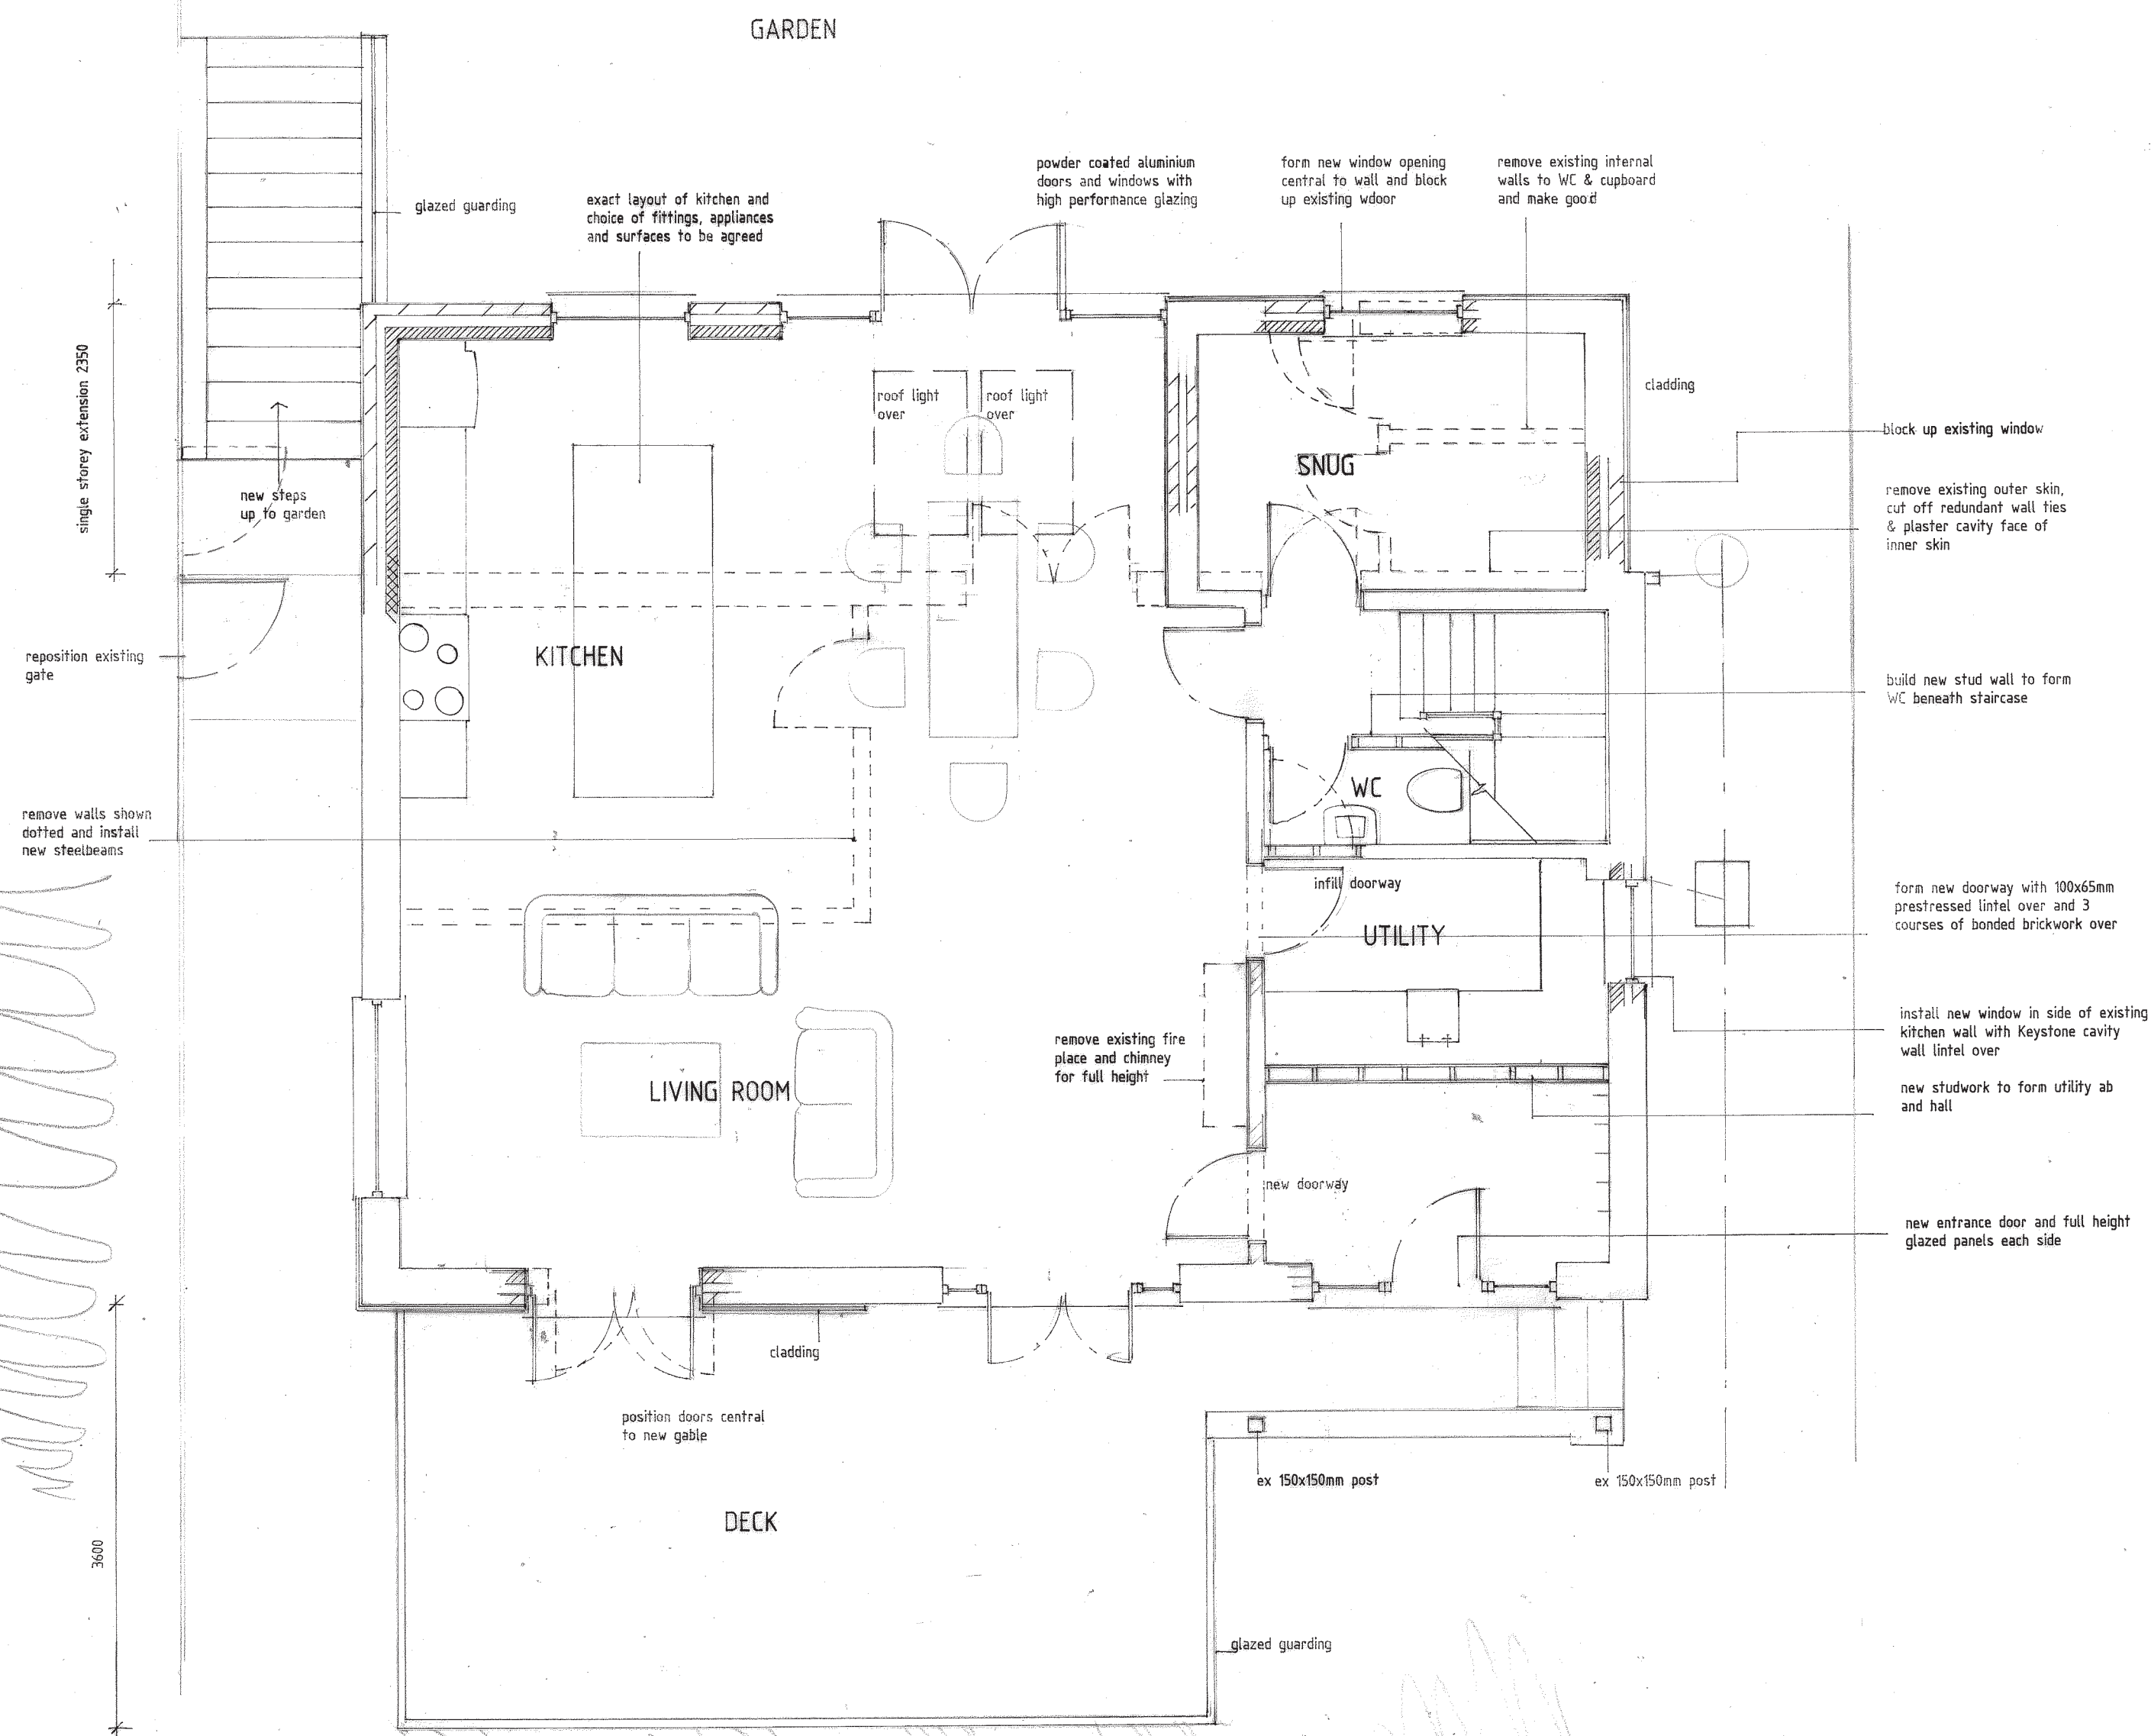

GROUND FLOOR

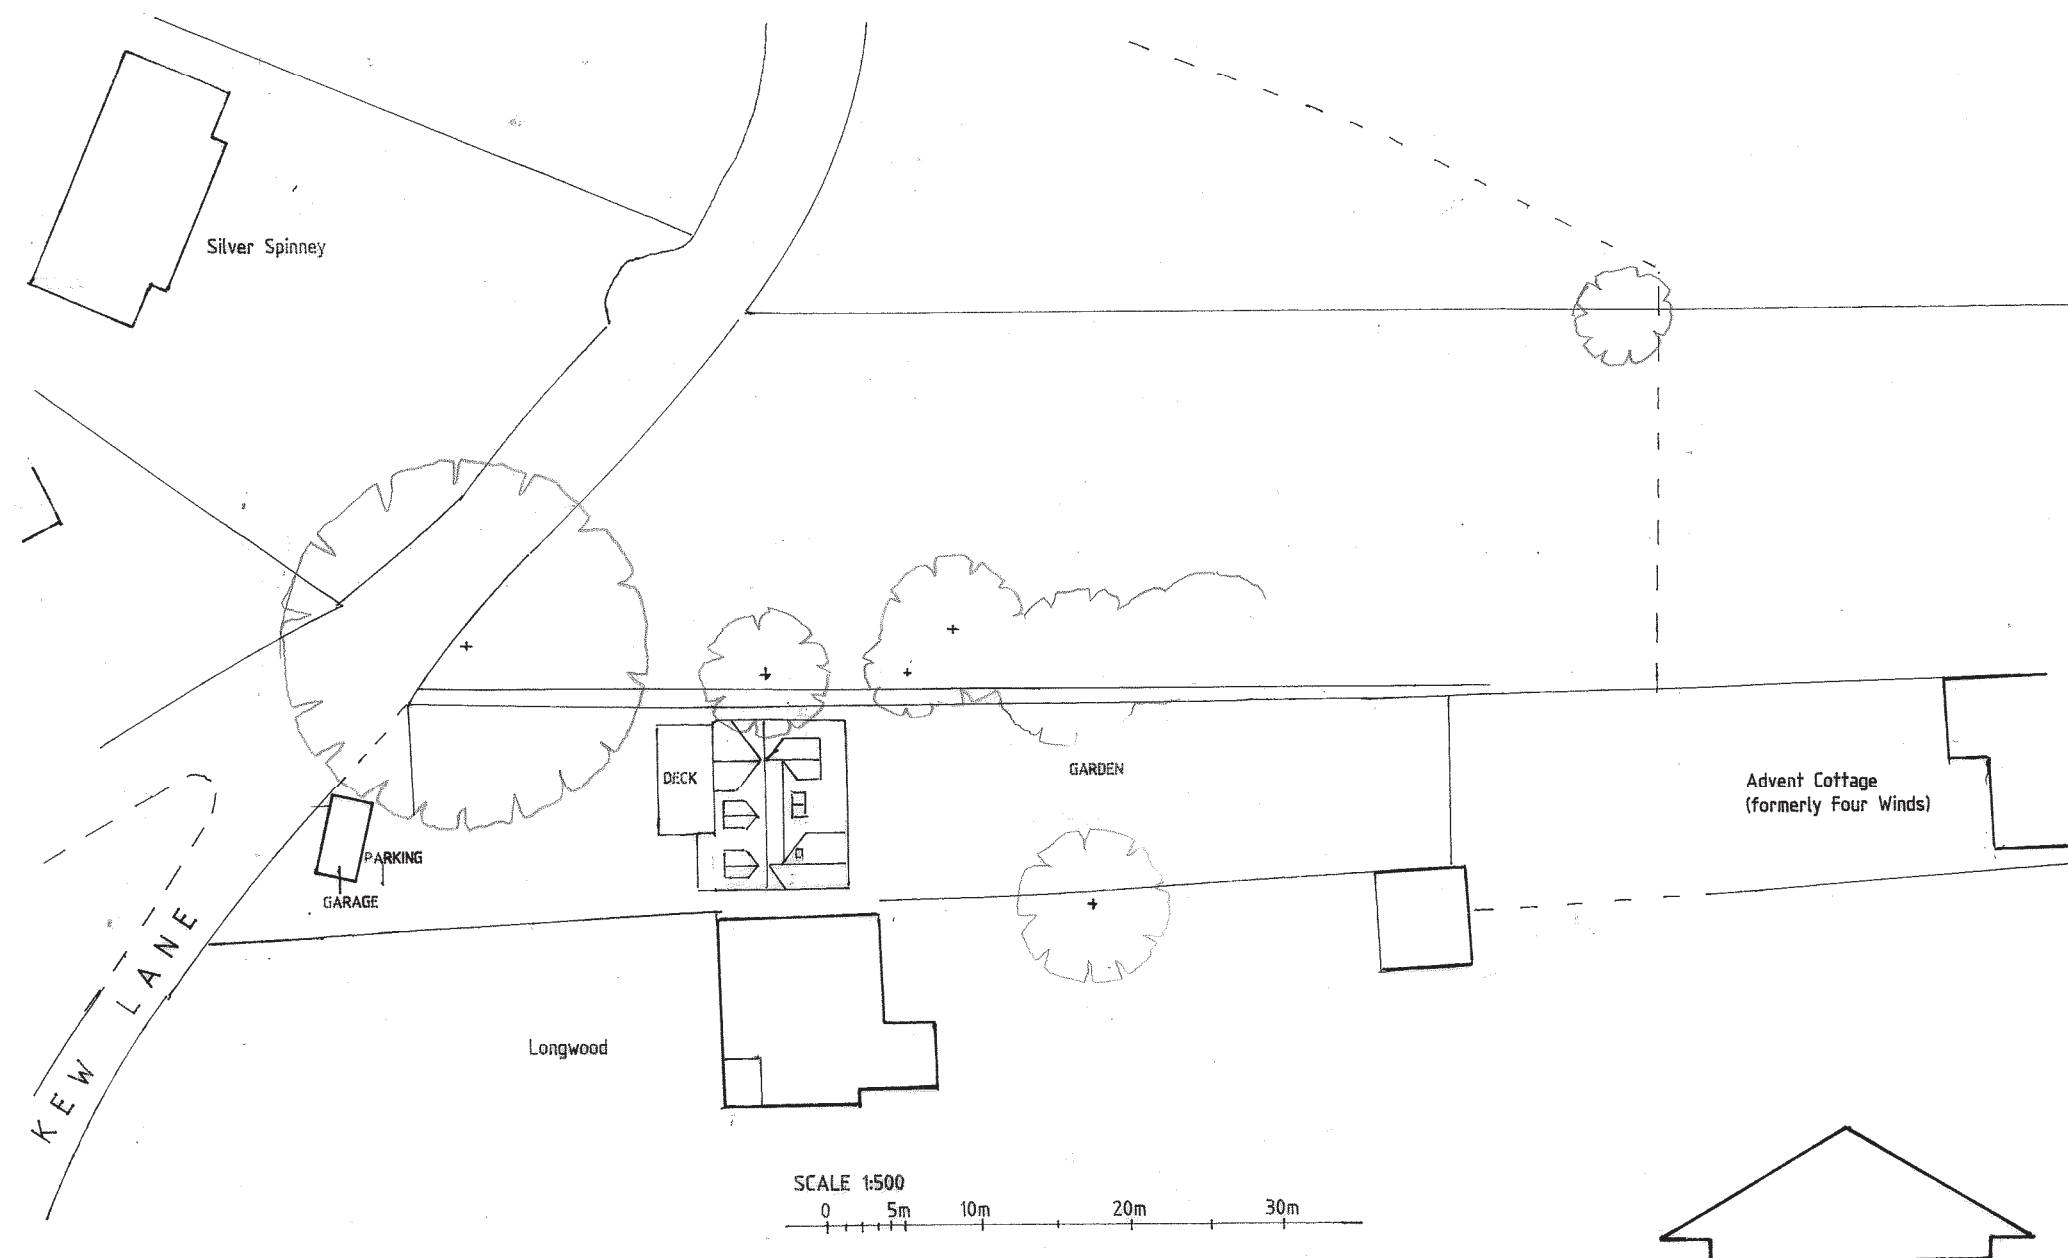

SCALE 1:500
0 5m 10m 20m 30m

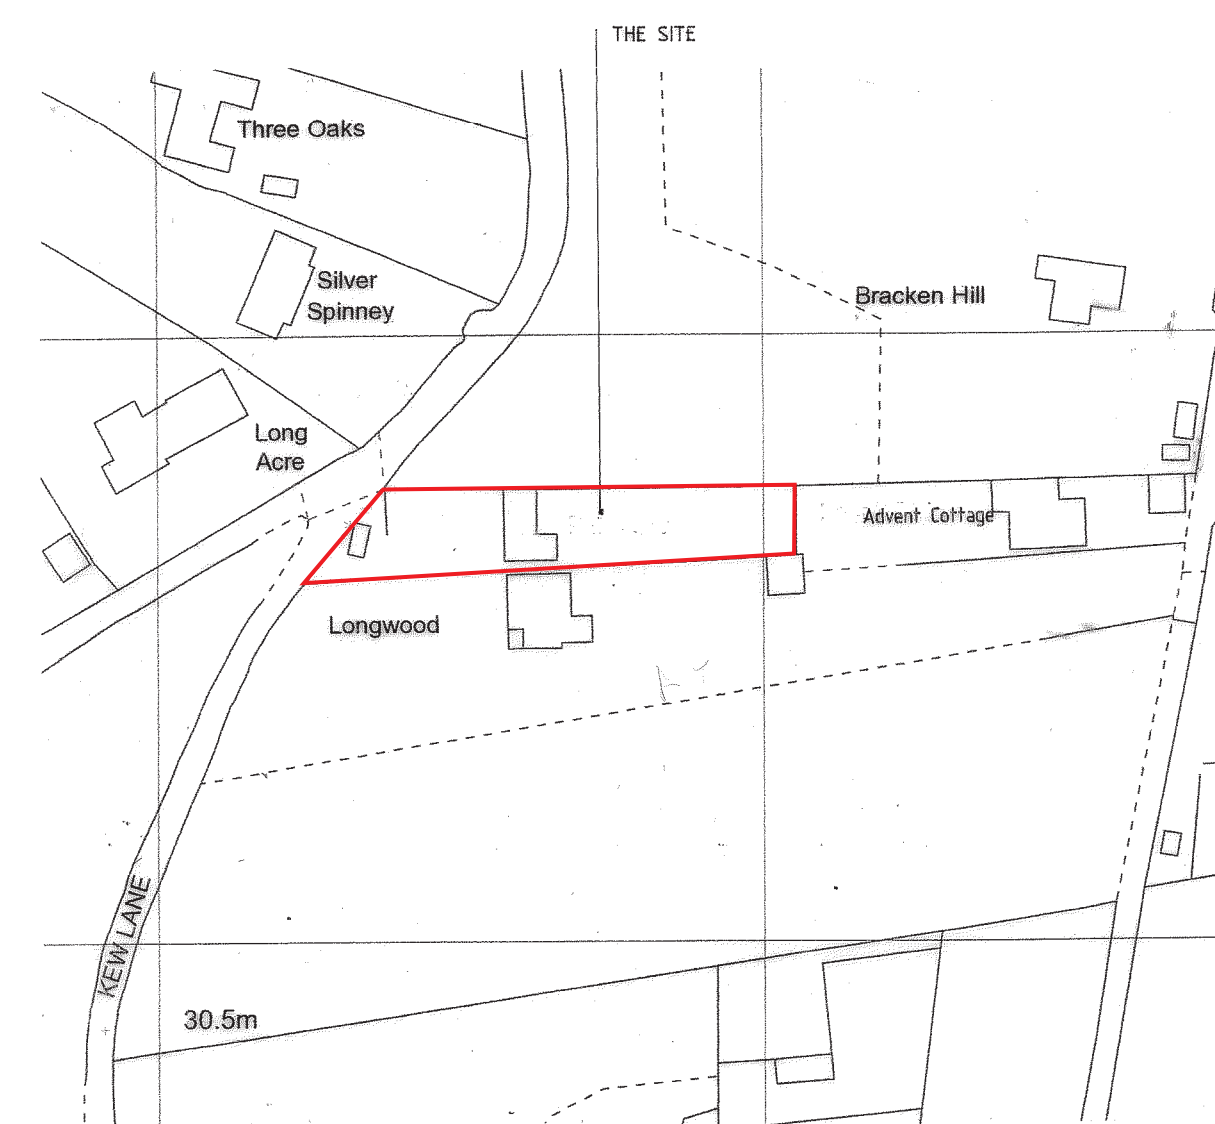

Metres
0 10 20 30 40 50
1:1250

Reproduced from MasterMap® centre coordinates 448280 109568 1:1250 scale by permission of Ordnance Survey® on behalf of The Controller of Her Majesty's Stationary Office. © Crown copyright 2021. All rights reserved. Licence number 100047794.

SITE PLANS

07.12.2021 Door to store beneath deck shown on north elevation.

25.11.2021 Additional notes added and drawing updated prior to planning application.

13.09.2021 Minor amendments for client including 3 solar panels now to south elevation not 2, side windows to front door now full height and staircase window now omitted from south elevation. Roof windows in kitchen ceiling added.

SCALE 1:100
0 1m 2m 3m 4m 5m 6m 7m 8m 9m 10m
SCALE 1:50
0 0.5m 1m 2m 3m 4m 5m

PROPOSED EXTENSION & ALTERATIONS

ST GEORGES
KEW LANE
BURSLEDON
SOUTHAMPTON
SO31 8DG

MR & MRS POWELL

DRAWING: PROPOSED PLANS & ELEVATIONS

SCALE: 1:1250 1:500 1:100 1:50

DRG No. 1192/2 **DATE:** AUGUST 2021

**SPACE
&
Style**
HOME DESIGN

Space & Style Home Design
Cornerways,
Gomer Lane,
Alverstoke,
Hampshire
PO12 2QW
www.spaceandstyle.co.uk
Tel: 02392 525 100

This drawing is to be read in conjunction with any accompanying calculations, drawings, notes or specification. All dimensions on site supersede the drawing and to be checked and verified by contractor prior to ordering materials. Any discrepancies or changes to be referred to Space & Style Home Design.

© Copyright 2021 this drawing cannot be copied, reproduced or used without the consent of Space & Style Home Design.