



Site Plan
AS PROPOSED
Scale 1:200

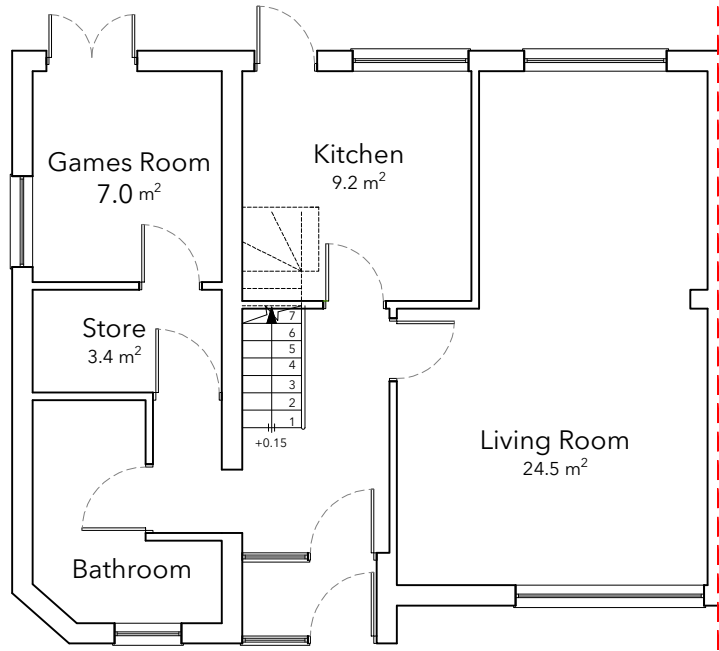


Ground Floor


Plans
AS PROPOSED
Scale 1:100

 


First Floor

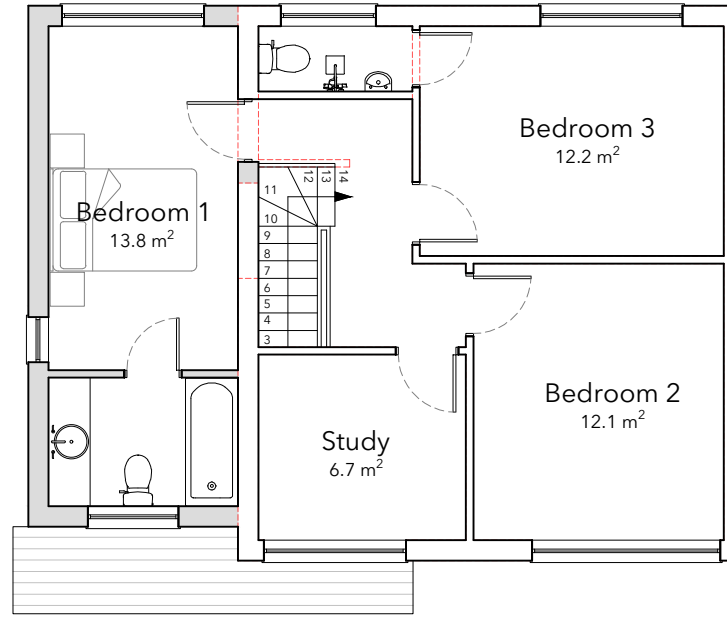


Roof Plan

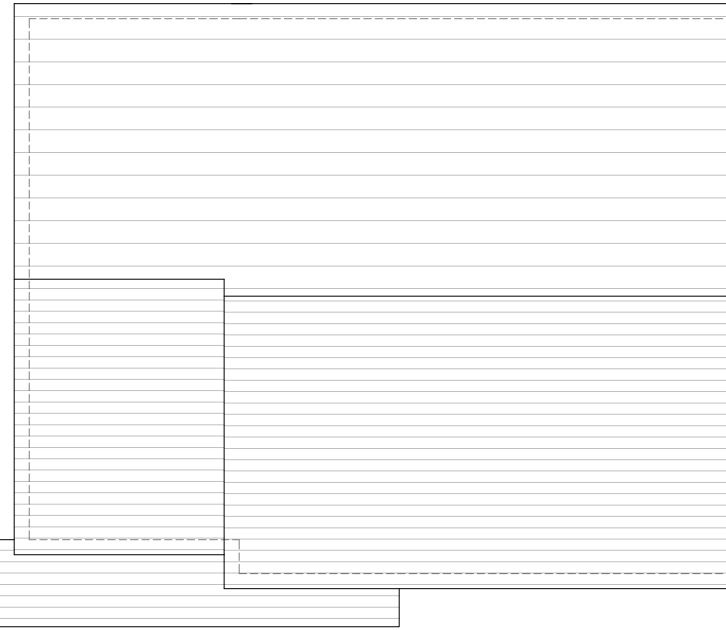

Rear Elevation

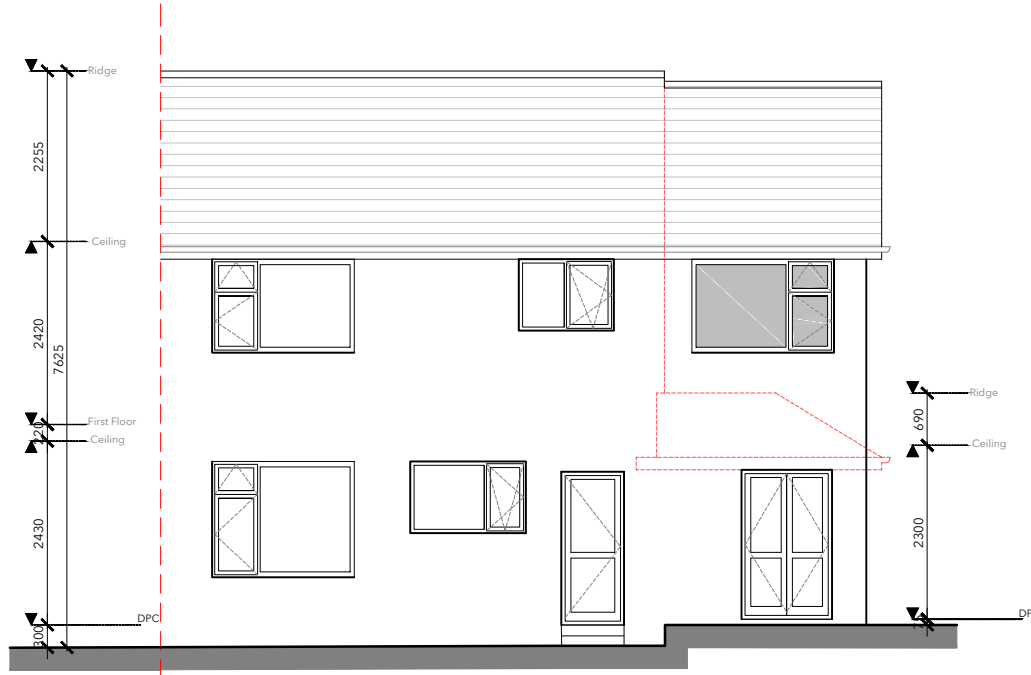

Side Elevation (to Kinsbourne Close)

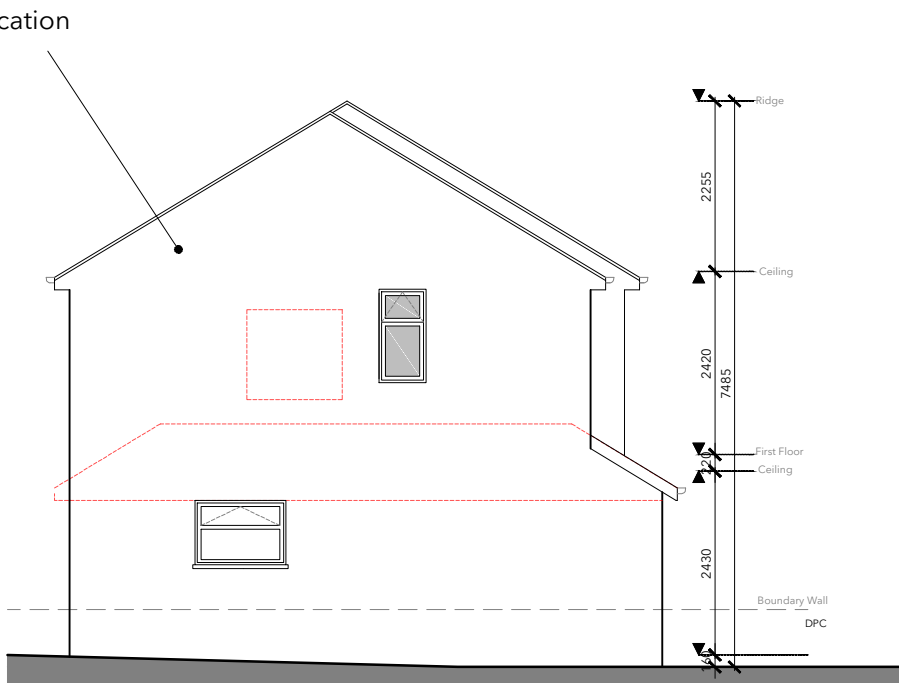

Rear Elevation (to Kinsbourne Way)




Elevations
AS PROPOSED
Scale 1:100




KEY

- New Wall(s)
- - - - - Omitted Wall(s)


Floor Plan

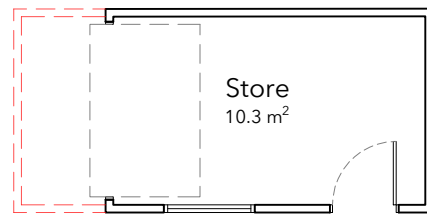


Side Elevation

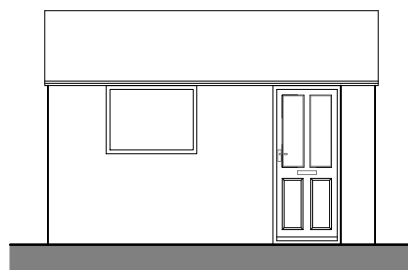


Front Elevation

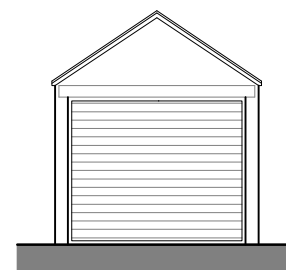


Side Elevation

 

Rear Elevation

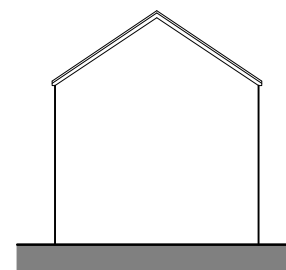

Garage
AS PROPOSED
Scale 1:100

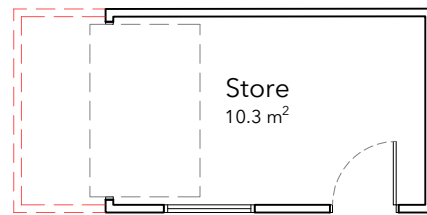

No.	Description	Date
F	Planning Amendments	10.09.25
E	Planning Amendments	05.09.25
D	Planning Amendments	01.09.25
C	Planning Amendments	01.09.25
B	Planning Issue	08.07.25
A	Pre-App Amendments	03.07.25

studio

t. 02382 542011
e. info@rs-studio.co.uk
w. www.rs-studio.co.uk

Drawing Title:

Plans
AS PROPOSED

Project Title:

28 Kinsbourne Way
Thornhill
SO19 6HB

Drawing No.:

1788-P-02

Date: April 2025

Scale: 1:100

Drawn: AS

Checked: RS

This drawing is the copyright of the company and must not be reproduced or used without permission. Annotated dimensions are to be taken in preference to scaled dimensions and site dimensions must be checked before work is commenced