

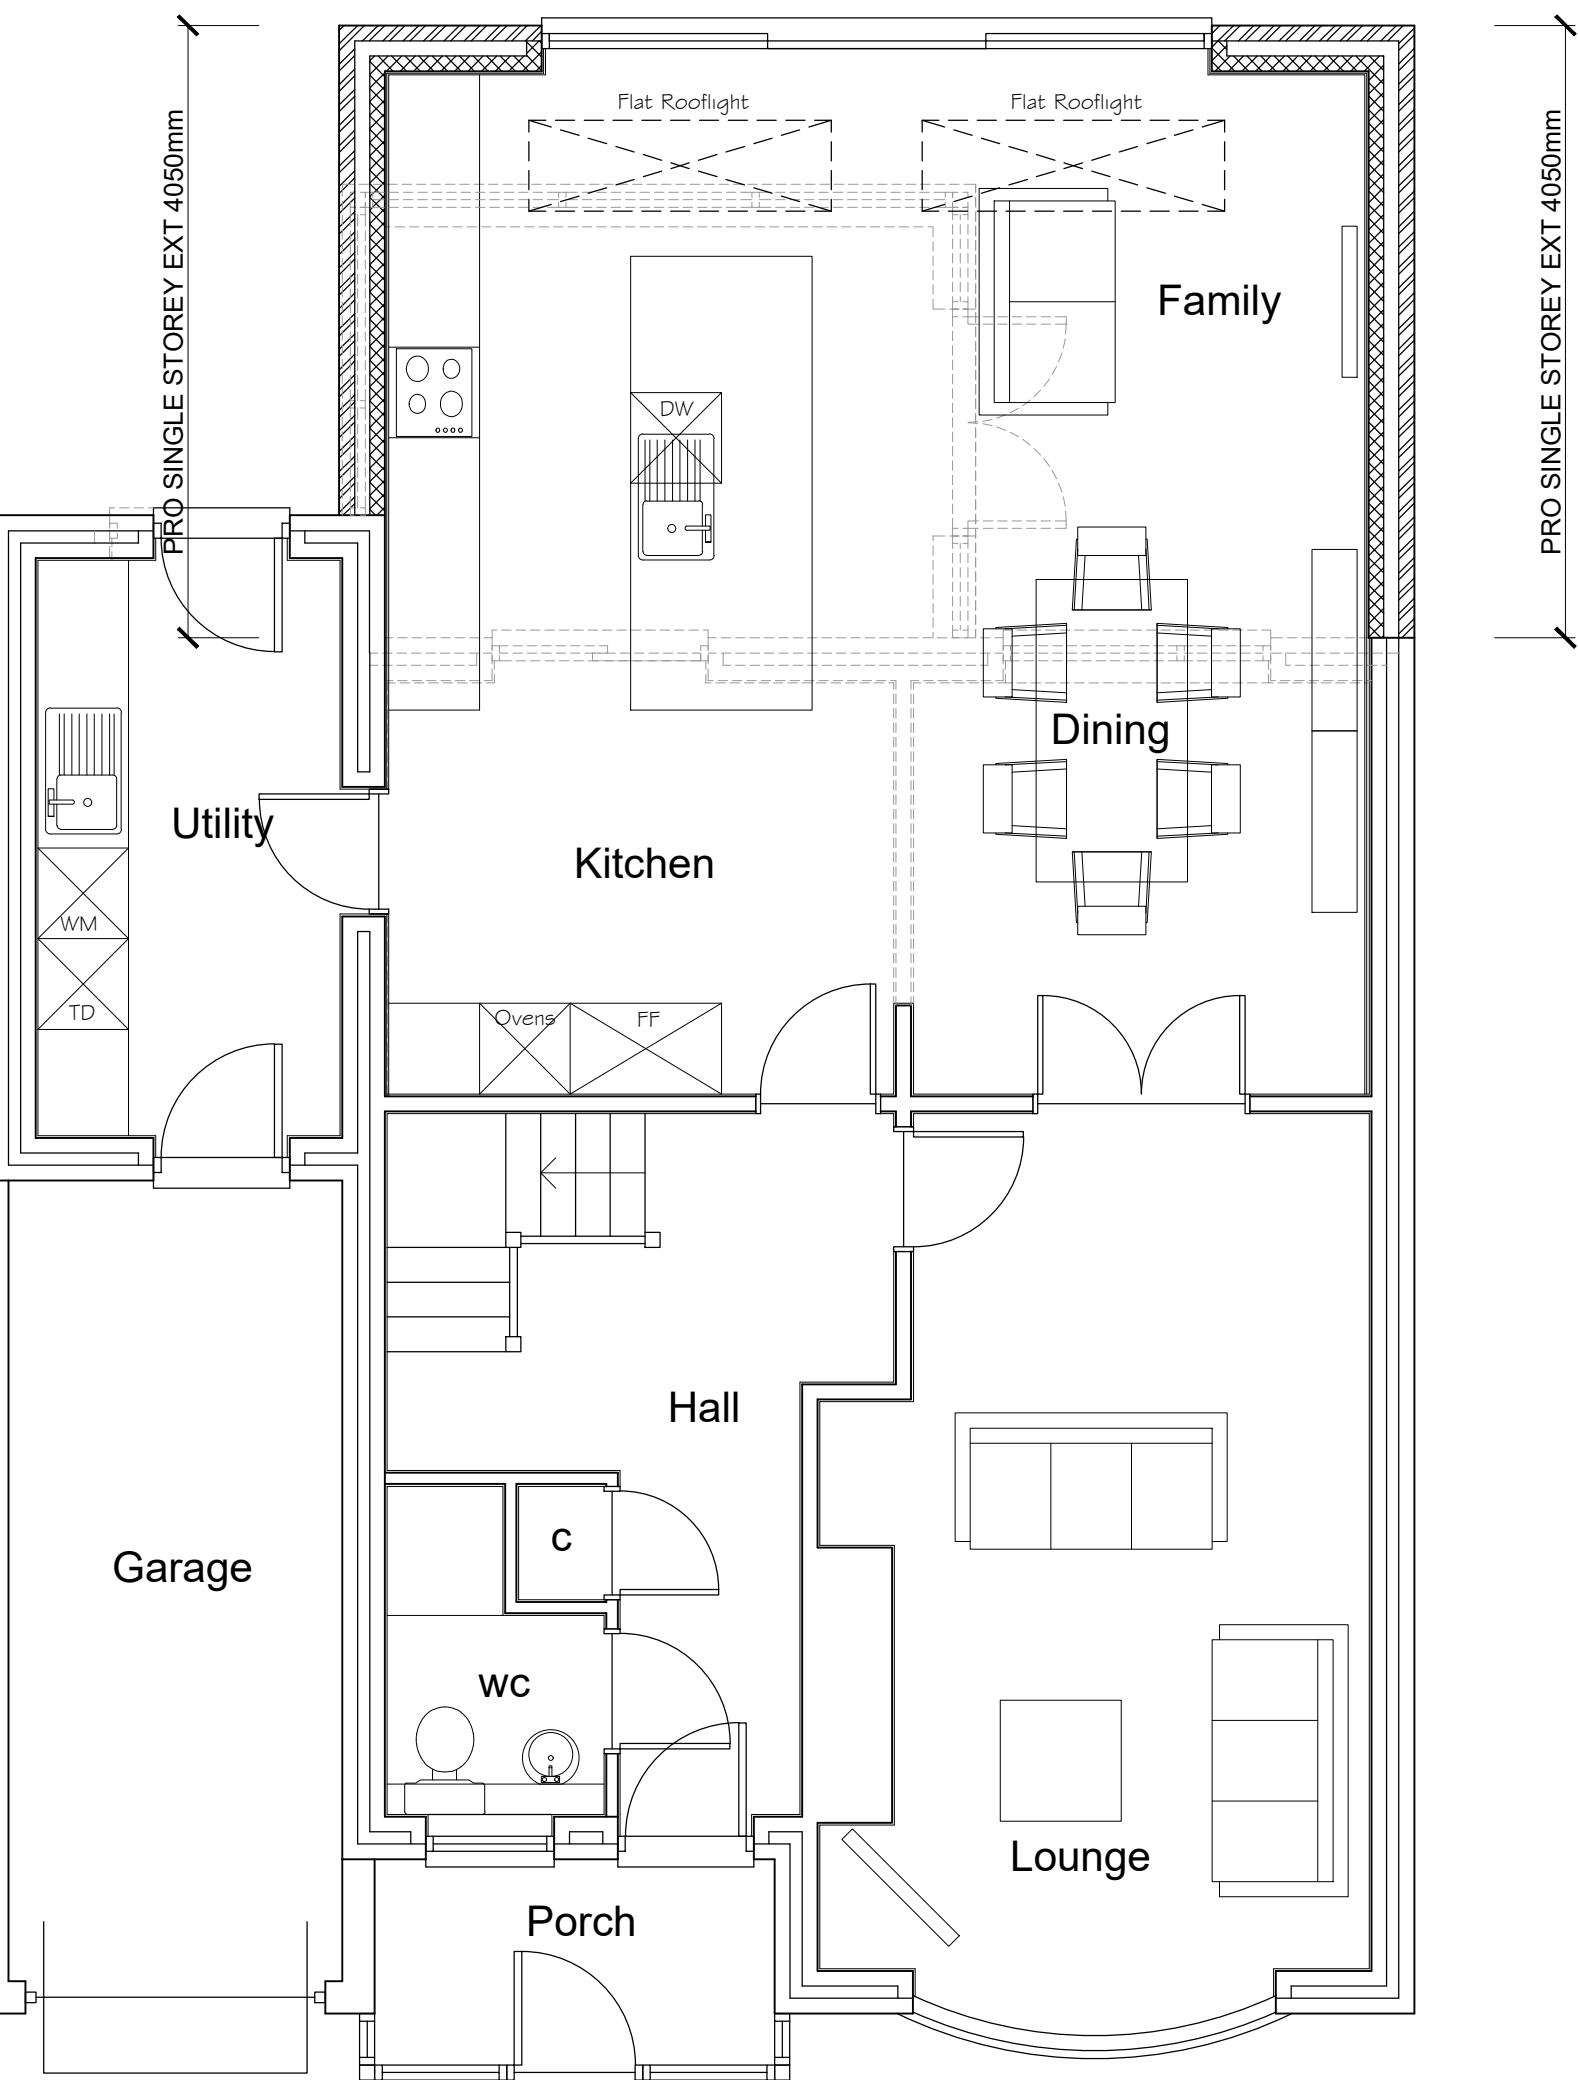


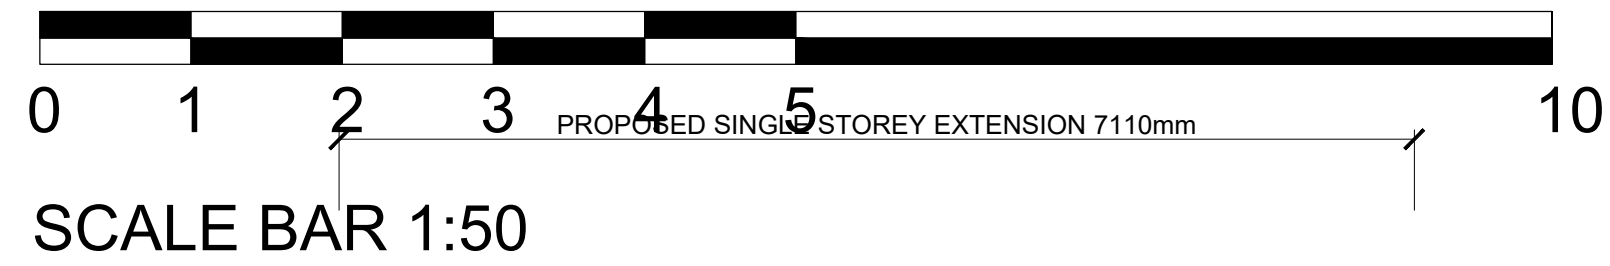

PROPOSED GROUND FLOOR PLAN
(1:50)

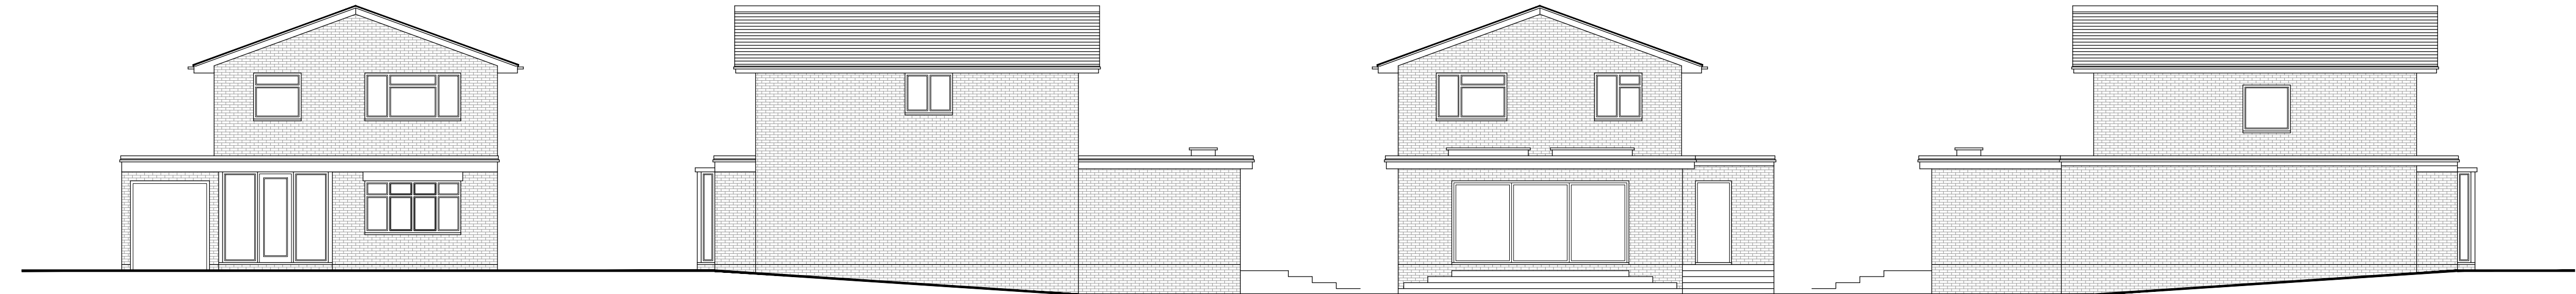


PROPOSED SOUTHWEST ELEVATION
(1:100)


PROPOSED SOUTHEAST ELEVATION
(1:100)

PROPOSED NORTHEAST ELEVATION
(1:100)

PROPOSED NORTHWEST ELEVATION
(1:100)

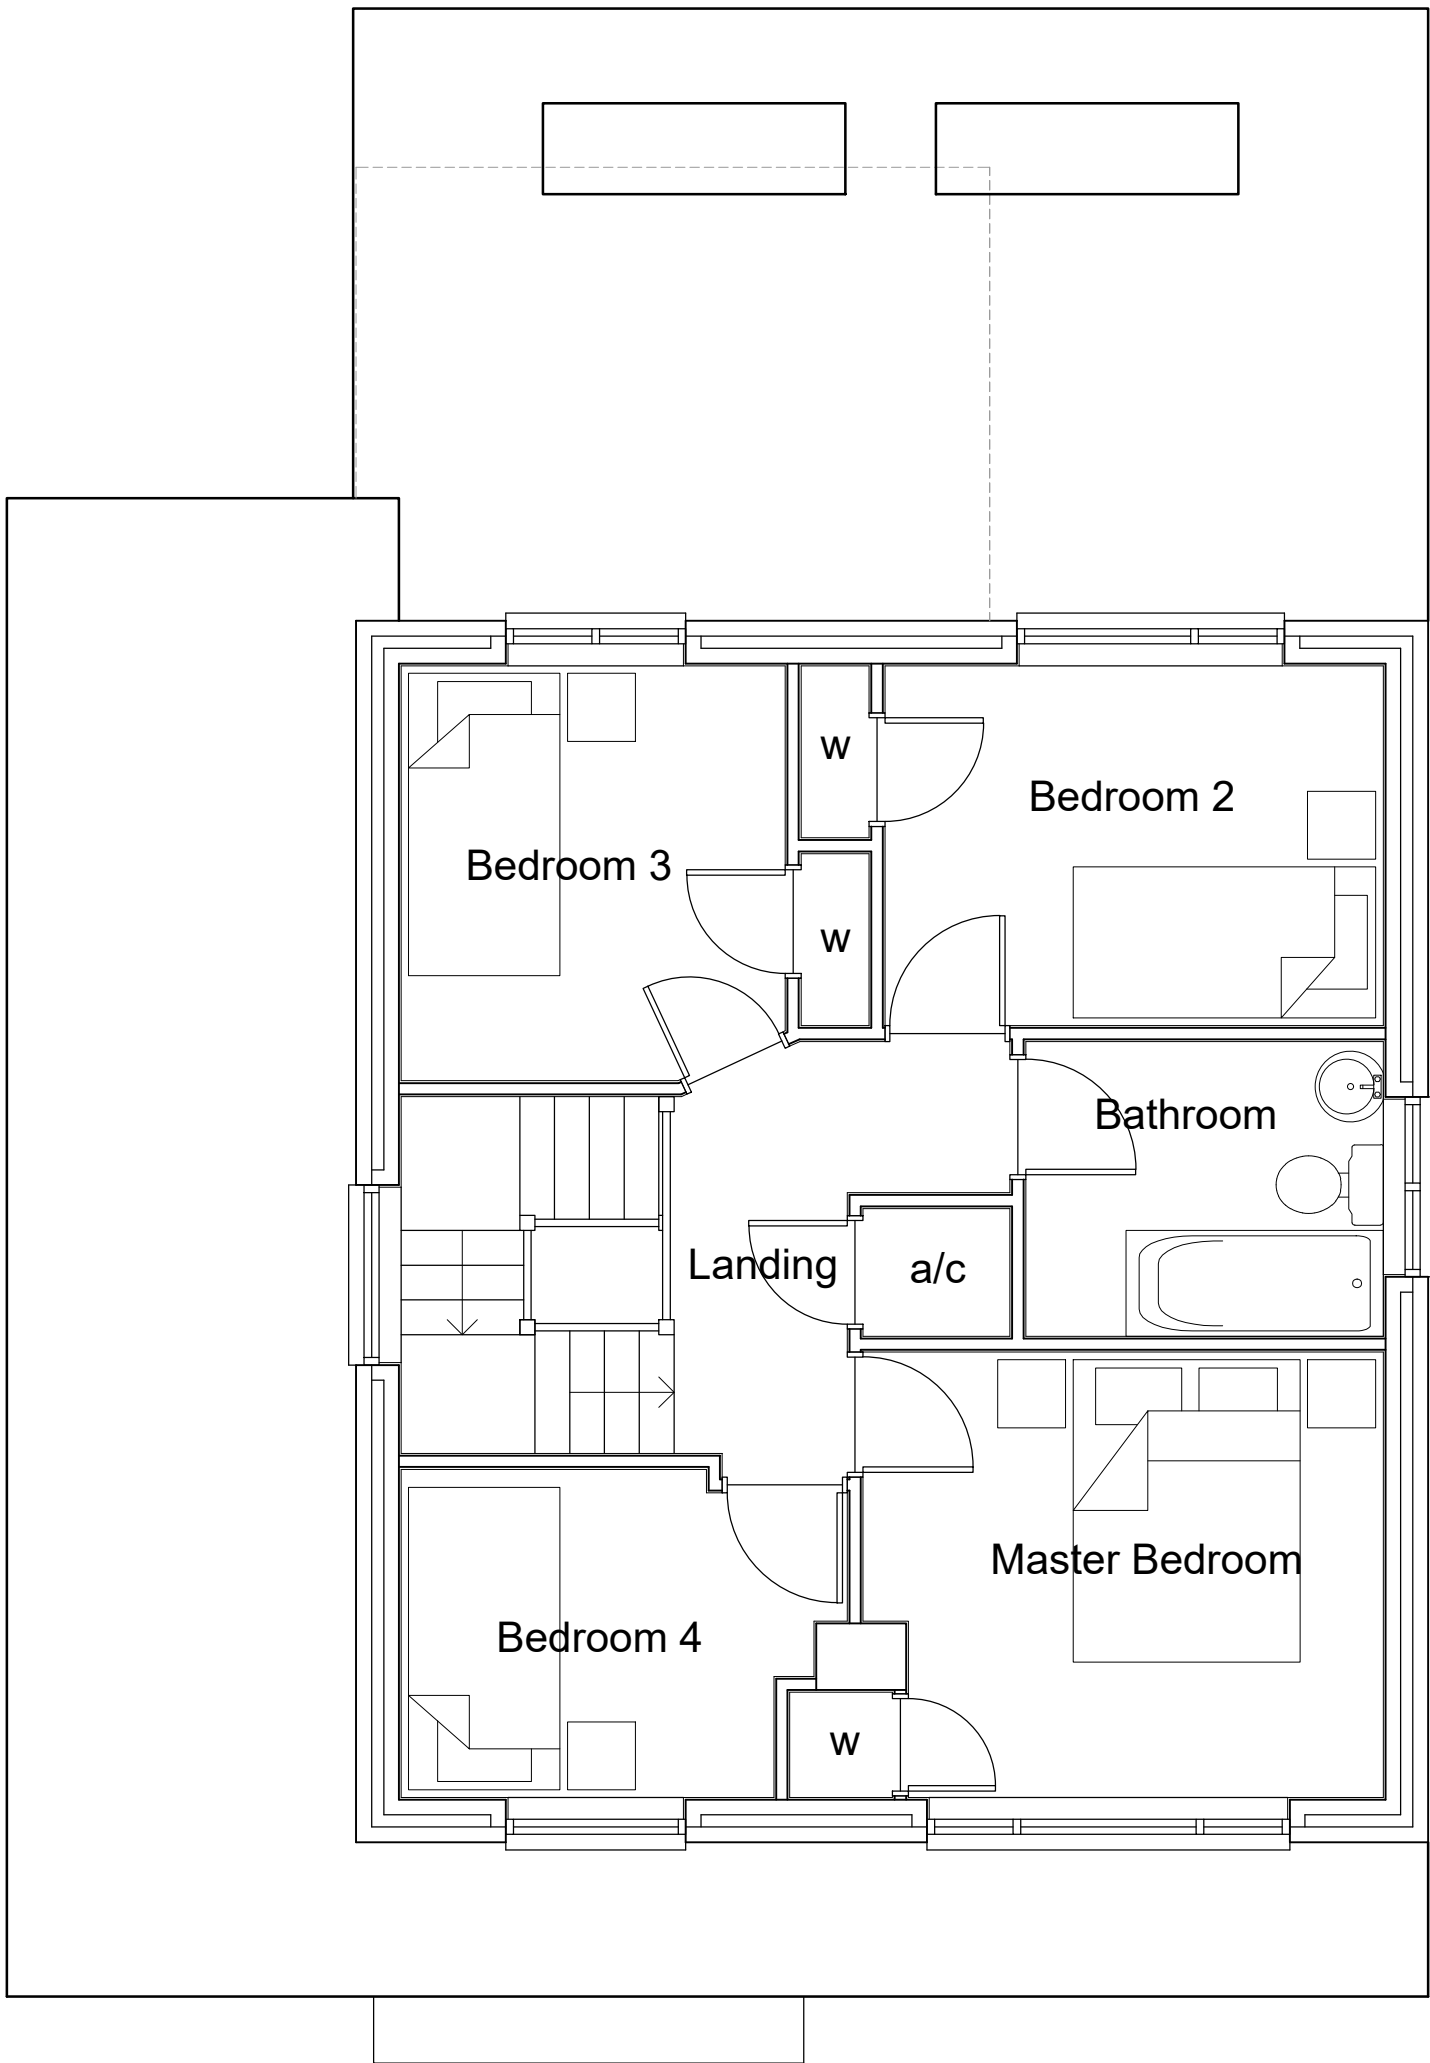

PROPOSED FIRST FLOOR PLAN
(1:50)

 

PROPOSED ROOF PLAN
(1:50)

Notes

THIS DRAWING IS THE COPYRIGHT OF VIVID DESIGN STUDIO LTD AND MUST NOT BE COPIED, ALTERED OR REPRODUCED IN ANY WAY NEITHER PASSED TO A THIRD PARTY WITHOUT THEIR WRITTEN PERMISSION.

DIMENSIONS TO BE CHECKED ON SITE BEFORE COMMENCING WORK AND ANY DISCREPANCIES SHALL BE REPORTED TO THE DESIGNER. FIGURED DIMENSIONS MUST BE TAKEN IN PREFERENCE TO SCALED DIMENSIONS.

Rev:-	Description:-	Date:-	Chkd by:-



The Barn, Calcot Mount Business Park, Calcot Lane,
Curdridge, Southampton, Hampshire, SO32 2BN
Tel: 01489 786670
Email: info@vividdesignstudio.co.uk
Website: www.vividdesignstudio.co.uk

Project:-	Proposed Extensions and Alterations 106 Winchester Street Botley Hampshire		
Title:-	Proposed Floor Plans & Elevations		
Client:-	Mr Ryan Elcock		
Scale:-	1:50, 1:100 (@A1)		
Drawn By:-	PJD	Checked By:-	
Date:-	06/09/25	Date:-	
Job.No:-	250023	Drg.No:-	04