


Notes:
This drawing is to be read in conjunction with all other relevant architectural drawings.
Drawing not to be scaled, use figured dimensions only. All dimensions to be checked on site by the contractor prior to the commencement of any work or specialist production drawing. Any discrepancies to be notified to Hay Associates and further instructions obtained before work is commenced.
Copyright © Hay Associates Limited

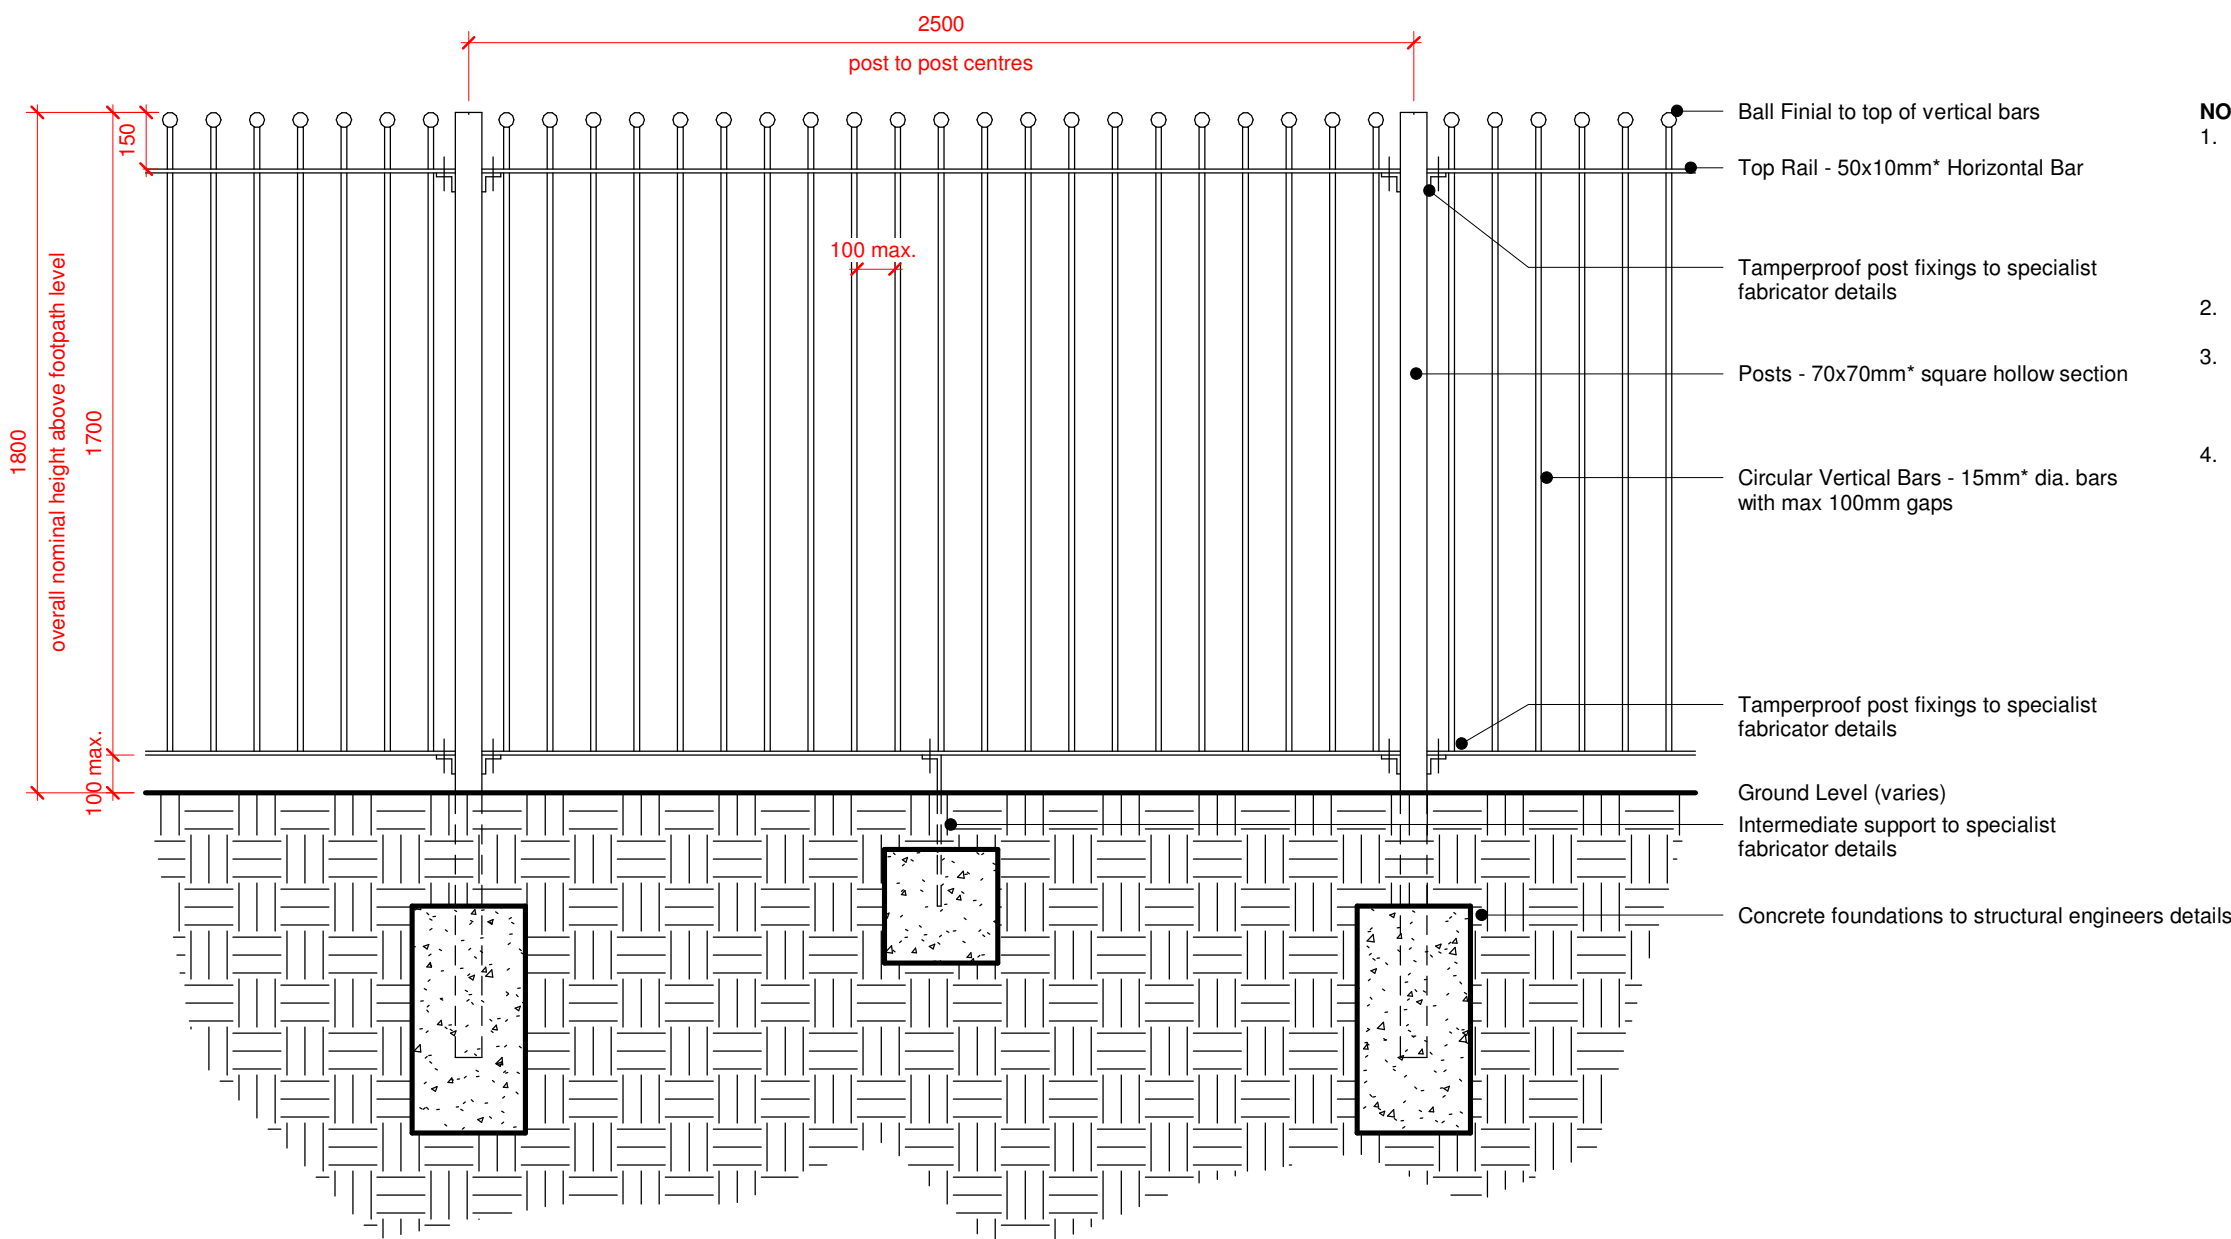

- NOTES:**
- SOLID BAR RAILINGS**
 - HEIGHT : 1800mm ABOVE FINISHED GROUND LEVEL
 - POST SECTION : 70x70mm SHS*
 - TOP RAIL : 50x10mm*
 - BOTTOM RAIL : 50x10mm*
 - VERTICAL BARS : 15mm dia*
 - BALL FINIAL
 - ALL STEEL TO BE GALVANISED WITH POLYESTER POWDER COATED FINISH : BLACK (RAL 9005)
 - * DENOTES SIZES PROVIDED FOR INFORMATION ONLY. SPECIALIST FABRICATOR TO ADVISE ON SIZES SUITABLE FOR THE FENCE TYPE, DESIGN PRINCIPLES, LOCATION AND LOADINGS. INCLUDE FOR LOCKABLE ACCESS GATES IN LOCATION SHOWN ON THE SITE PLAN.
 -

FENCE - SOLID BAR RAILING - ELEVATION

2. Boundary - Fence - Solid Bar Railing Ball Finial

1 : 20

B	Blockwork wall detail omitted	25.08.2025
A	PLANNING ISSUE	27.07.2025
Rev.	Note:	Date:



Hay Associates Limited
4100 Park Approach
Thorpe Park
Leeds
LS15 8GB

0113 880 5500
info@thehayassociates.co.uk
www.thehayassociates.co.uk

Client	Hedge End Care Home Limited						
Project	Boorley Gardens, Botley SO32 2BX						
Title	Boundary Treatment Details						
Scale @ A1	1 : 20	Date	March 2025	Drawn by	MH	Checked by	MH
Project No.	H228	Drawing No.	PC01	Revision	B	Status	PLANNING