




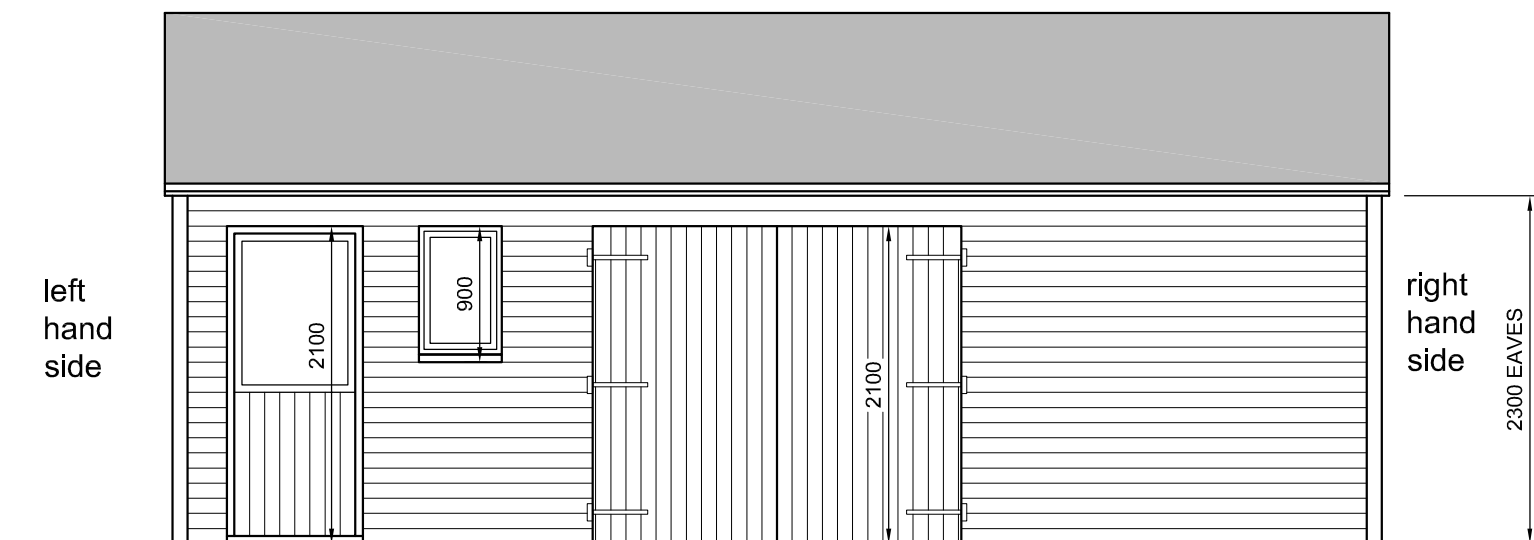

FRONT ELEVATION (1:50)

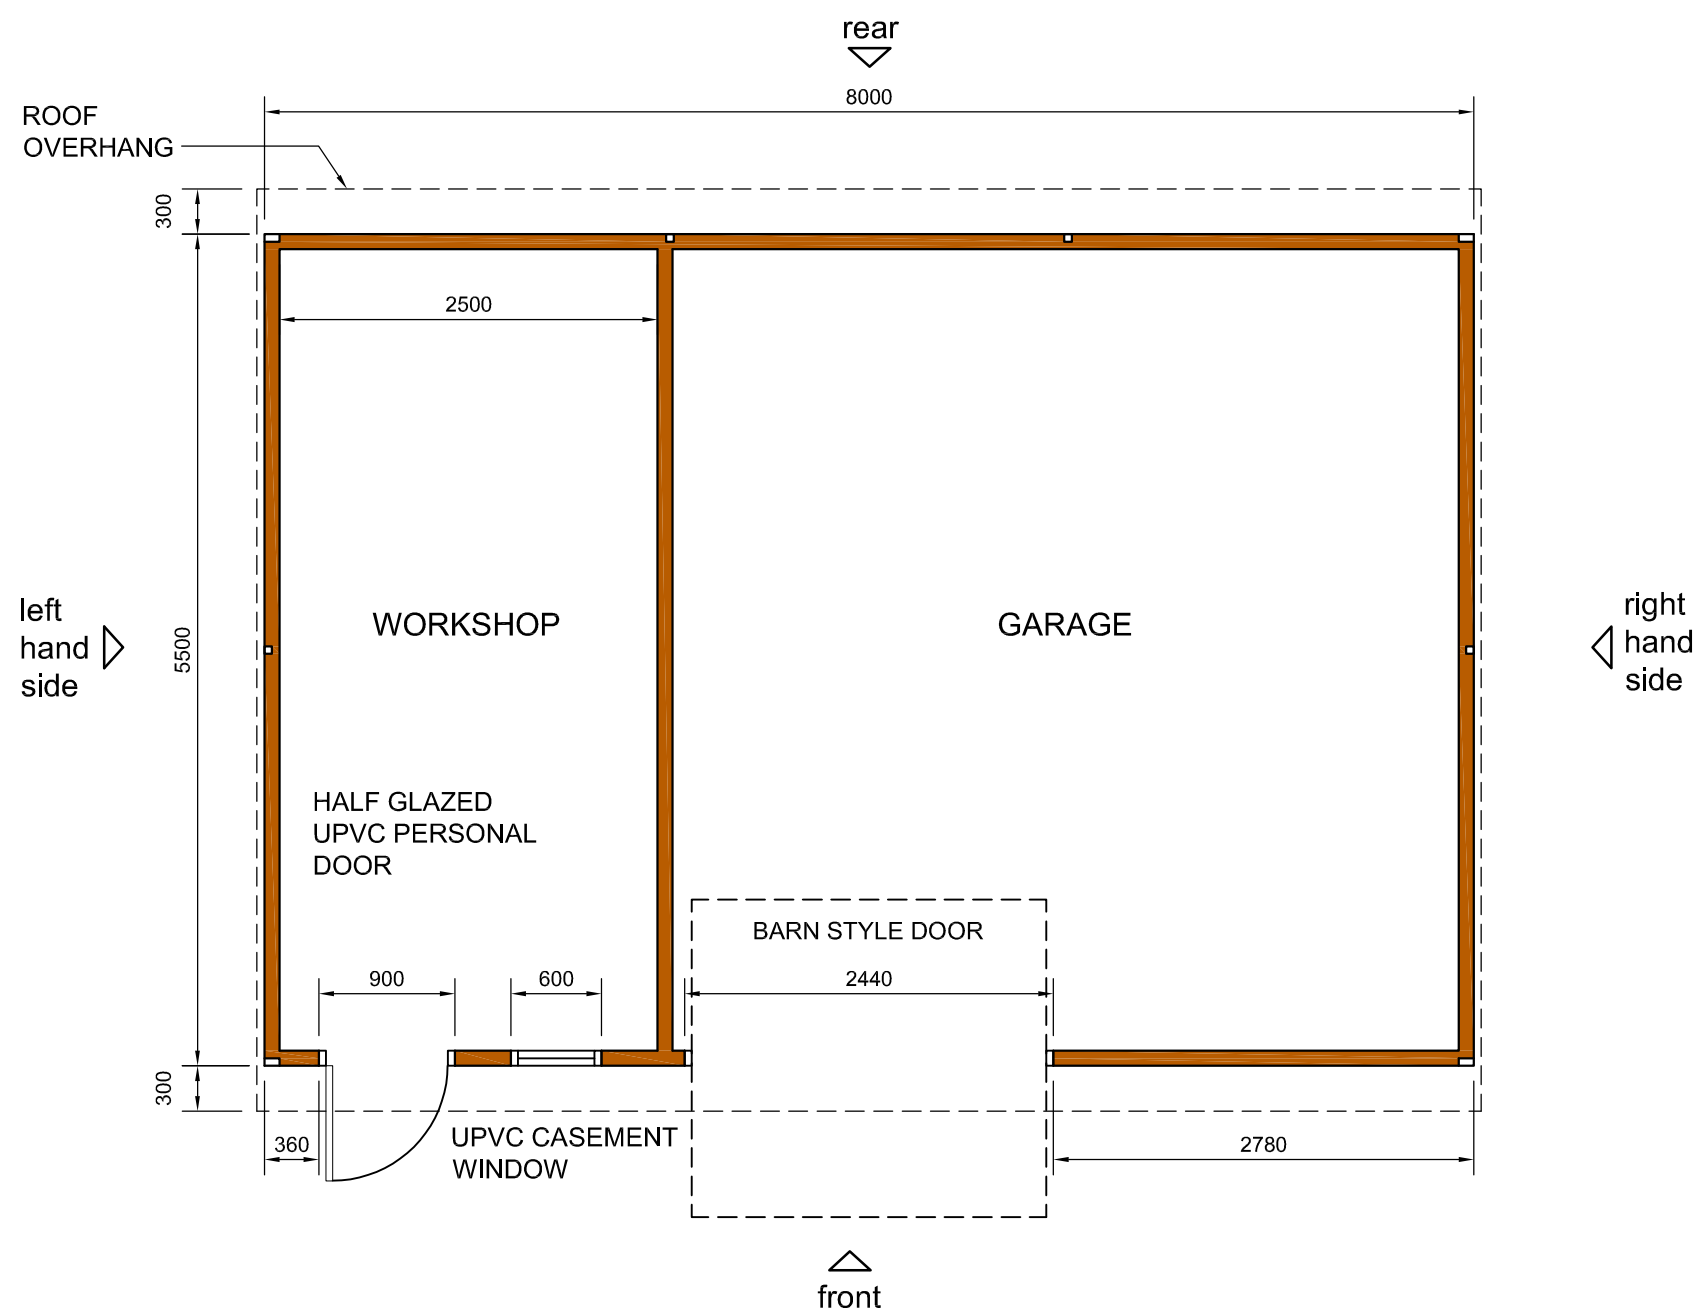

PROPOSED FLOOR PLAN (1:50)

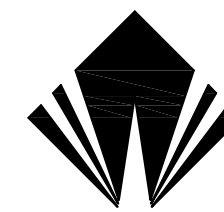

WARWICK
BUILDINGS

**Warwick
Buildings**

Warwick Buildings, Nightingale Lane,
Long Itchington, Southam,
Warwickshire, CV47 9QL.

T: 01926-815757

F: 01926-815162

E: sales@warwickbuildings.co.uk

W: www.warwickbuildings.co.uk

MATERIALS :-

GREY FELT TILE
ROOFING WITH
BLACK GUTTERING
TANALISED BARGE
BOARDS

FEATHER EDGE
TIMBER CLADDING

Drawing 1 of 2

Customer:	Mr Ben Pilgrim Pyle Hill Cottage, Winchester Road, Fair Oak, Eastleigh, SO50 7GQ
Drawing No.:	2025-WB-33 sheet 1 of 2
Date Issue:	21.8.25



Scale 1:50 when printed at A3