


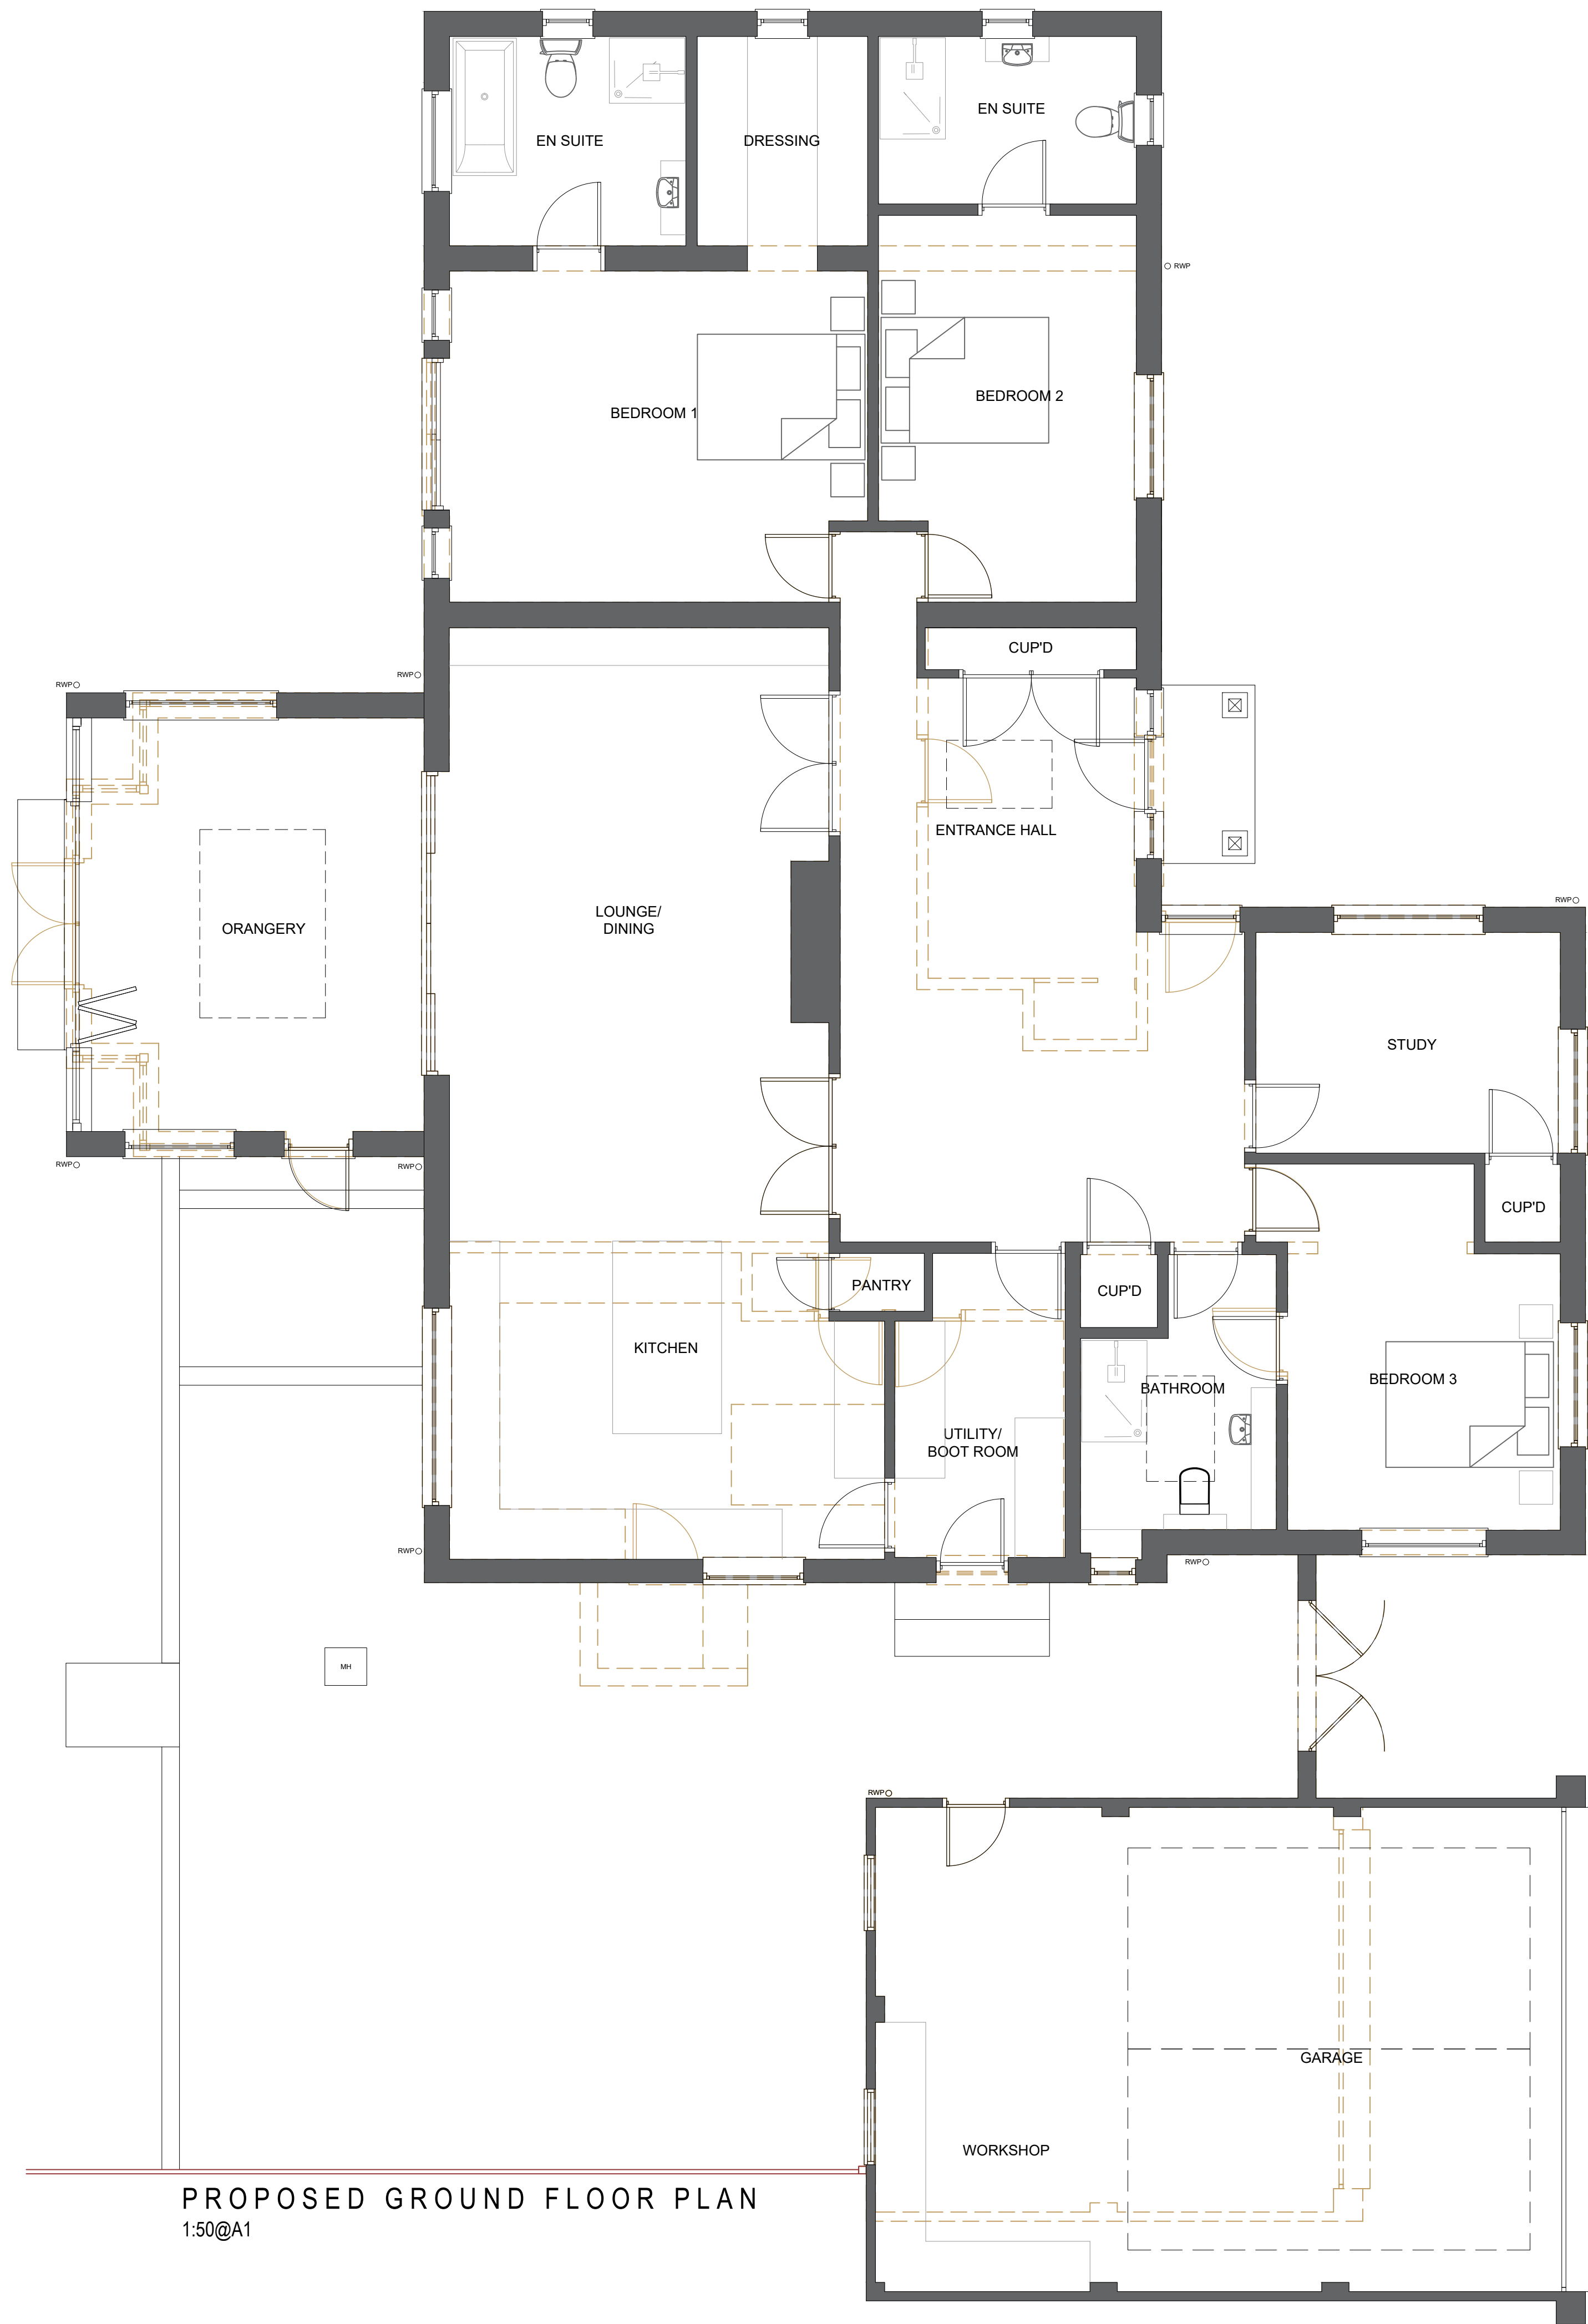


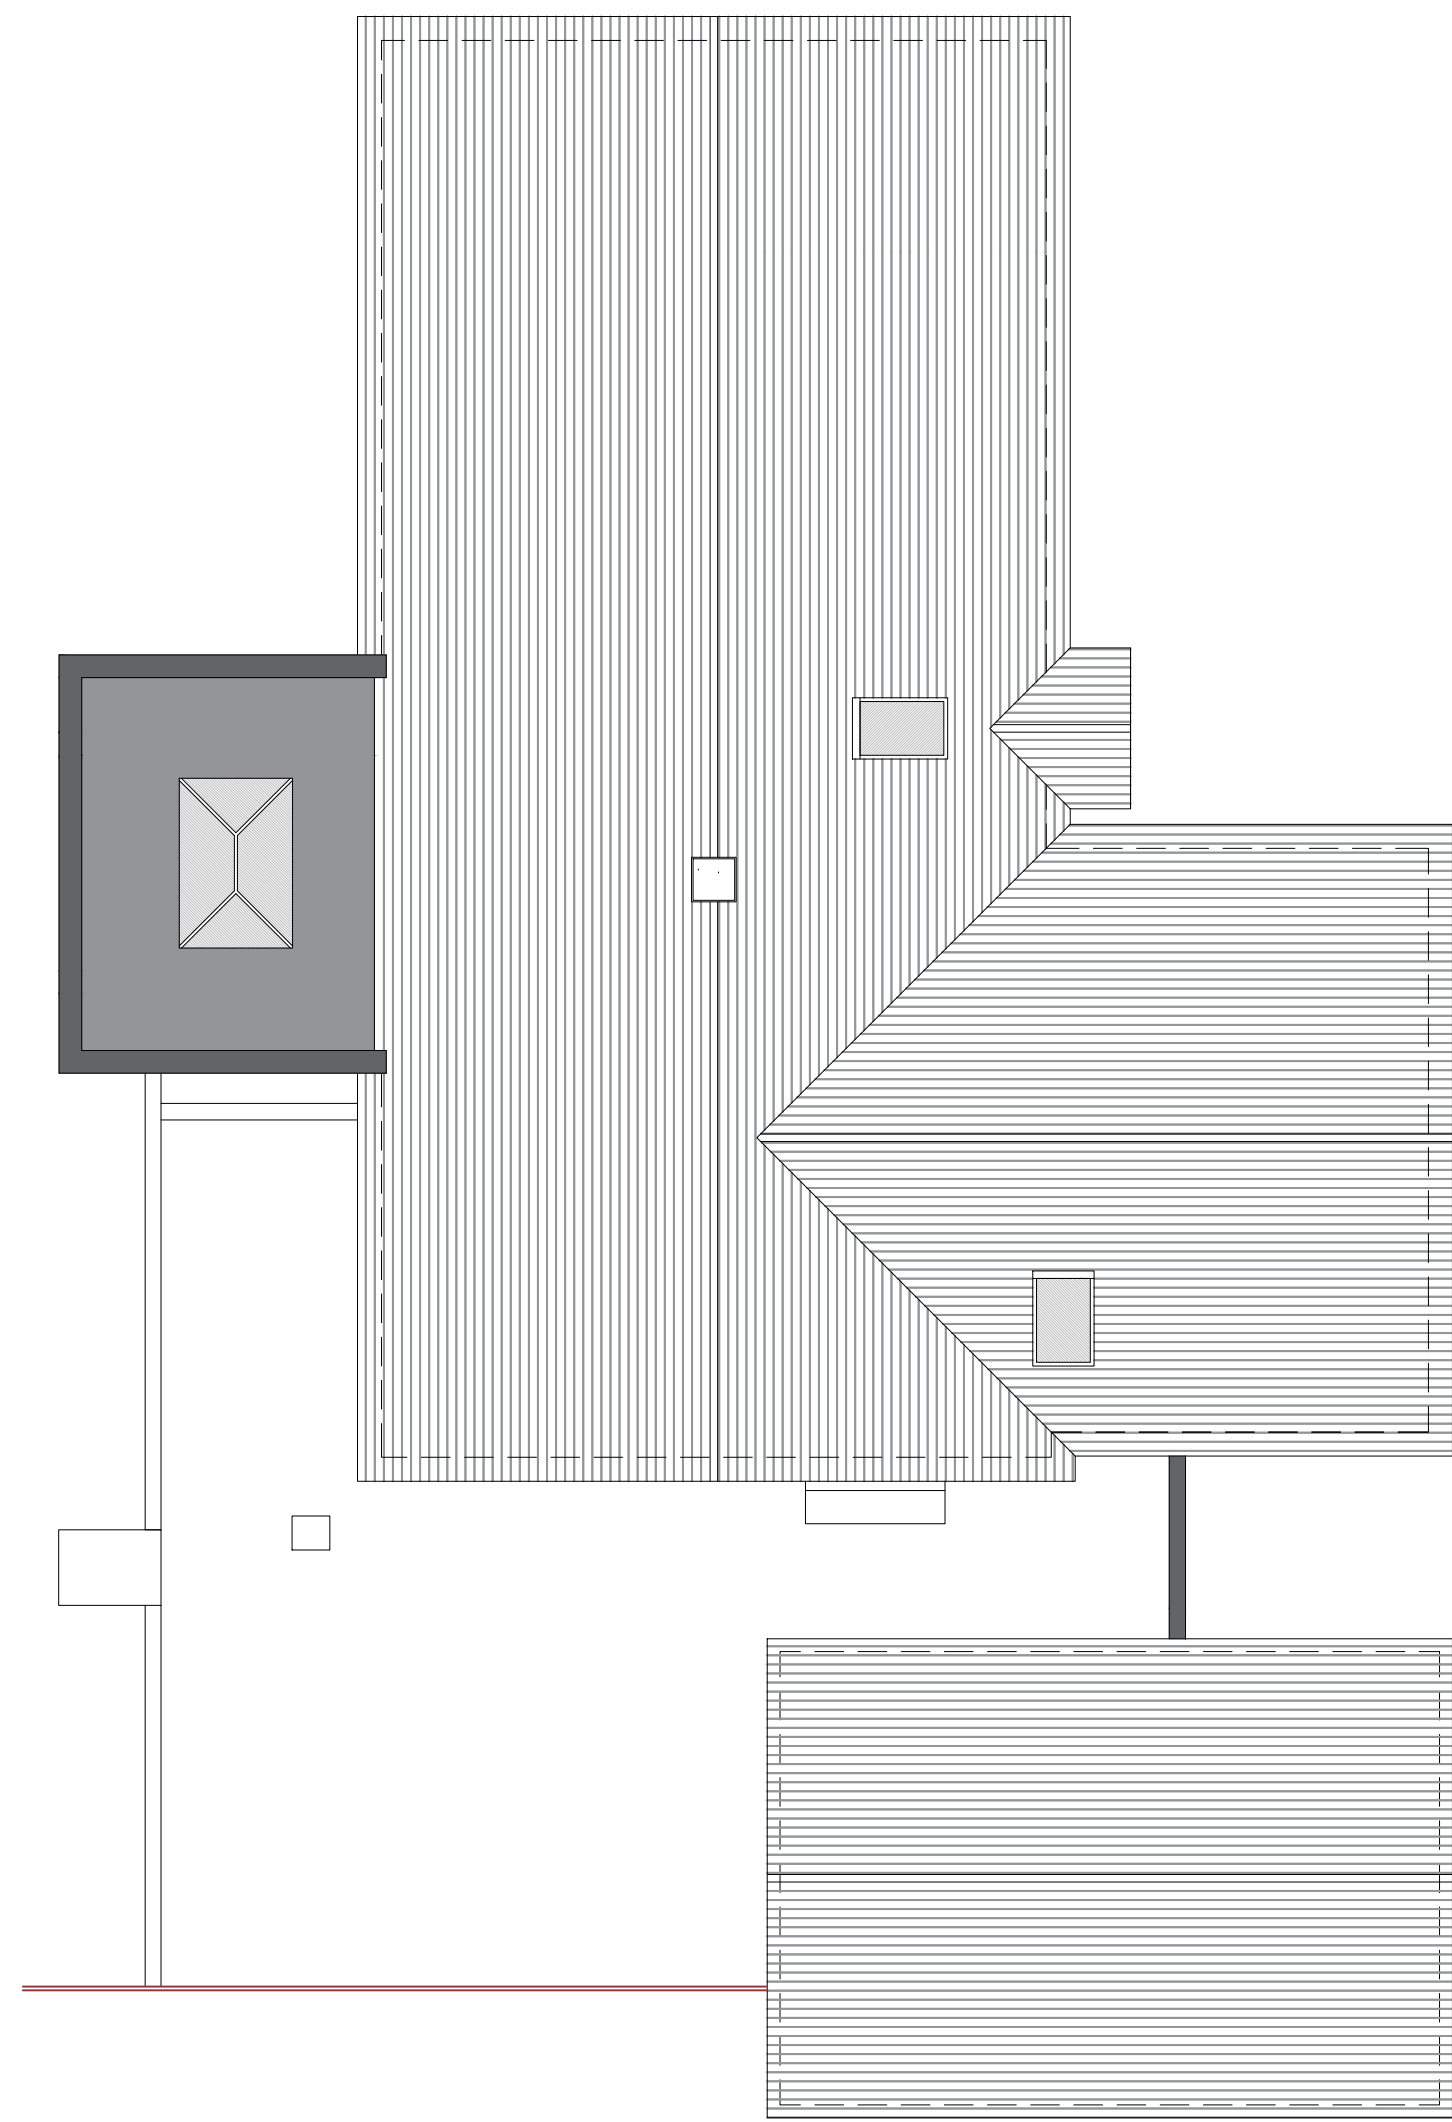

PROPOSED GROUND FLOOR PLAN
1:50@A1

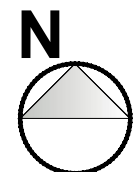

PROPOSED ROOF PLAN
1:100@A1

 

NOTES

DO NOT SCALE FROM THIS DRAWING.
ALL DIMENSIONS TO BE CHECKED ON SITE.
COPYRIGHT PROTECTED.

ORIGINAL A1

REVISIONS:

REV A:

JOB TITLE:

PROPOSALS AT:
7 BREAMORE CLOSE,
BOYATT WOOD,
EASTLEIGH,
SO50 4QB

CONTACT:

07988518827
dwilliams@willowarchitecture.co.uk

CARMEN AND DAVE

CLIENT:



DRAWING TITLE:

PROPOSED PLANS

DRAWN BY:

DTW

DATE:

13/06/25

SCALE:

VARIES@A1

DRAWING NO:

2096-003

PLANNING