

Disclaimer

Adjacent Properties and boundaries are shown for illustrative purposes only and have not been surveyed unless otherwise stated. All areas shown are approximate and should be verified before forming the basis of a decision. Do not scale other than for Planning purposes. All dimensions must be checked by the contractor before commencing work on site. No deviation from this drawing will be permitted without prior written consent of the architect. The copyright of this drawing remains with HMO Designers and may not be reproduced in any form without prior written consent.

Notes

Drawing based on survey information by others and subject to planning, building regulation and other statutory approvals.

Drawing Key

Existing Walls

New Walls
(External Alterations Completed Under PDR)

Demolished Walls / Sanitaryware


Rooflights Above




FRONT ELEVATION
SCALE 1:50



REAR ELEVATION
SCALE 1:50

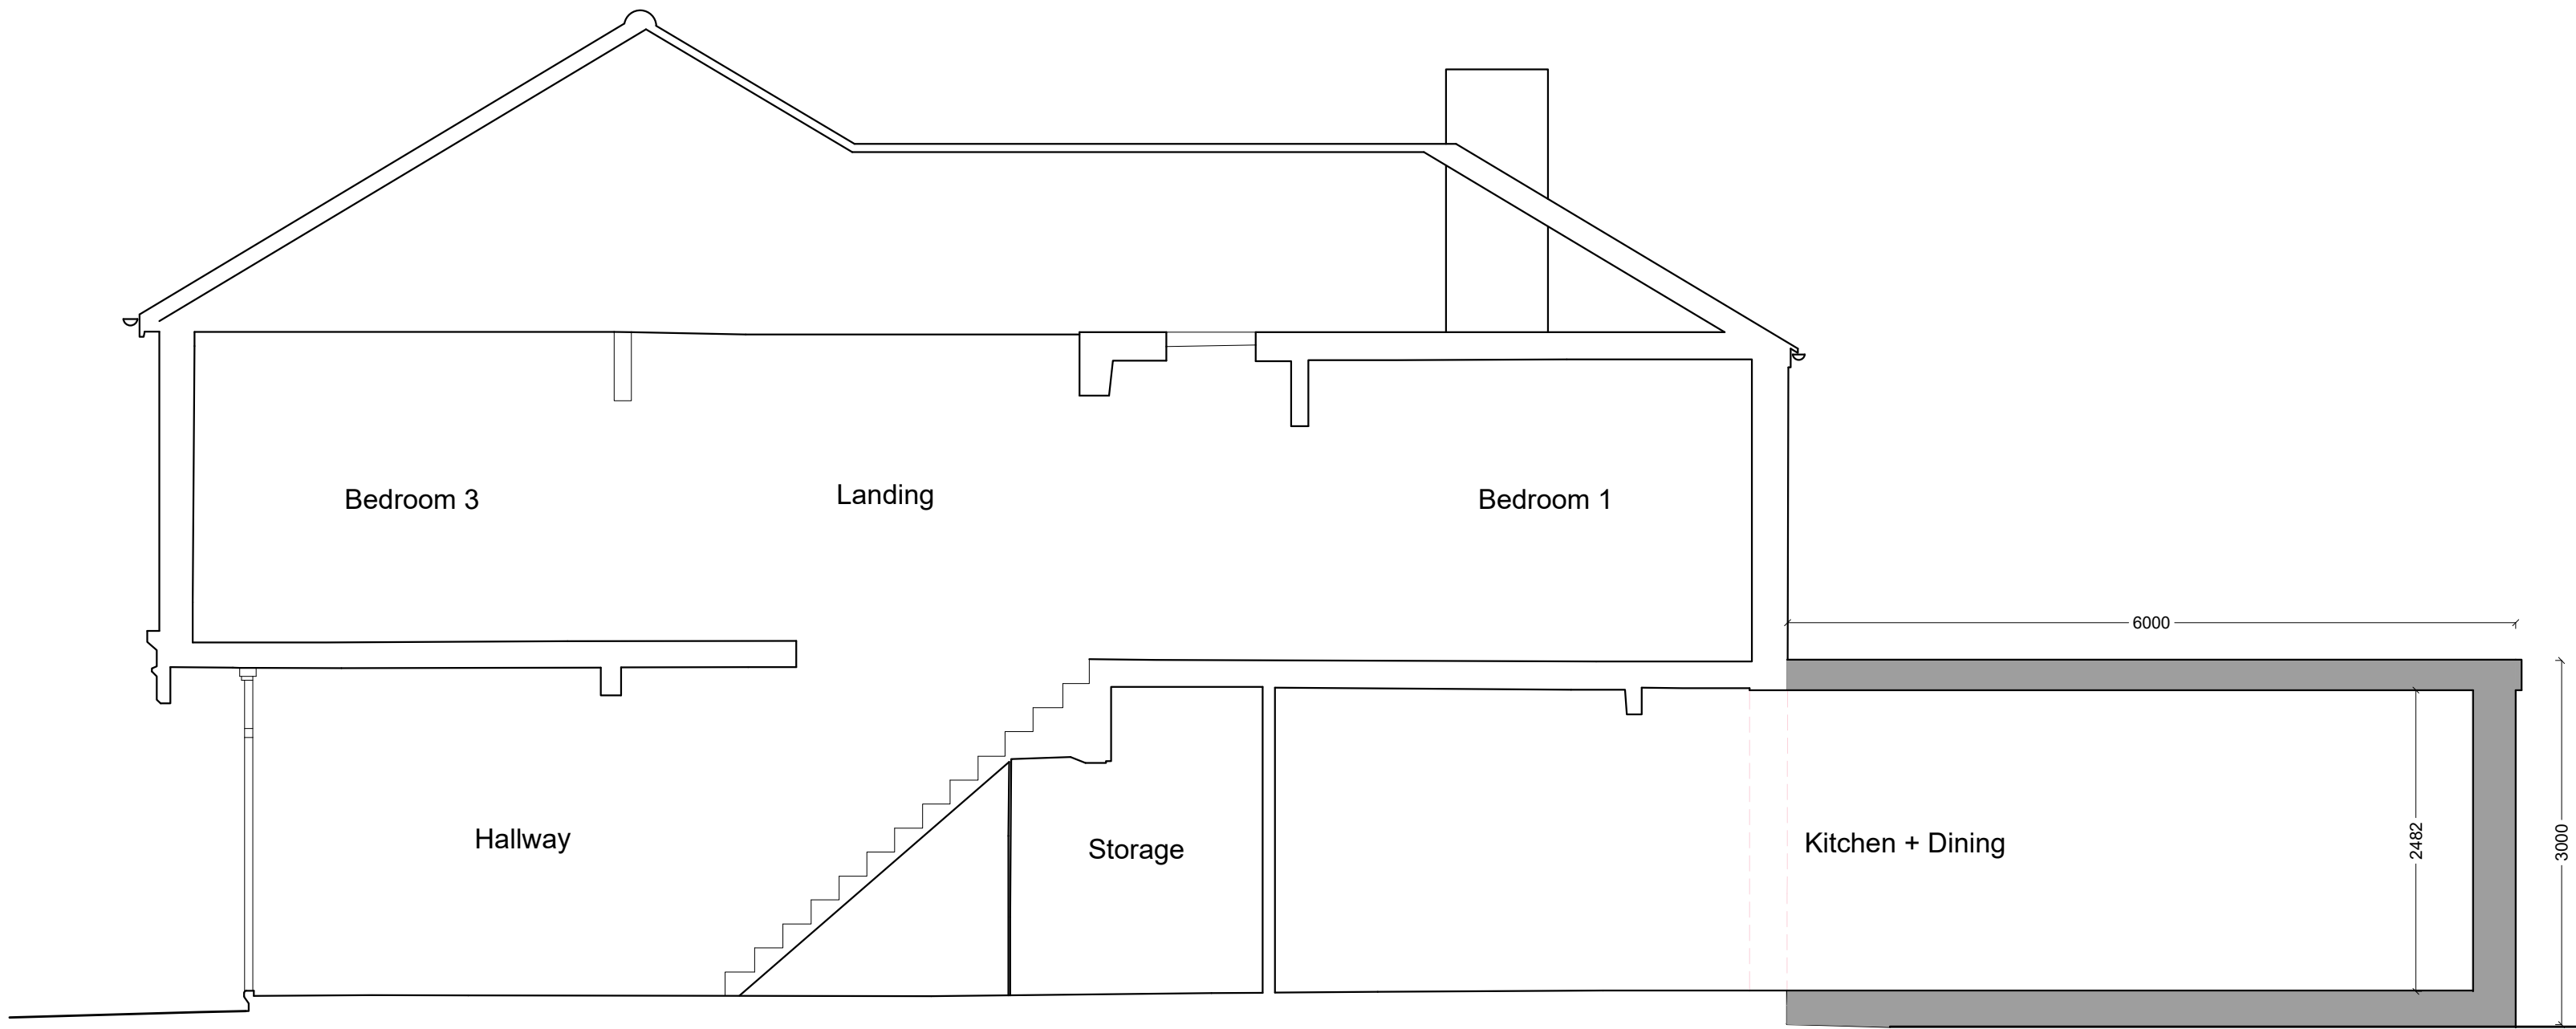

SECTION AA
SCALE 1:50

 

Our Studio // Ichen Court, Eastgate Street, Winchester
Our Number // 0800 175 5405
Our Email // hello@thistlearchitecture.co.uk
Our Website // thistlearchitecture.co.uk

Project
41 Archers Road, Eastleigh,
SO50 9AQ

Drawing Title
Proposed Elevations and
Section AA

Drawing Number
HD00247- PL004

Scale
1:50 @A1

Issue Status
Planning

Drawn **Date**
HR **Sep 2025**