




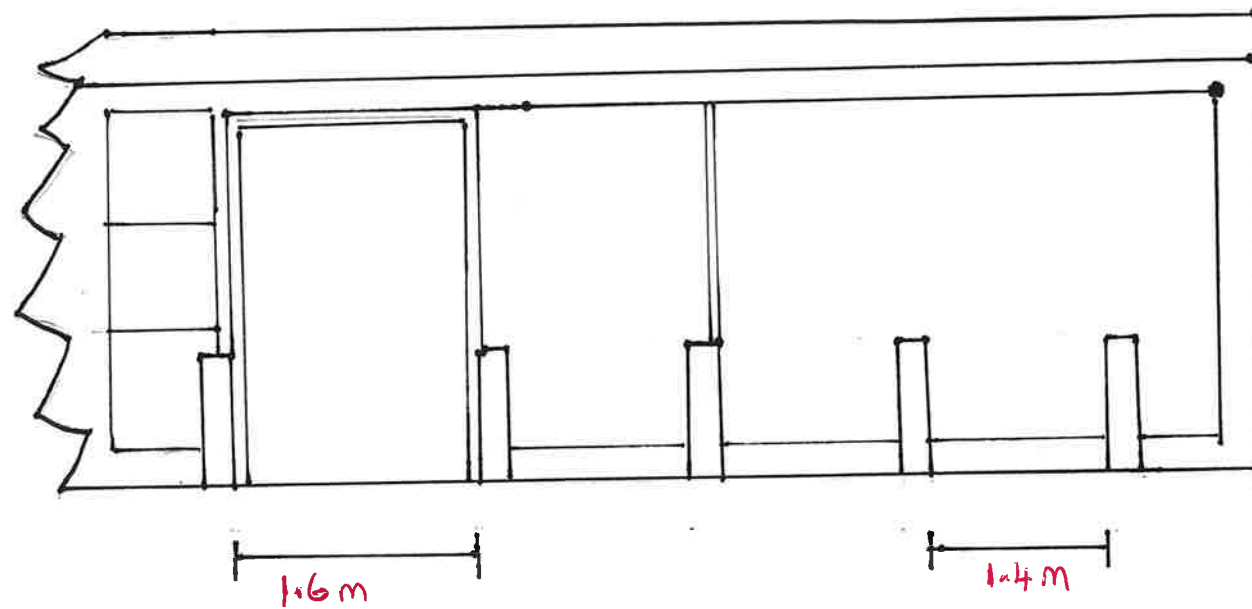

PROPOSED
FRONT
ELEVATION

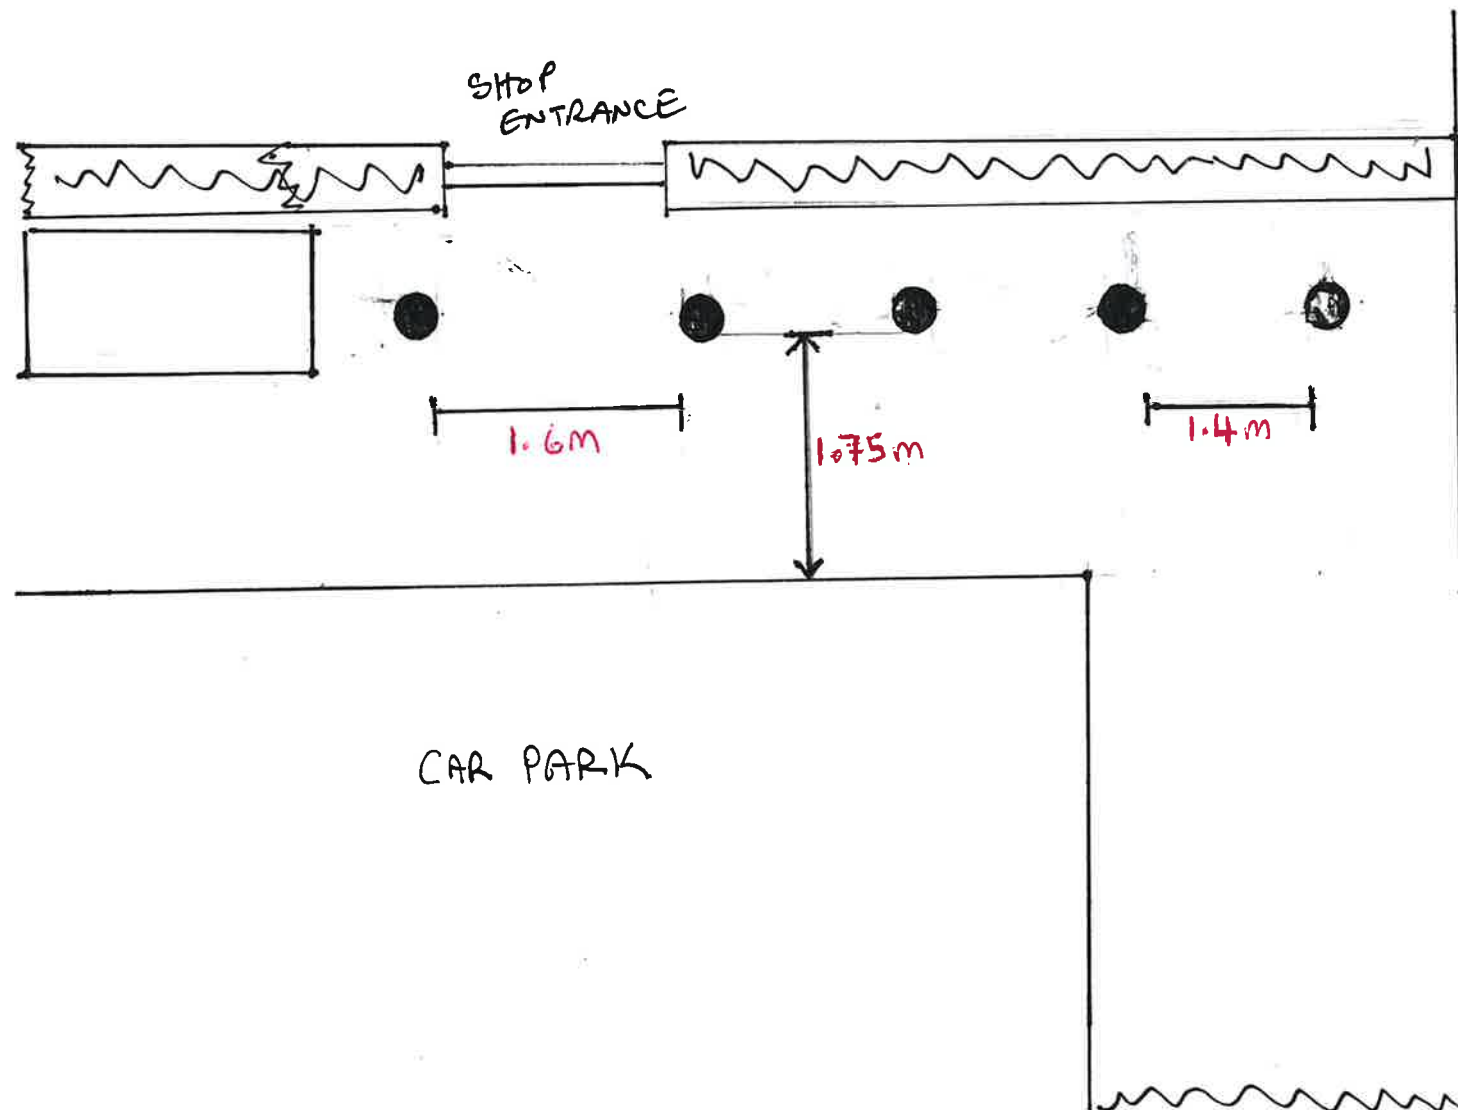

PROPOSED
FLOOR PLAN

 

SCALE 1:50

SITE: 4-6 SPRING LANE EASTLEIGH S050 GLS	PROPOSED BOLLARDS LAYOUT PLANS	DRAWING NO: 101A 18/09/2025
---	-----------------------------------	--------------------------------