




EXISTING GROUND FLOOR PLAN

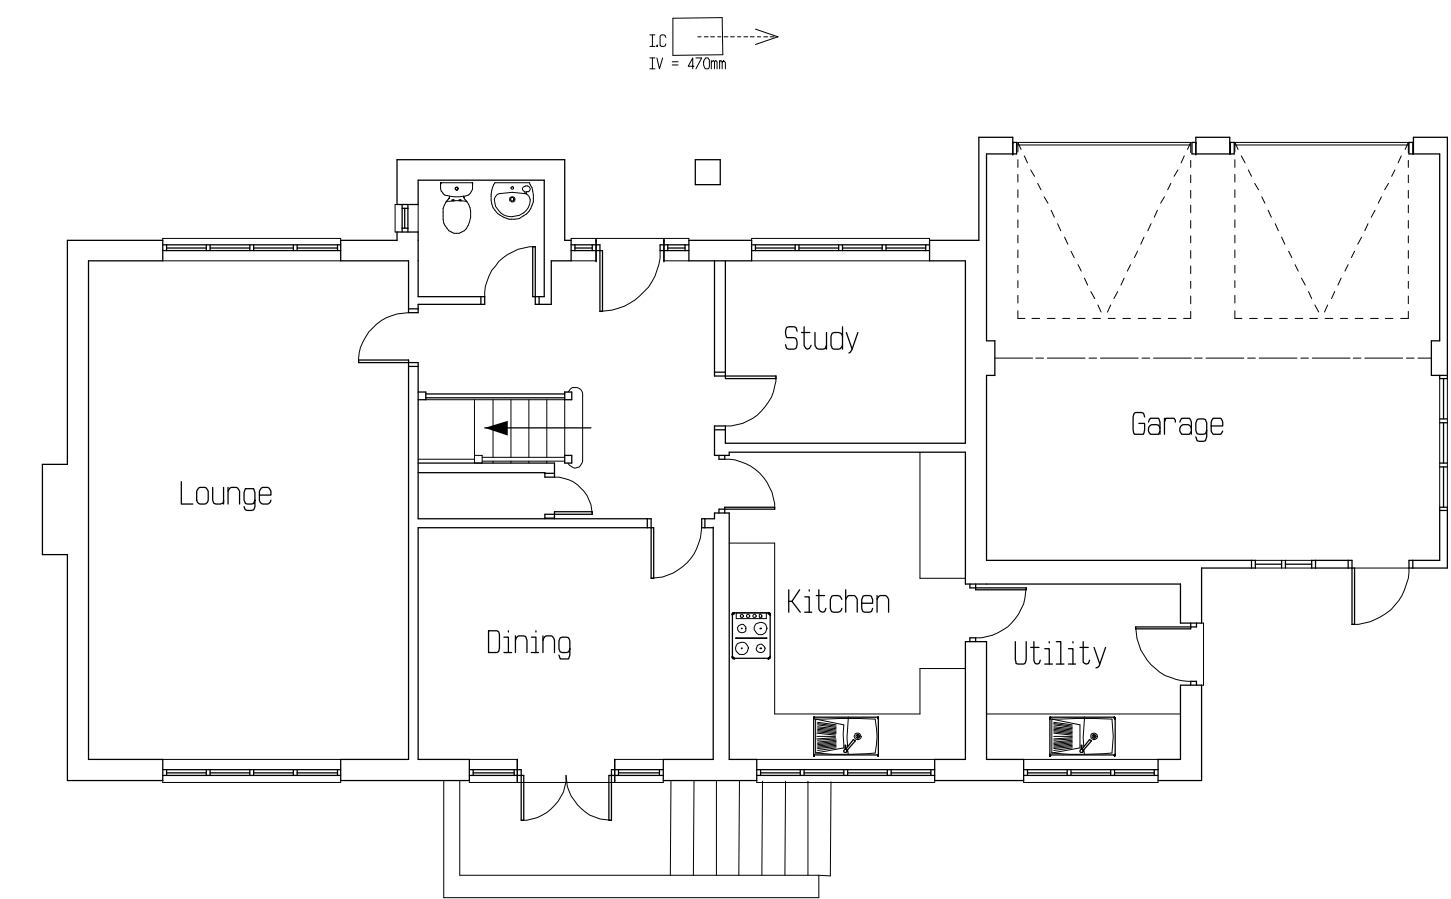


EXISTING FIRST FLOOR PLAN

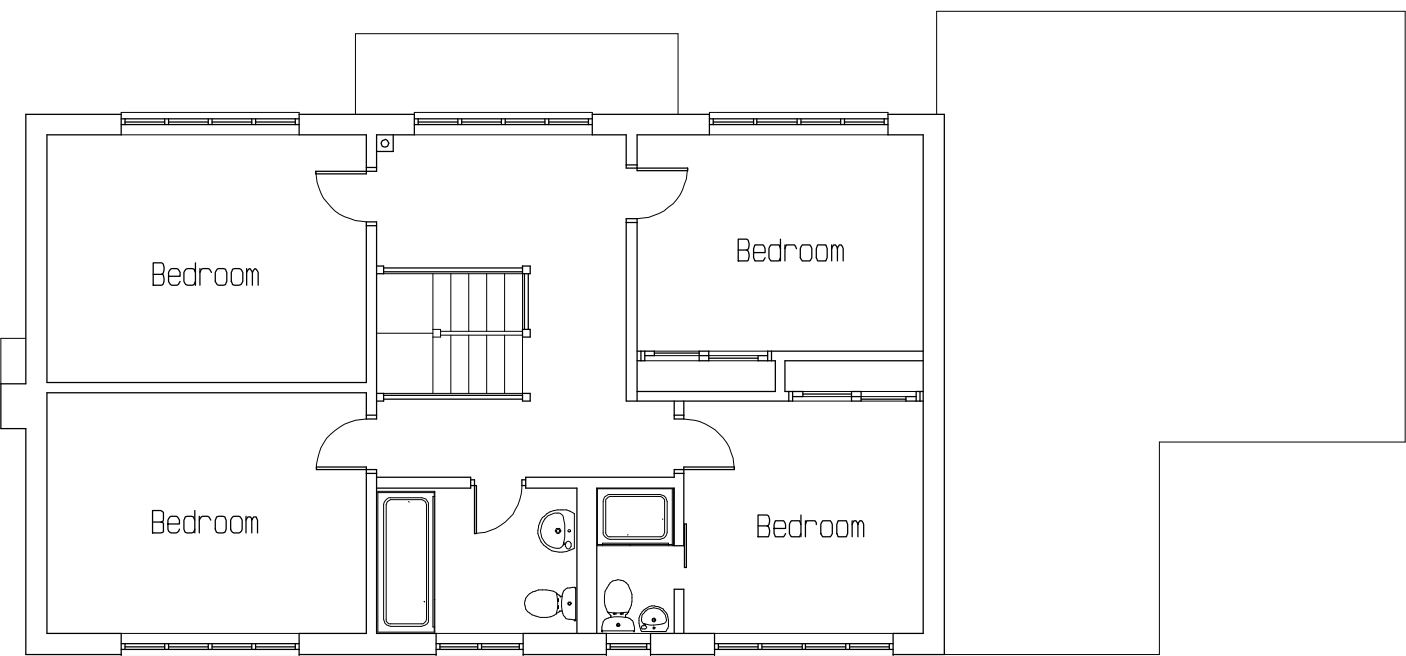

PROPOSED GROUND FLOOR PLAN

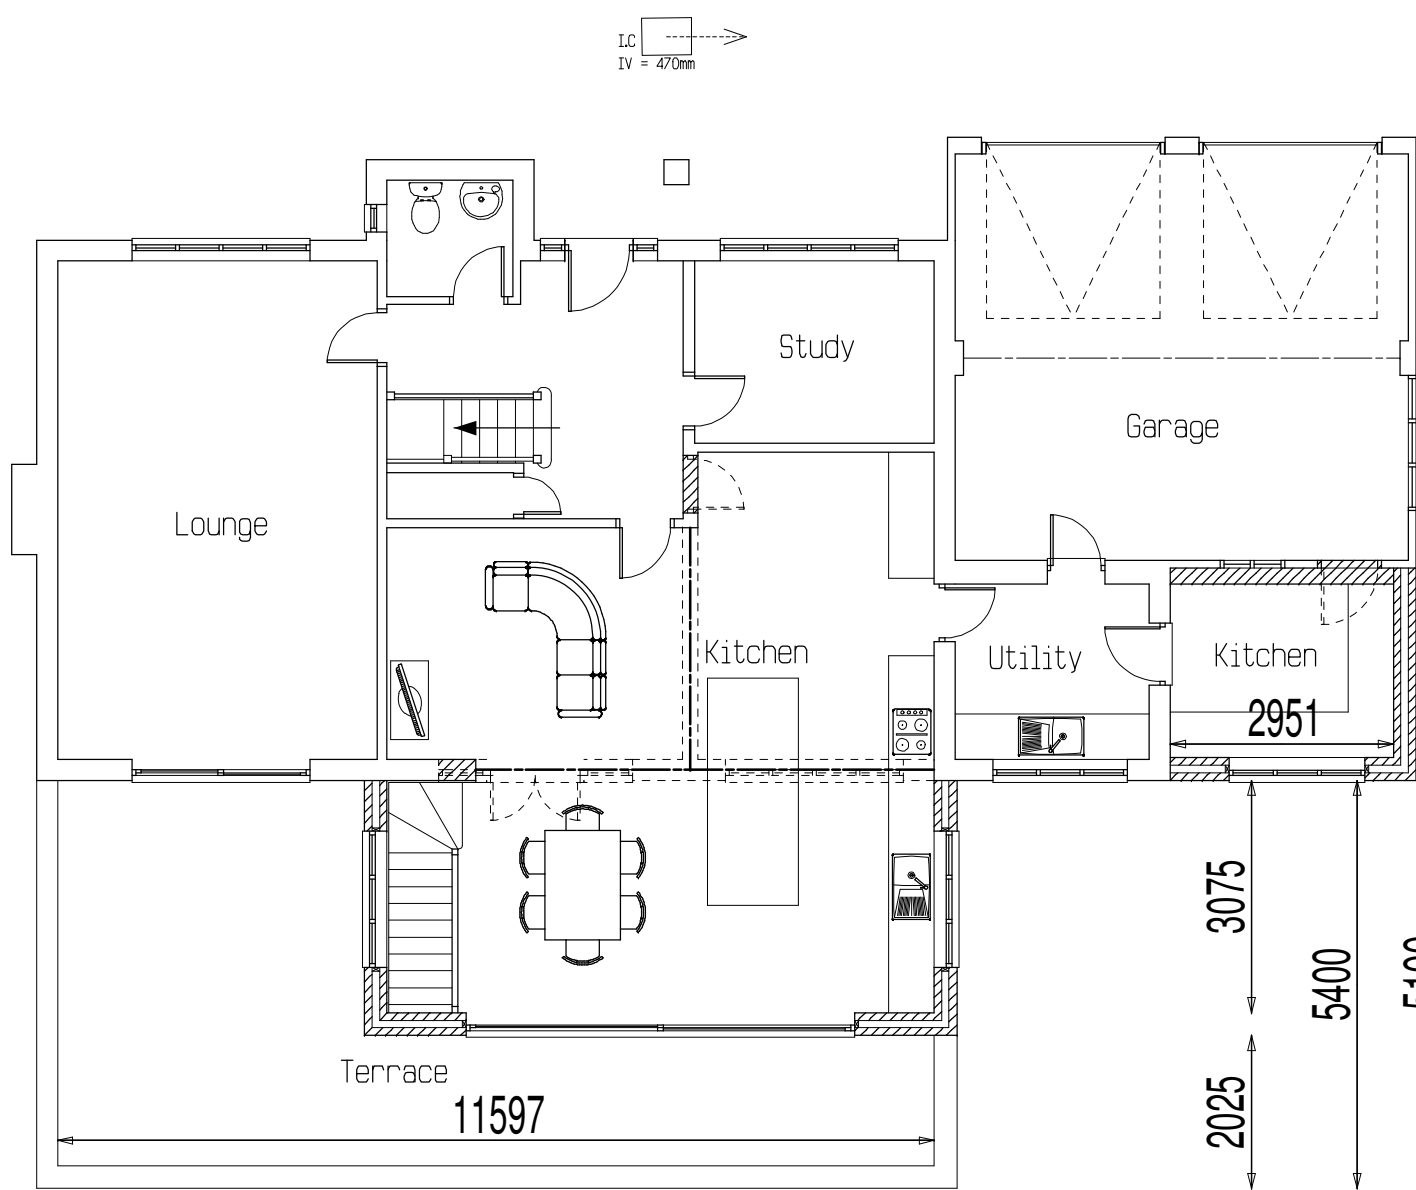

PROPOSED LOWER FLOOR PLAN

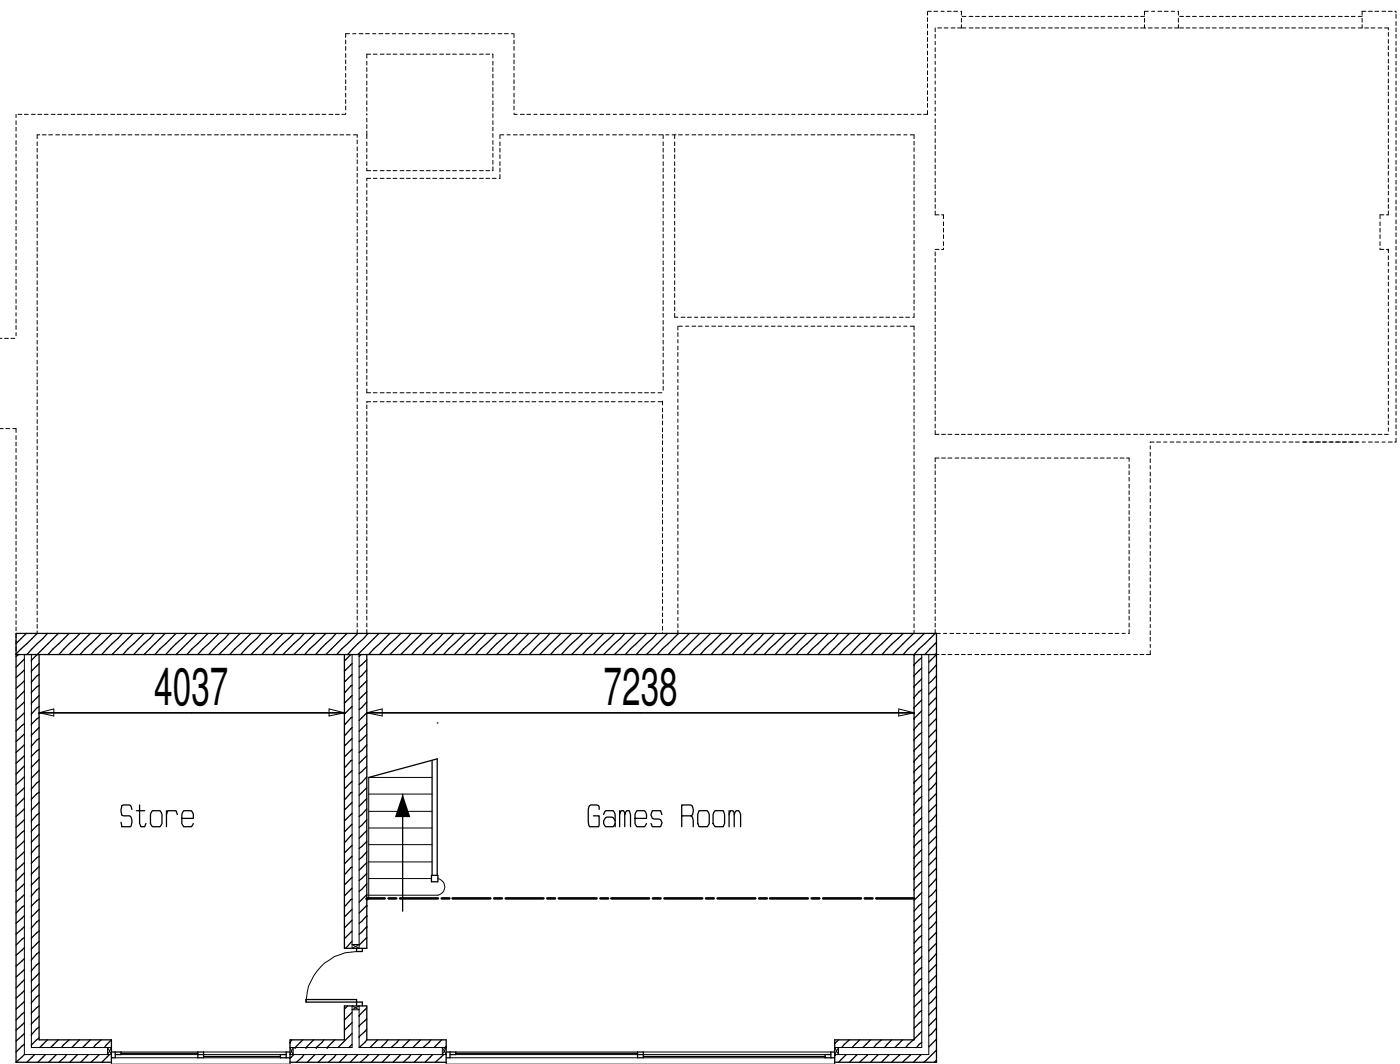

1.8M HIGH GLAZED PRIVACY SCREEN



RSPB SWIFT BOX POSITIONED UNDER EAVES

BEAUMARIS WOODSTONE BAT BOX AT LEAST 4M ABOVE THE GROUND

CONCRETE ROOF TILE TO MATCH EXISTING

WINDOWS/DOORS TO MATCH EXISTING

BRICKWORK TO MATCH EXISTING

PROPOSED NORTH EAST ELEVATION


PROPOSED SOUTH EAST ELEVATION

PROPOSED SOUTH WEST ELEVATION

EXISTING NORTH EAST ELEVATION

EXISTING SOUTH EAST ELEVATION

EXISTING SOUTH WEST ELEVATION

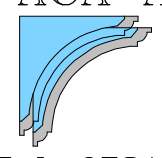

ACA ARCHITECTURAL DESIGN LTD
9 WOODSIDE AVENUE
EASTLEIGH
S050 9ES
Tel: 07817616023 or Email: acaadesign@gmail.com

Client
Mr & Mrs Singh

Project Title
4 Hocombe Park Close
Chandlers Ford, S053 5PT

Drawing Title
Existing/Proposed Plans And Elevations

Scale
1:100 On A1 Paper

Drawn By
AC

00.5m1m1.5m2m2.5m

© This drawing is the copyright of ACA Design Limited. It may not be copied, altered or reproduced without their written authority.
IF IN DOUBT ASK !!

Drawing No.
2025/01

Rev.
C