




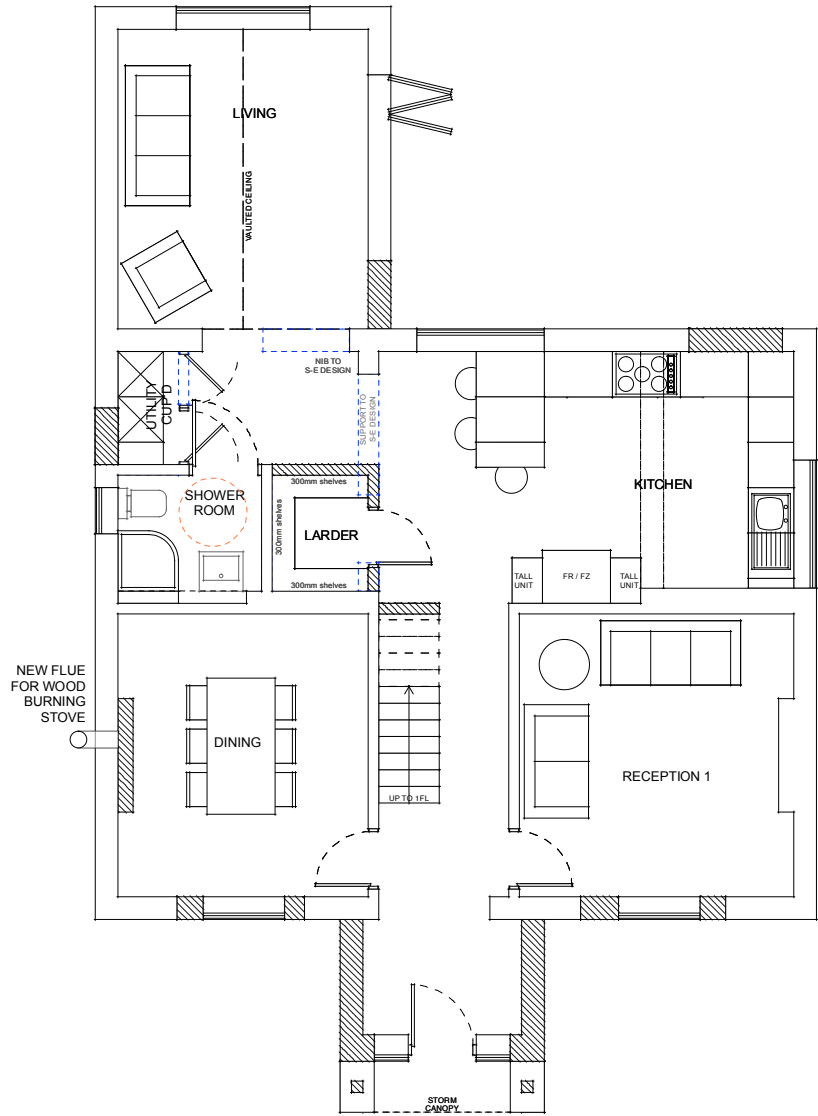


1 Proposed Ground Floor Plan
Scale: 1:100

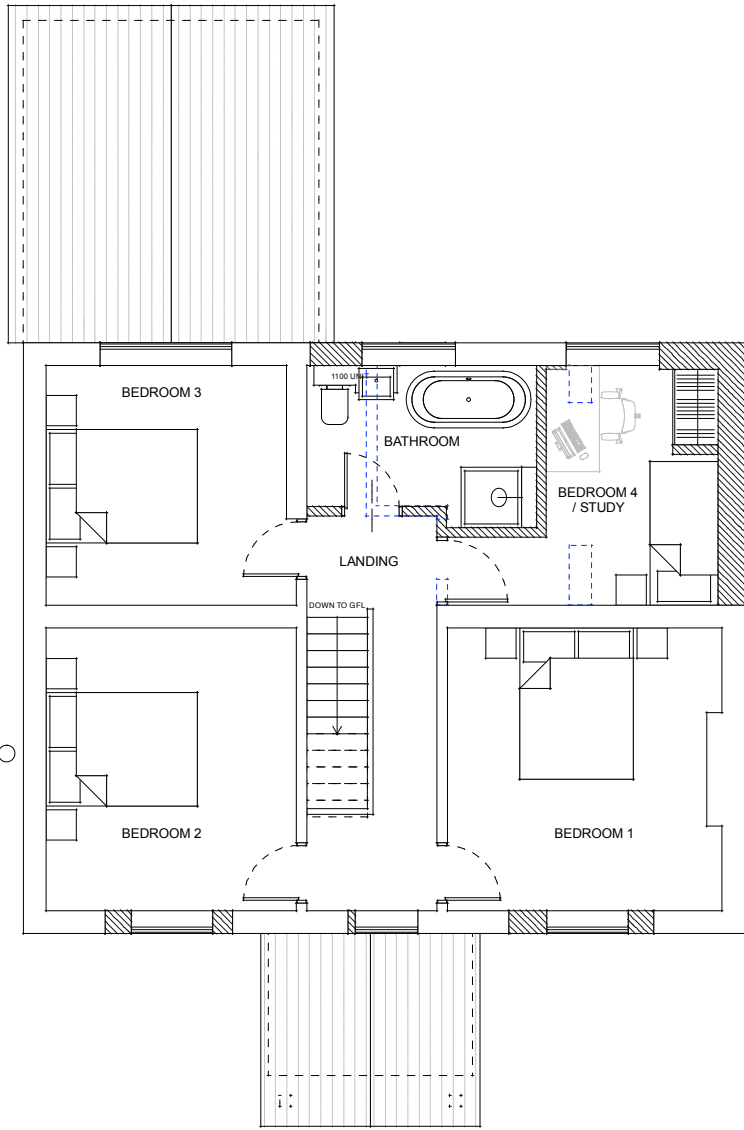

2 Proposed First Floor Plan
Scale: 1:100

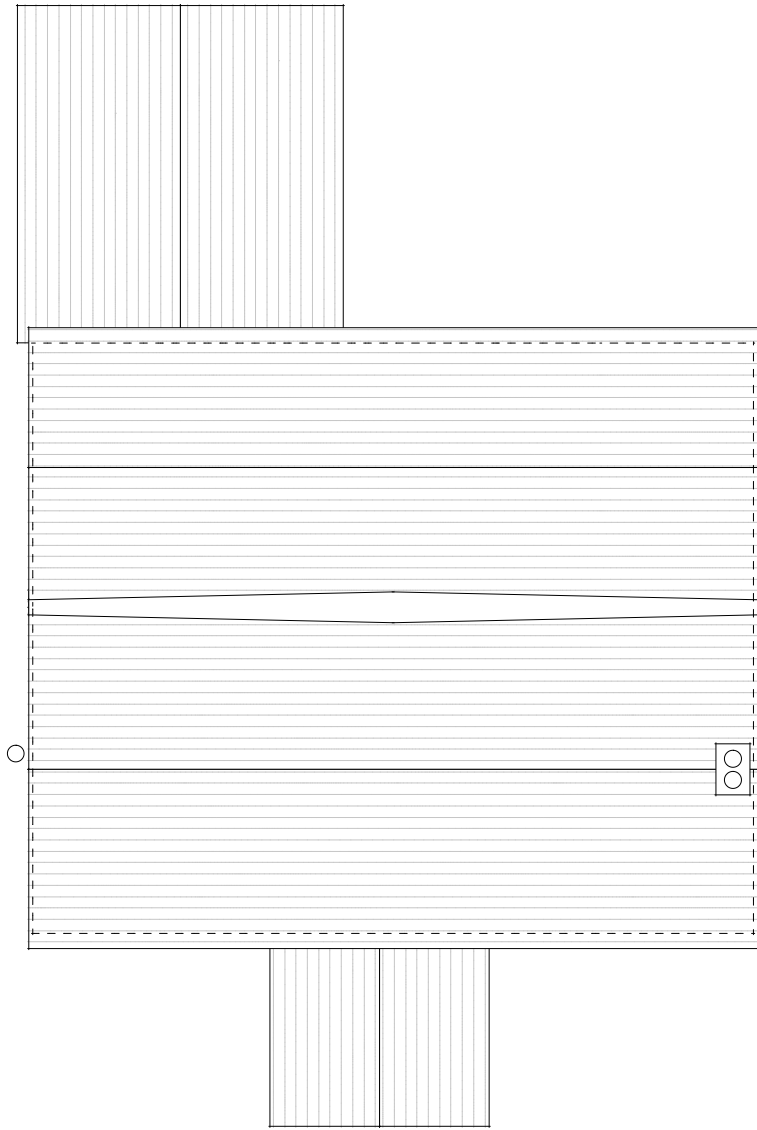

3 Proposed Roof Plan
Scale: 1:100

 

Date: Revision:

Date: Sep 2025
Scale: As noted @ A3
Status: **PLANNING**

Project Ref / Drawing Number:
25_J059 / A104
Revision:
*

Project title:
**Extension / Alterations
95 Hobb Lane, Hedge End**

Drawing title:
Proposed Floor Plans