


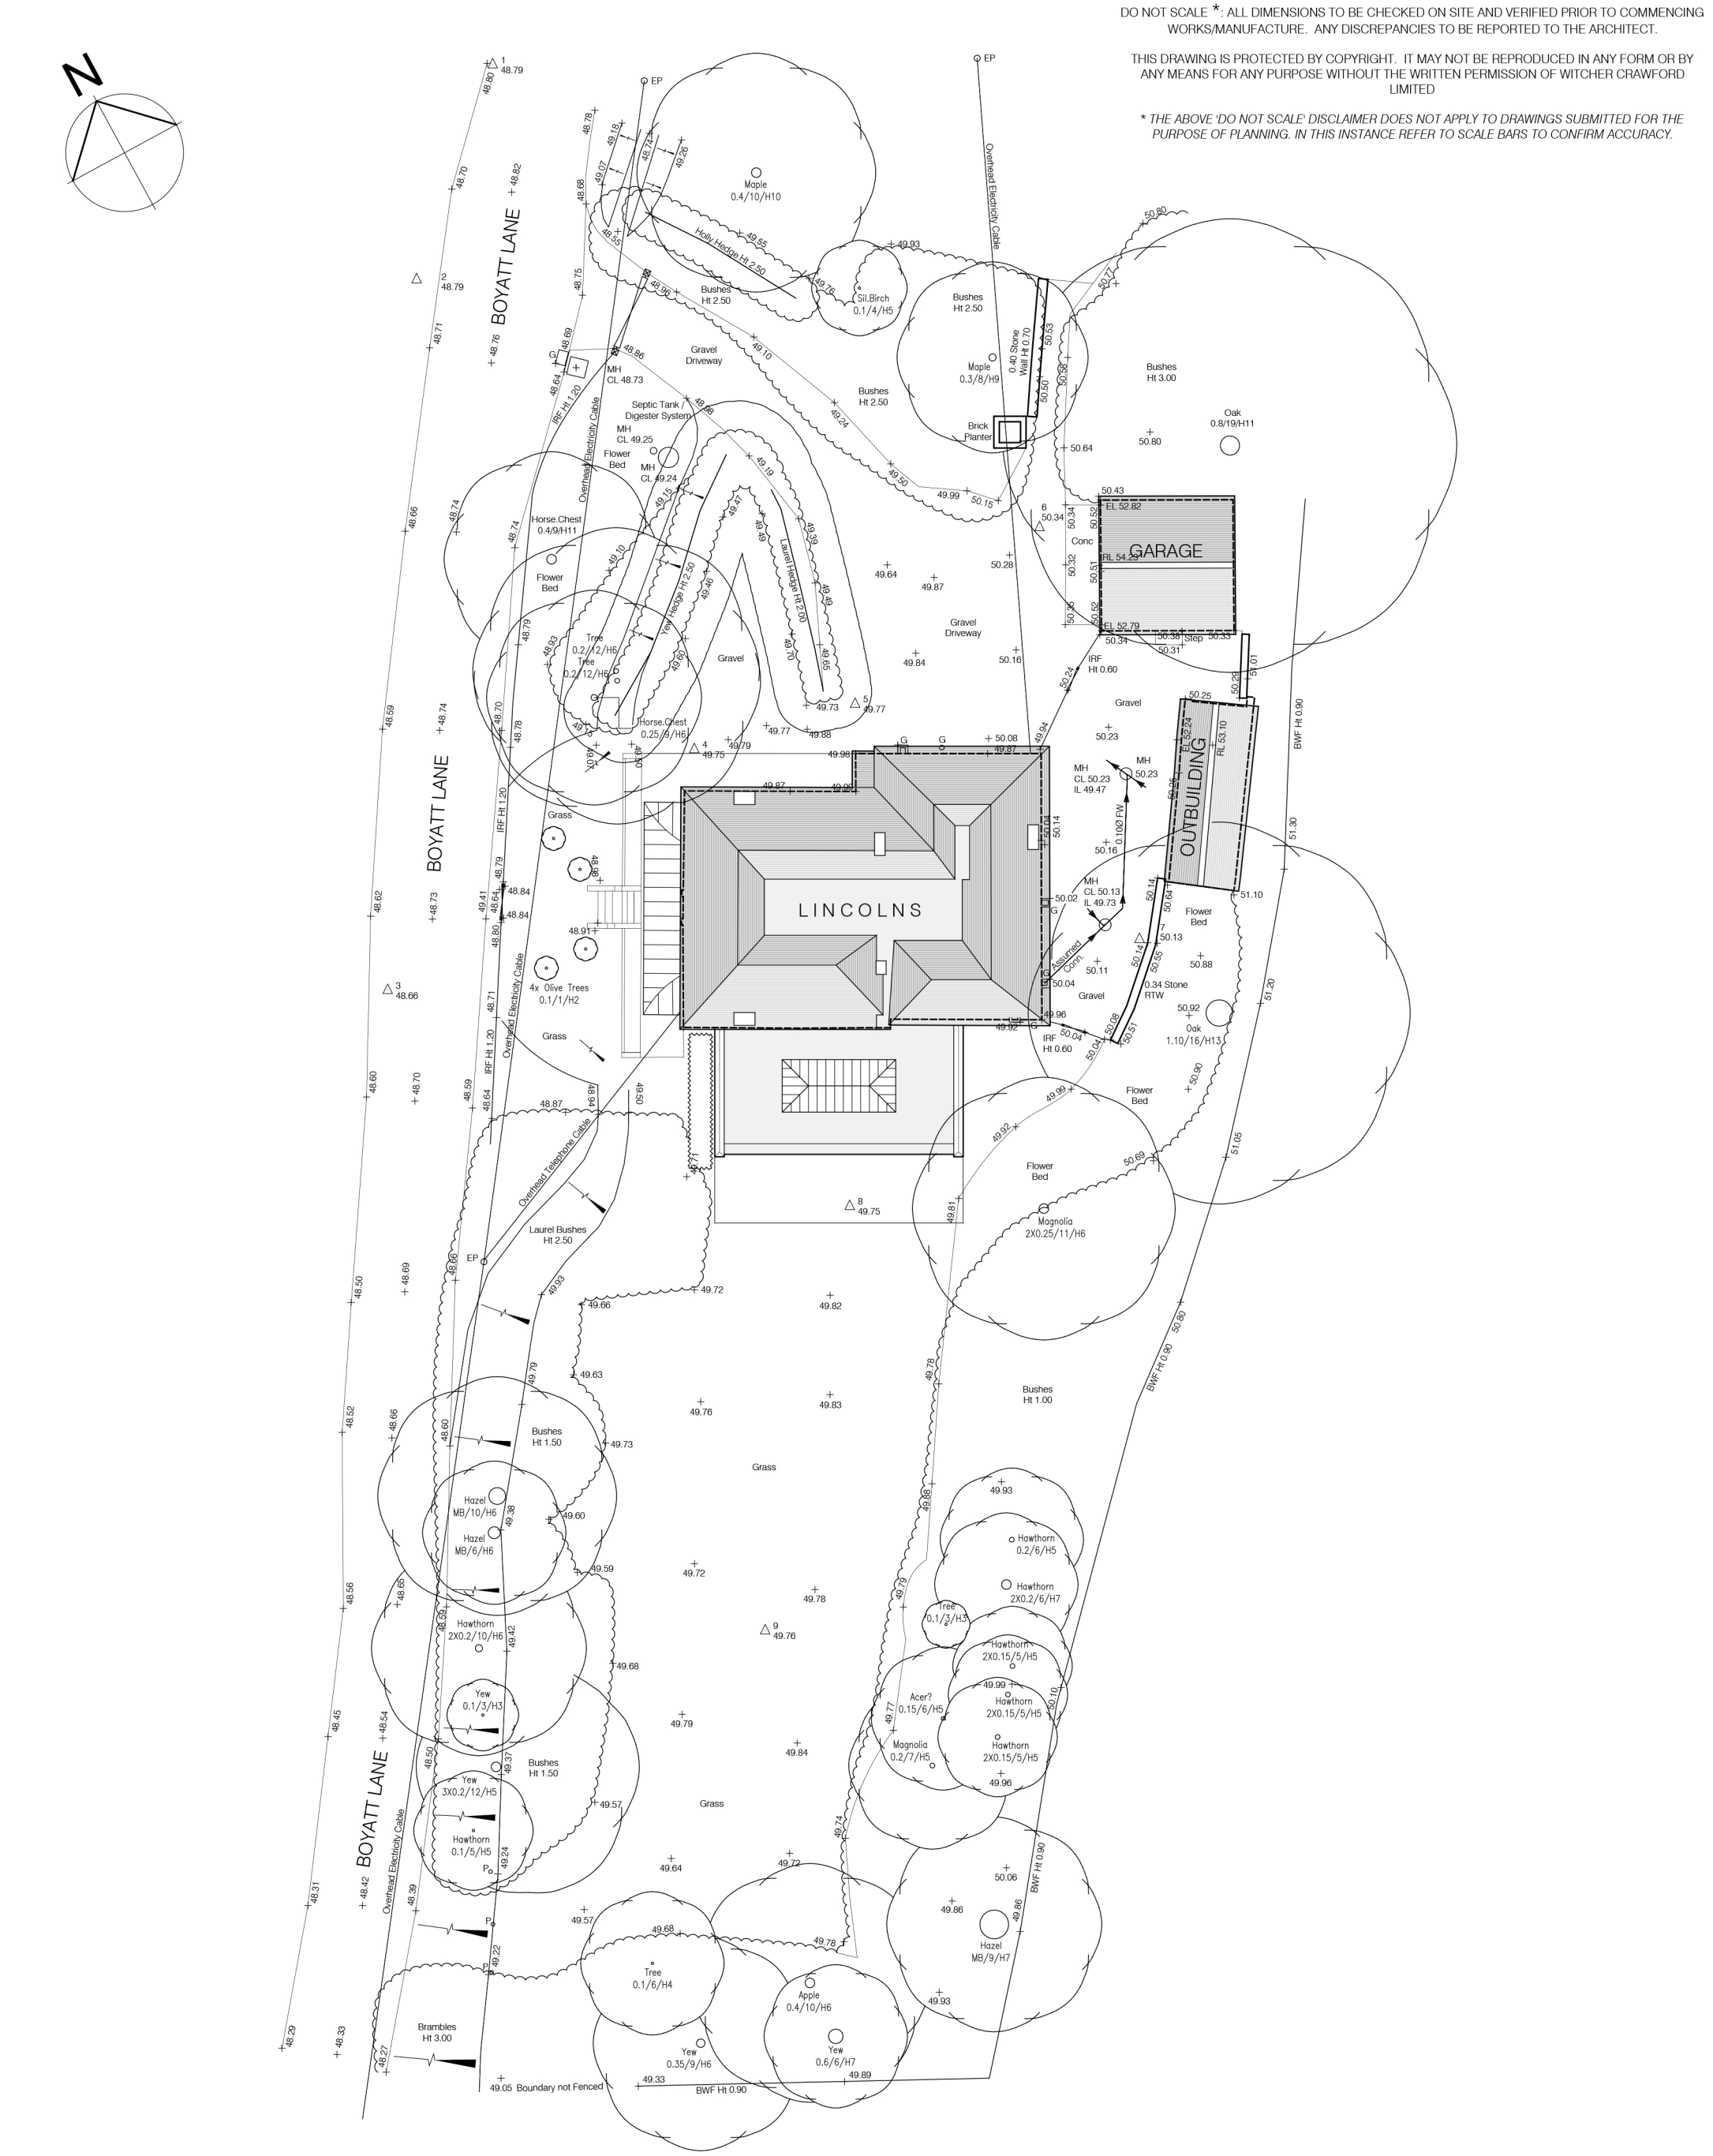

			CLIENT:		DRAWING TITLE		SCALE:		1:250 @ A3	
			R Charles & D Nichols		Proposed Site Plan		DATE:		Aug 2025	
			PROJECT				DRAWN:		BH	
			Lincolns, Boyatt Lane				CHECKED BY:		GC	
							DRAWING NO.			
Rev			Date				W1789		P10	
Description										
Revisions										

PLANNING

WITCHER CRAWFORD
ARCHITECTS & DESIGNERS

1 Winnall Valley Road
Winchester
Hampshire
SO23 0LD
Tel: 01962 813344
email: info@witchercrawford.co.uk
web: www.witchercrawford.co.uk