


DO NOT SCALE * ALL DIMENSIONS TO BE CHECKED ON SITE AND VERIFIED PRIOR TO COMMENCING WORKS/MANUFACTURE. ANY DISCREPANCIES TO BE REPORTED TO THE ARCHITECT.

THIS DRAWING IS PROTECTED BY COPYRIGHT. IT MAY NOT BE REPRODUCED IN ANY FORM OR BY ANY MEANS FOR ANY PURPOSE WITHOUT THE WRITTEN PERMISSION OF WITCHER CRAWFORD LIMITED

* THE ABOVE 'DO NOT SCALE' DISCLAIMER DOES NOT APPLY TO DRAWINGS SUBMITTED FOR THE PURPOSE OF PLANNING. IN THIS INSTANCE REFER TO SCALE BARS TO CONFIRM ACCURACY.

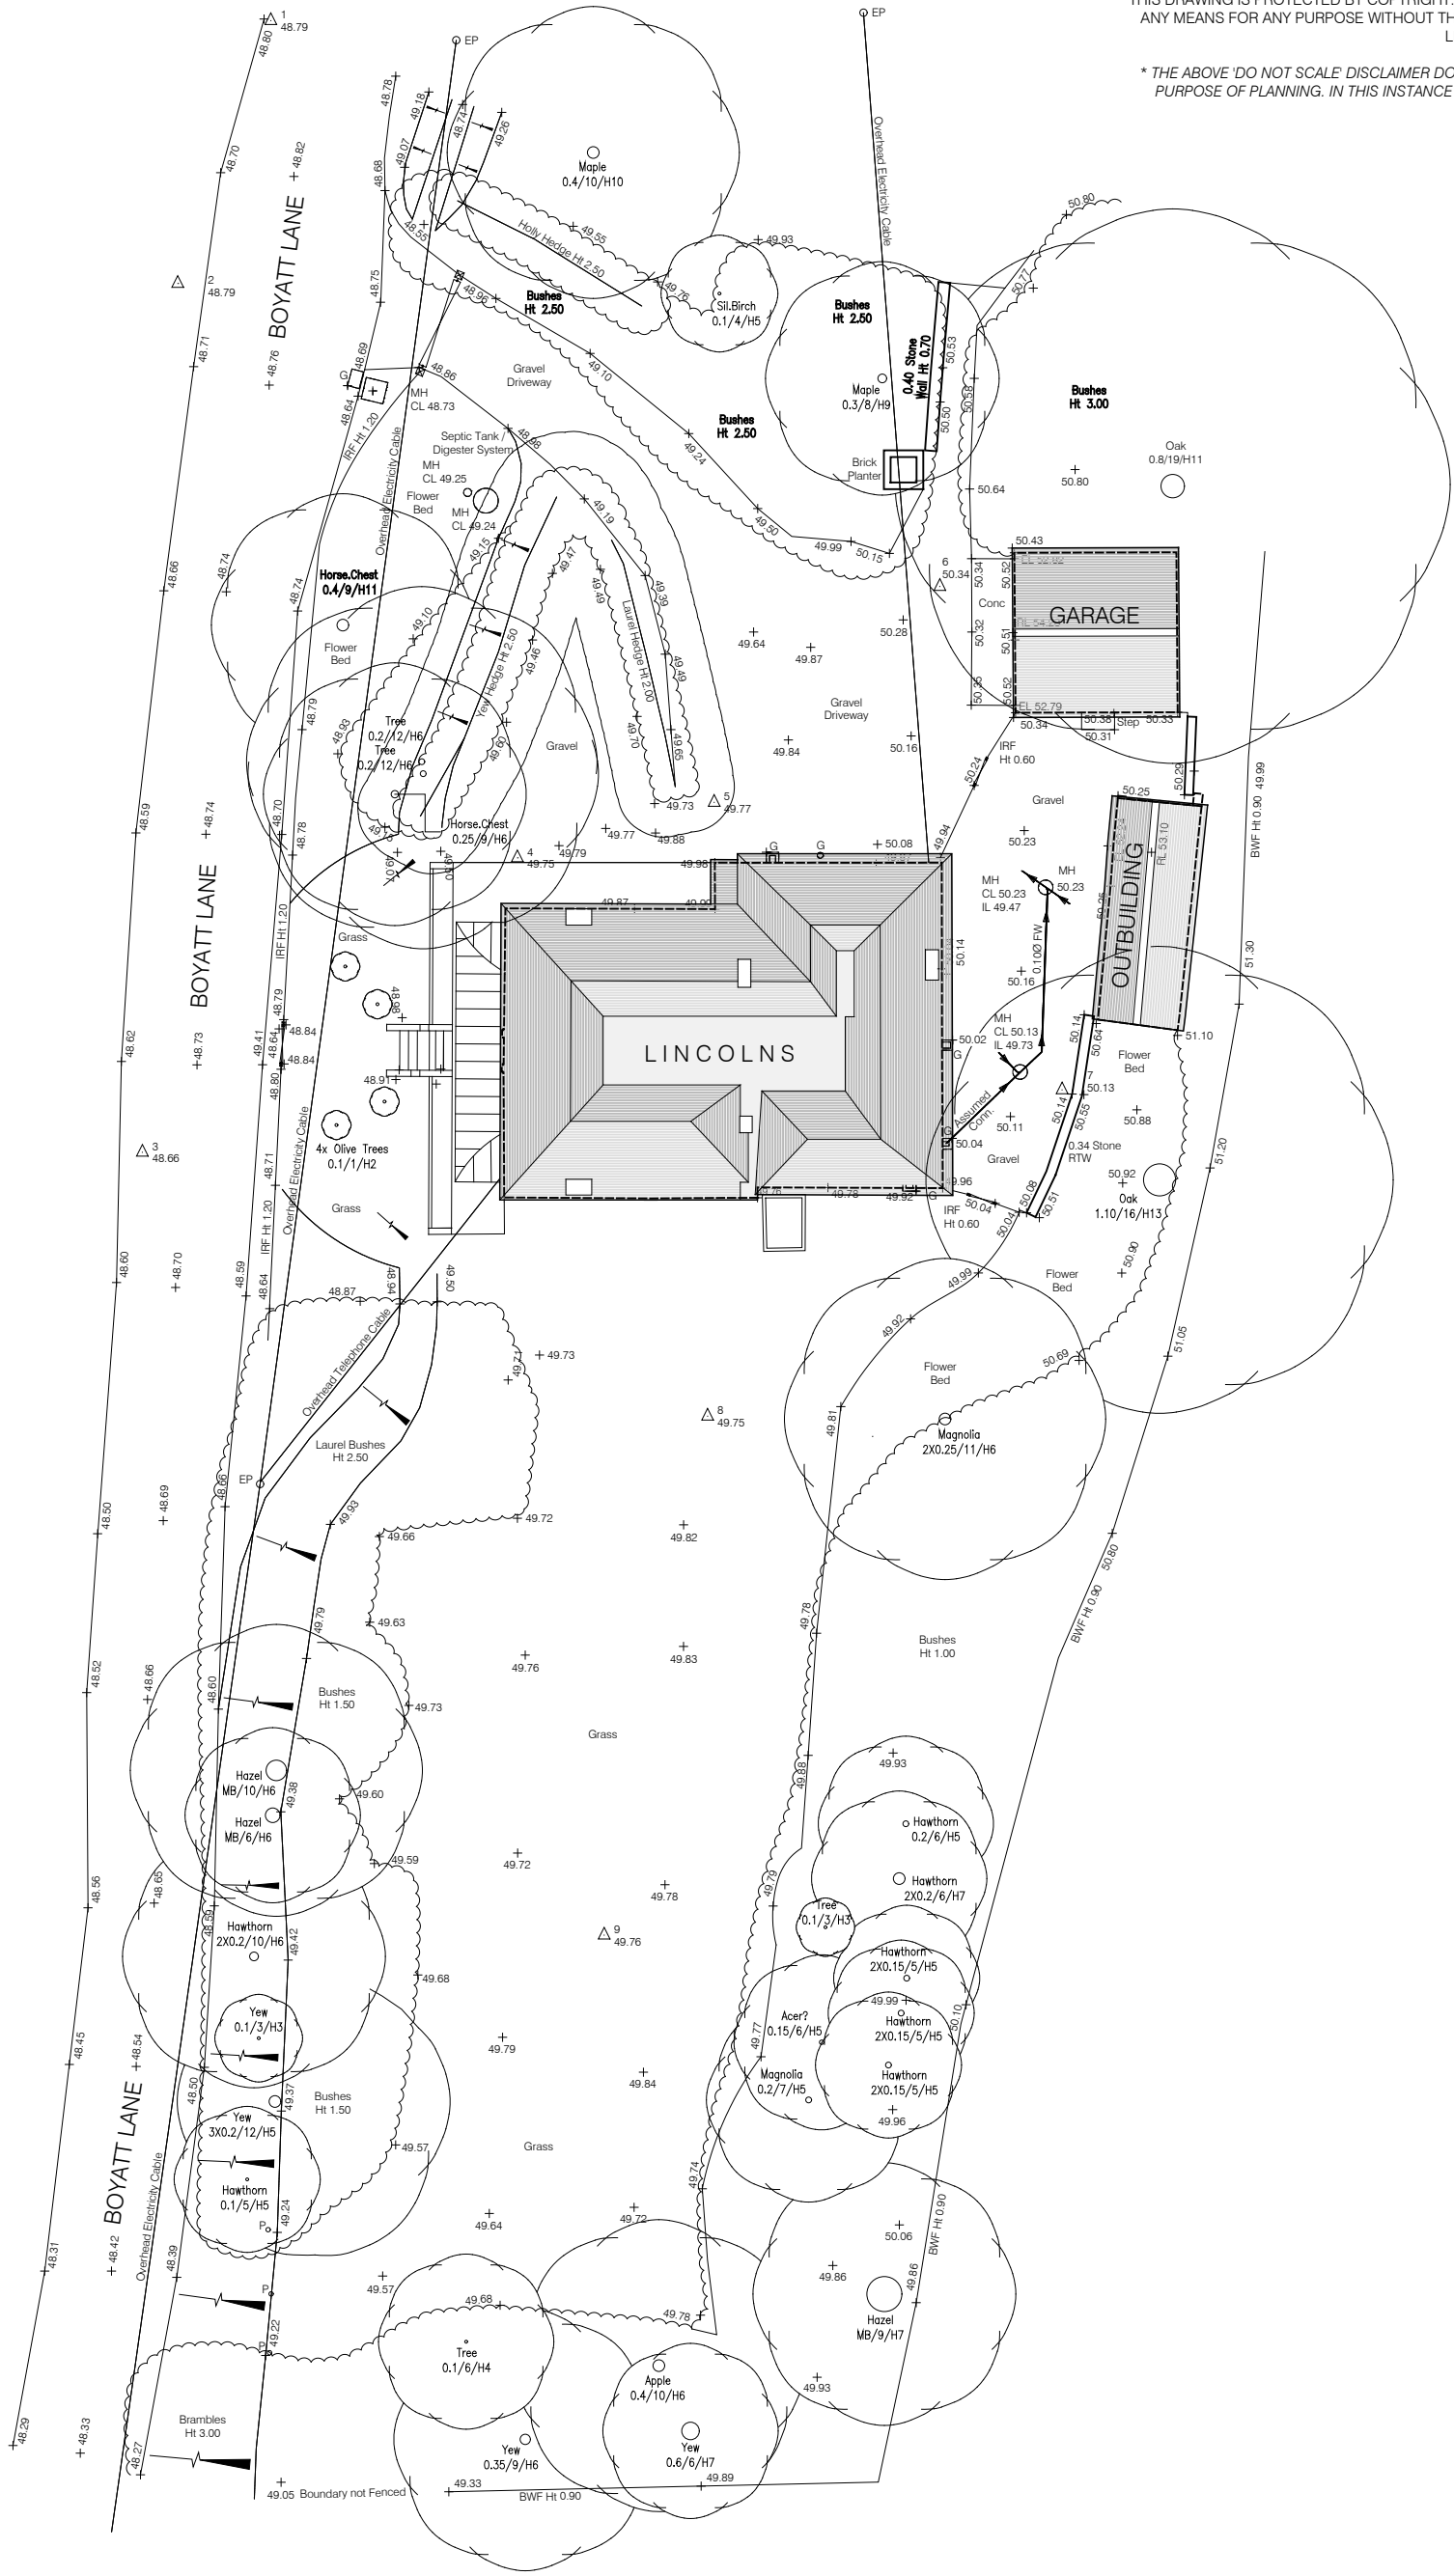

PLANNING

			CLIENT:	DRAWING TITLE	SCALE:	1:250 @ A3
			R Charles & D Nichols	Existing Site Plan	DATE:	Aug 2025
			PROJECT		DRAWN:	BH
			Lincolns, Boyatt Lane		CHECKED BY:	GC
					DRAWING NO.	
Rev	Date	Description			W1789	P01
Revisions						



WITCHER CRAWFORD
ARCHITECTS & DESIGNERS

1 Winnall Valley Road
Winchester
Hampshire
SO23 0LD
Tel: 01962 813344
email: info@witchercrawford.co.uk
web: www.witchercrawford.co.uk