




South-East (Front) Elevation - As Proposed




South-West (Side) Elevation - As Proposed




North-West (Rear) Elevation - As Proposed

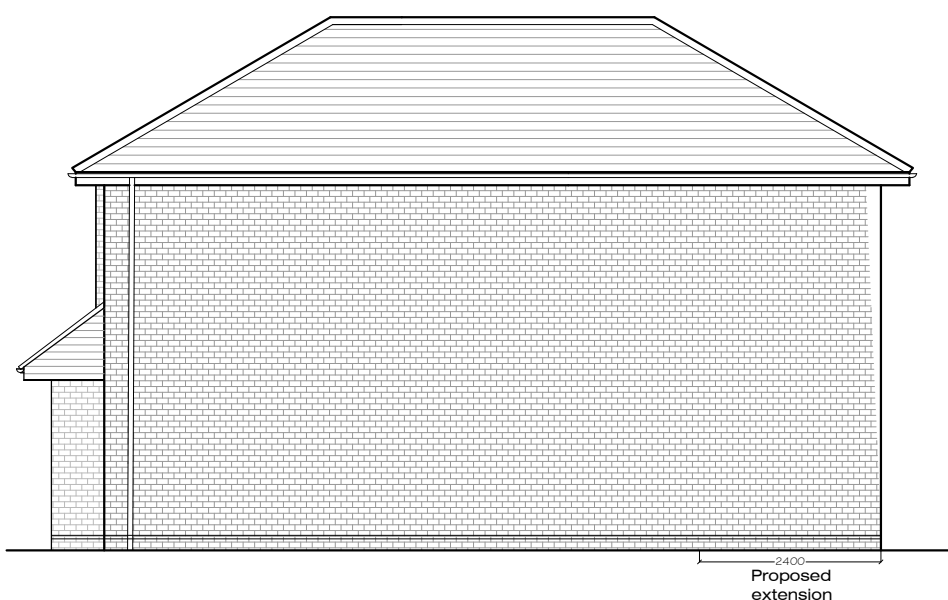


North-East (Side) Elevation - As Proposed

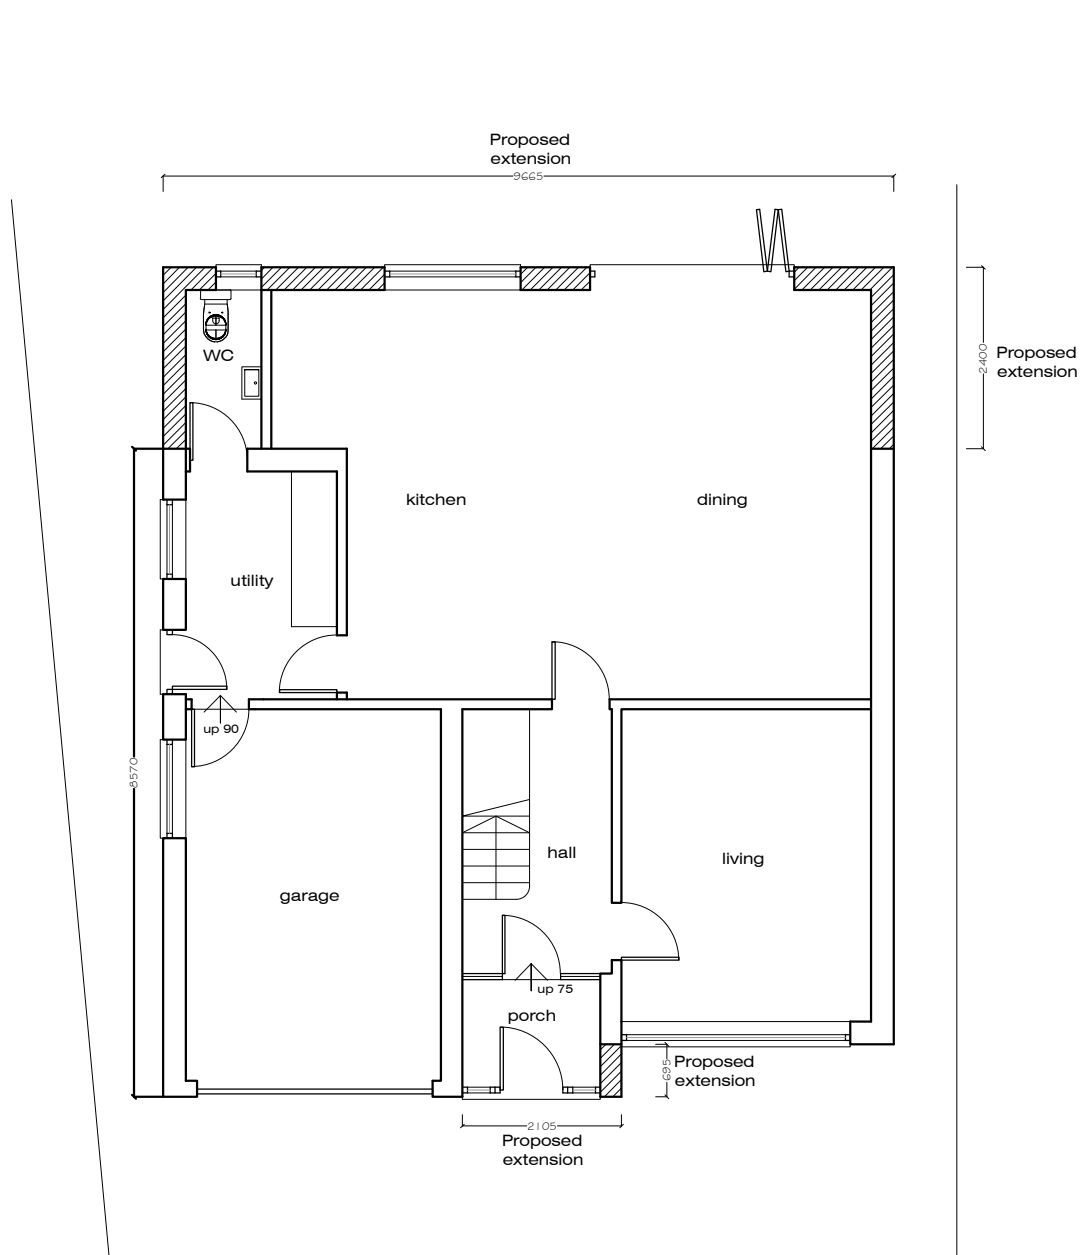


Ground Floor Plan - As Proposed

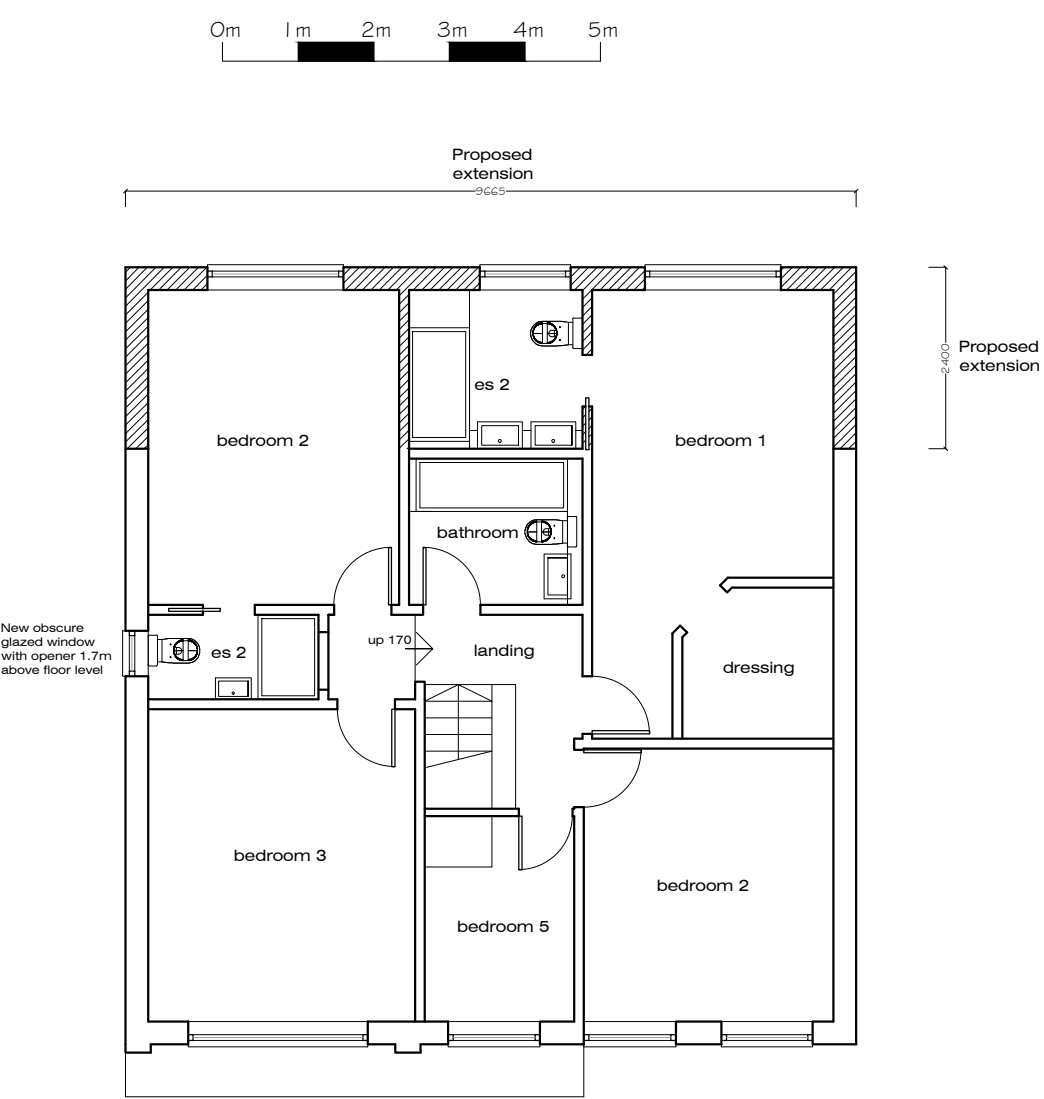

First Floor Plan - As Proposed

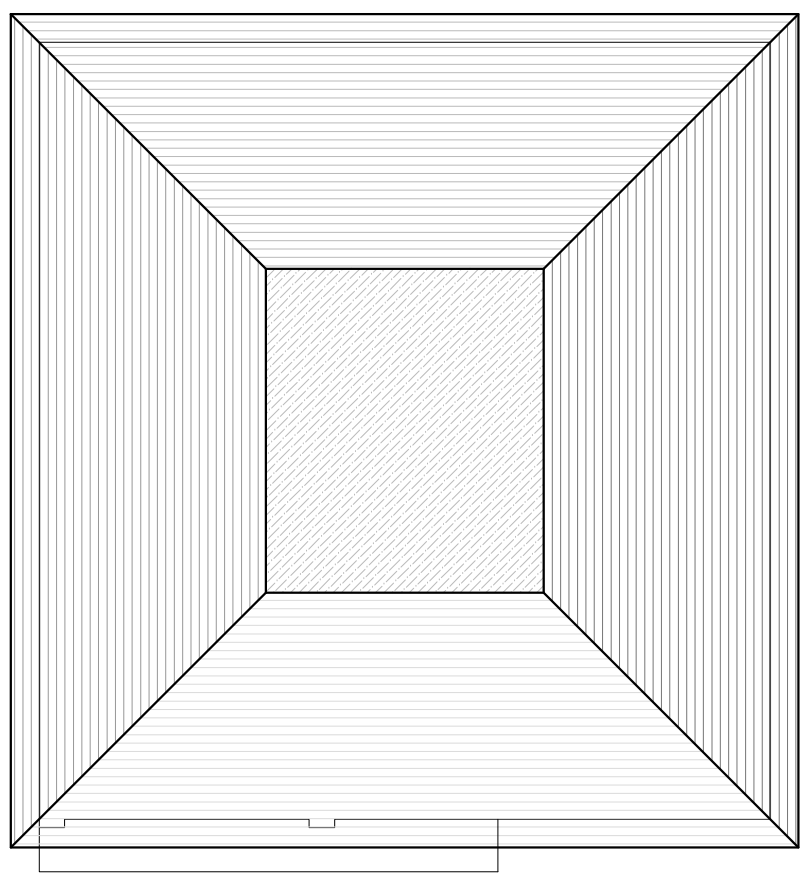

Roof Plan - As Proposed

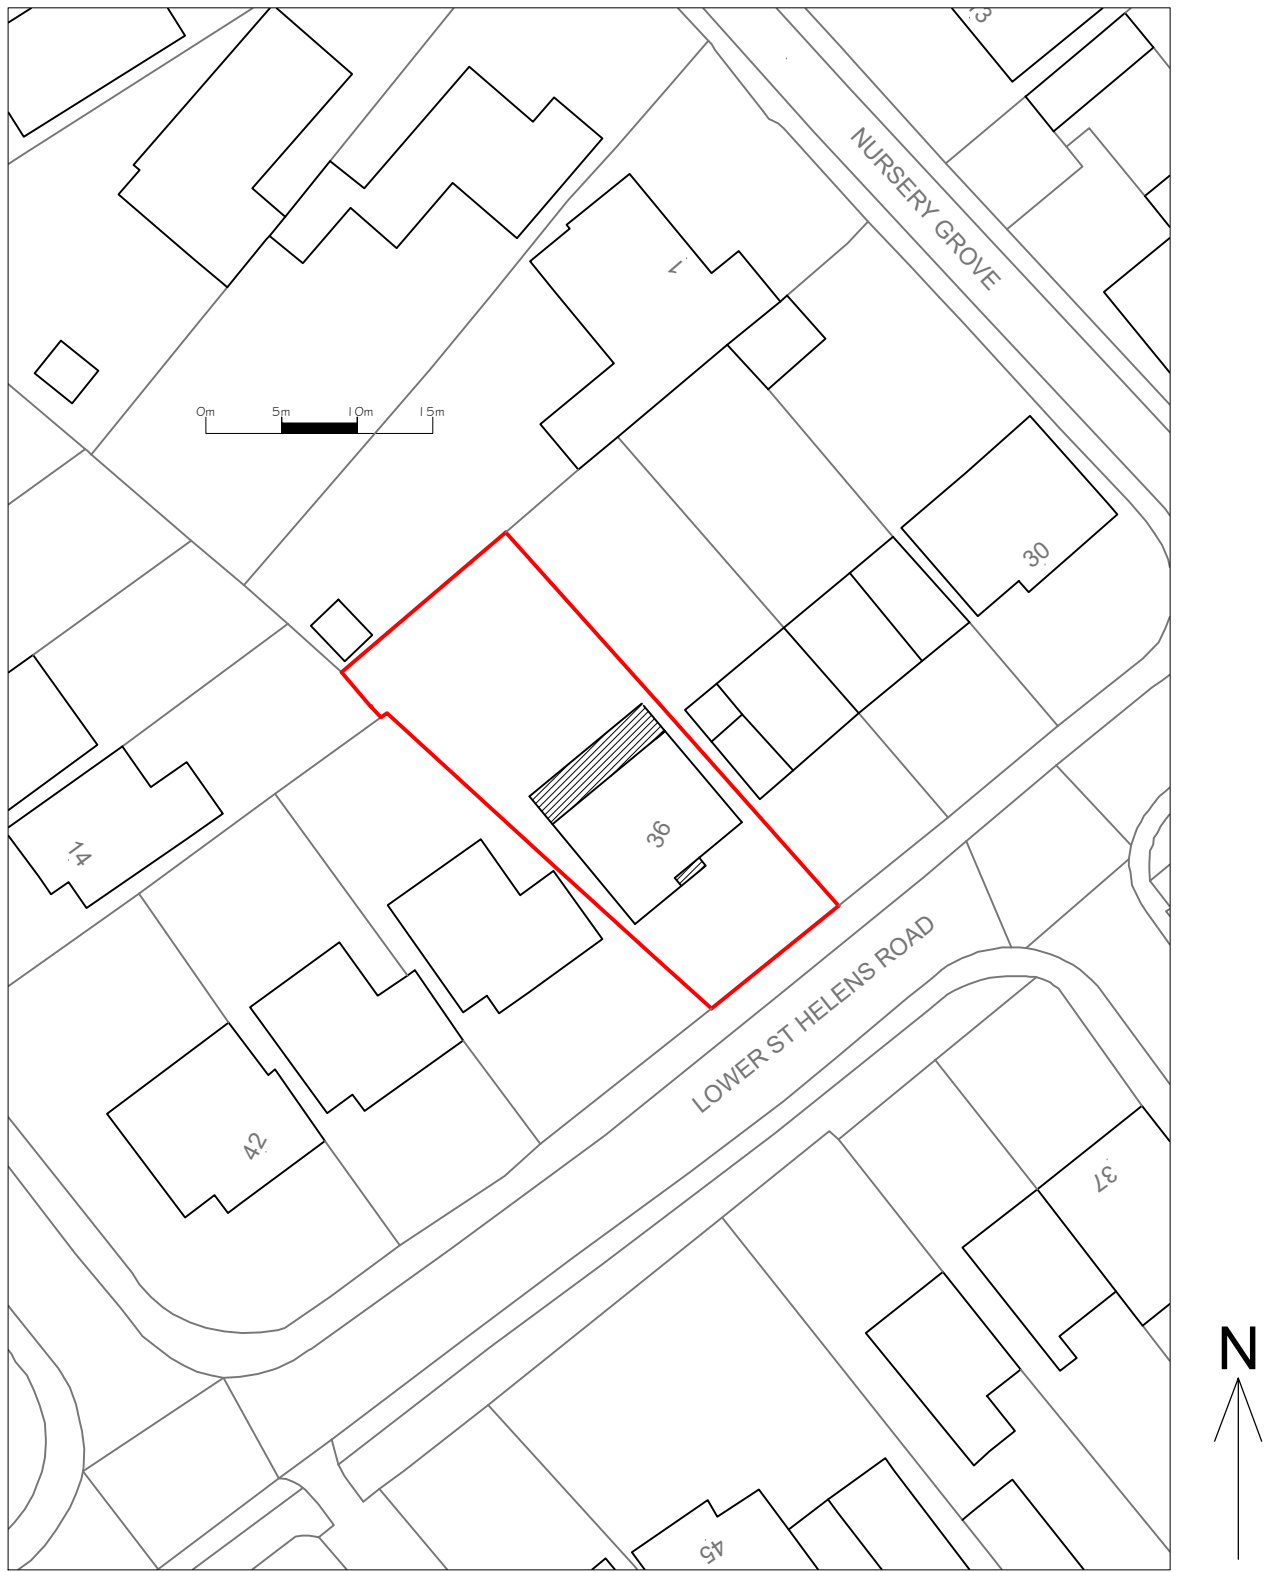

Block Plan - As Proposed 1:500

A	Depth of rear 2-storey extension changed to 2400mm. Re-issued for Planning Application	NJ	30-09-25
-	Issued for Planning Application	NJ	08-08-25
Rev.		By	Date

Coast Architecture Ltd
The Hawthorns, 105 Dibles Road,
Warsash, Southampton, SO31 9JL
07920 260758
Project
36 Lower St Helens Road, Hedge End,
Southampton, SO30 OLU
Client
Mr and Mrs J Barrow

Title Plans & Elevations - As Proposed			
Date	July 25	Drawn By	NJ
Job No.	Drawing No.	Scale	Revision
C25-016	101	1:100 /500@A1	A