




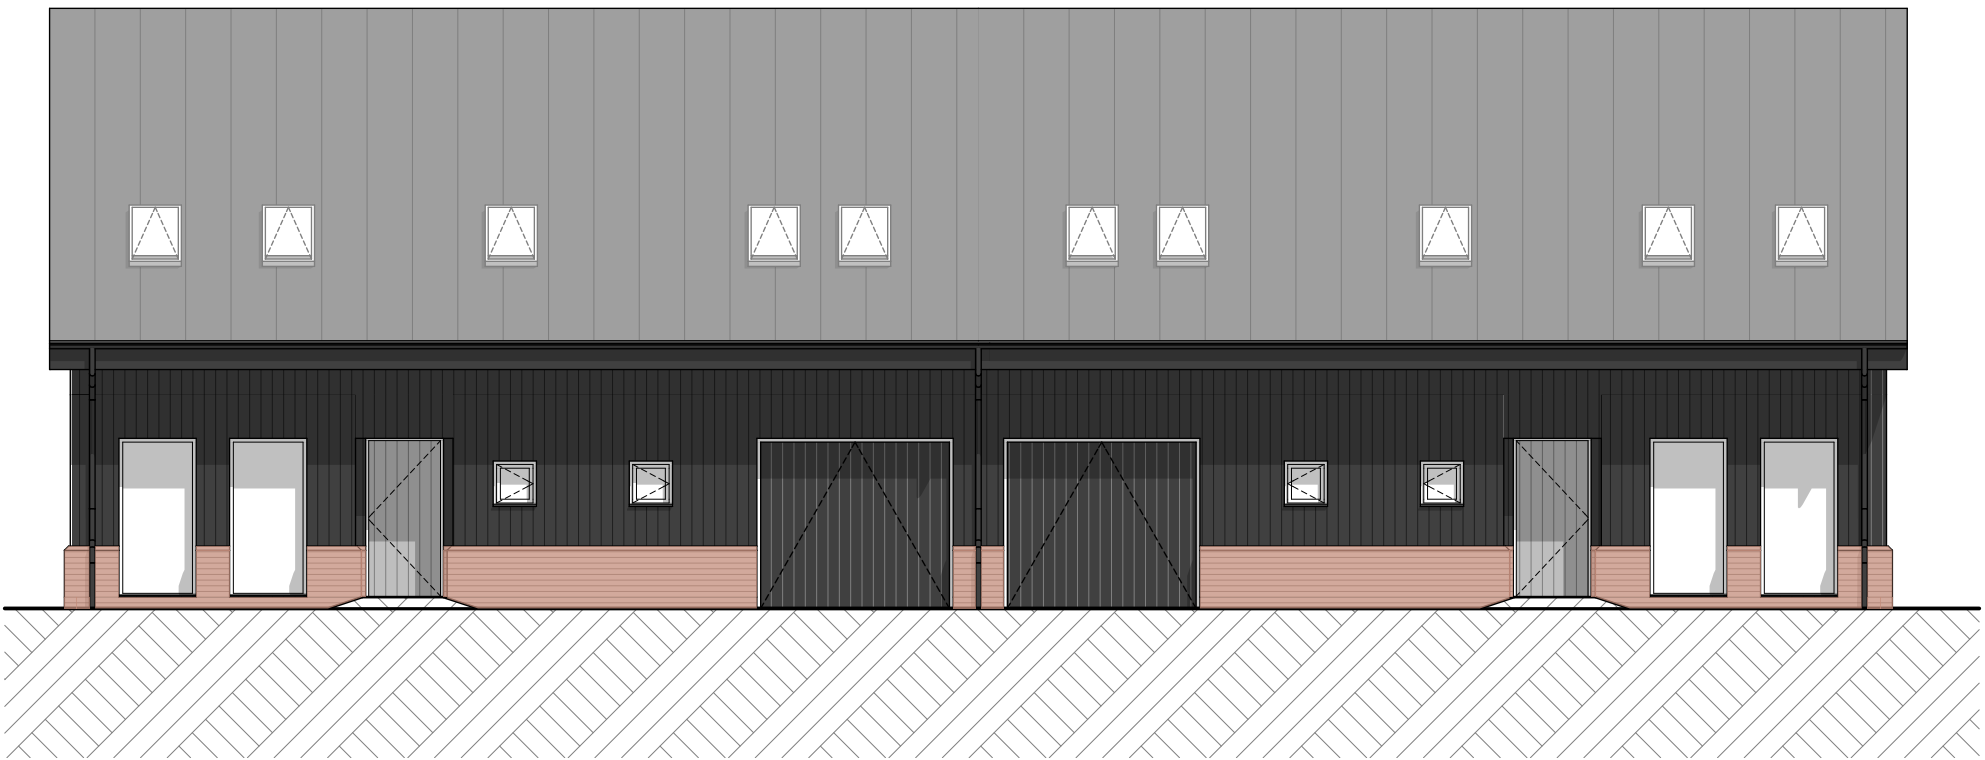


East Elevation Type 1&2

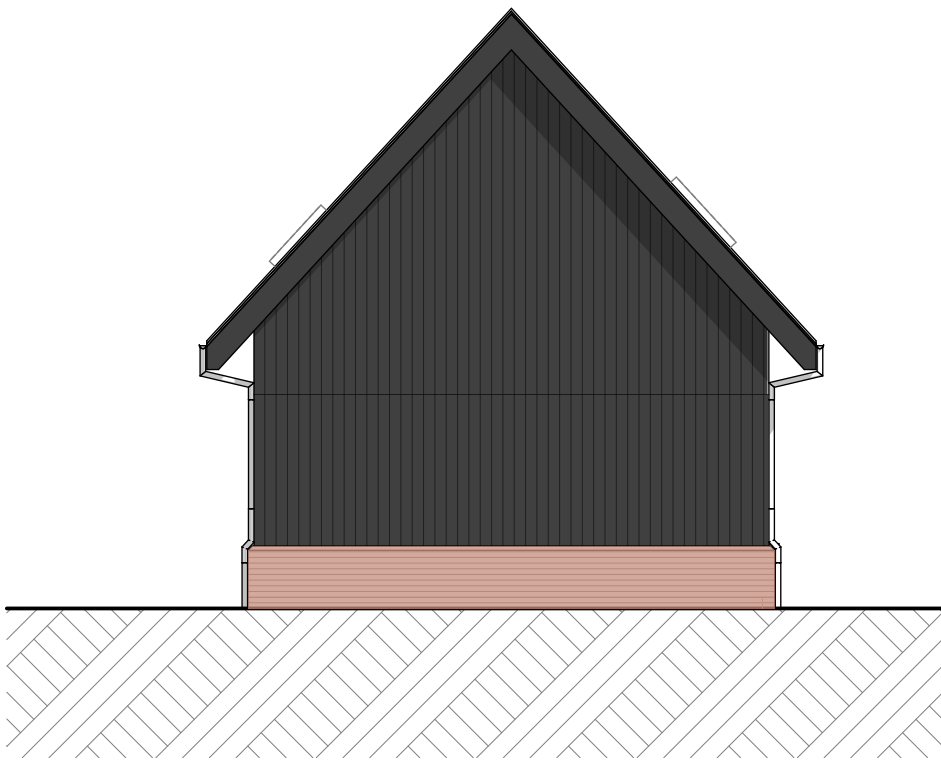


North Elevation Type 1&2

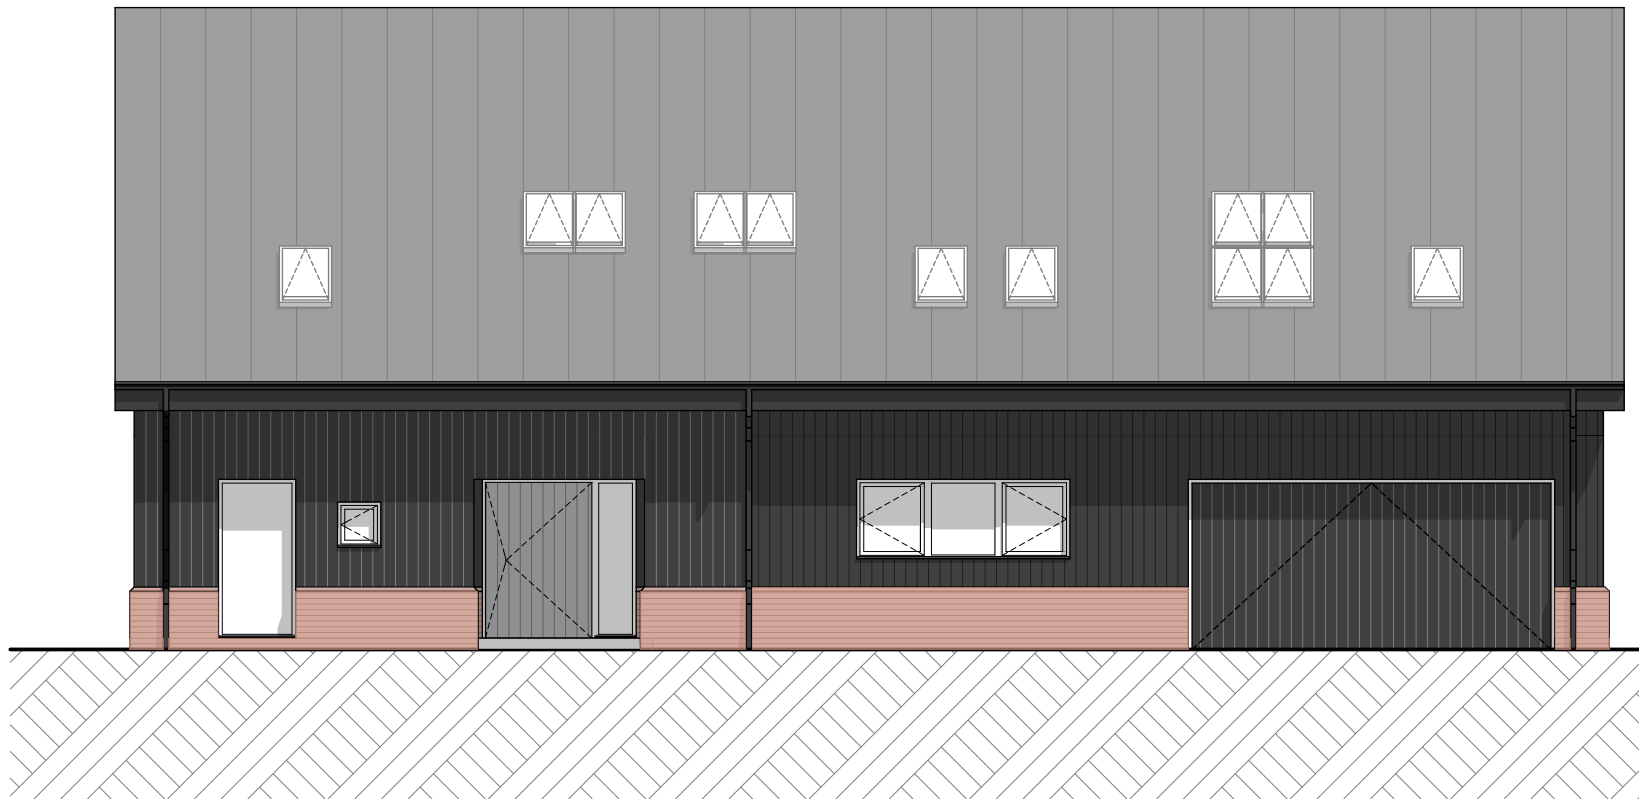


East Elevation Type 3&4

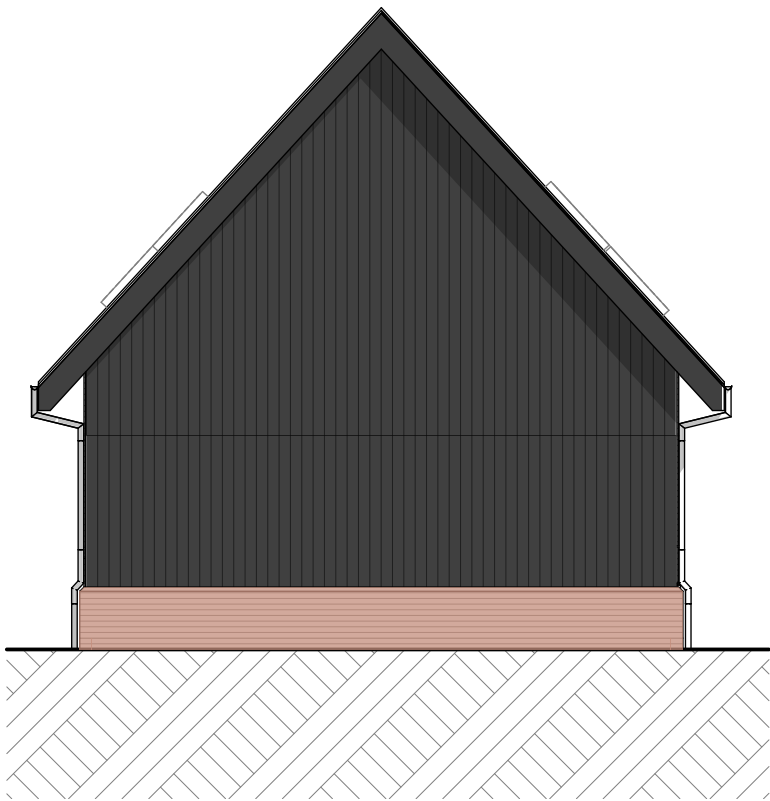

North Elevation Type 3&4

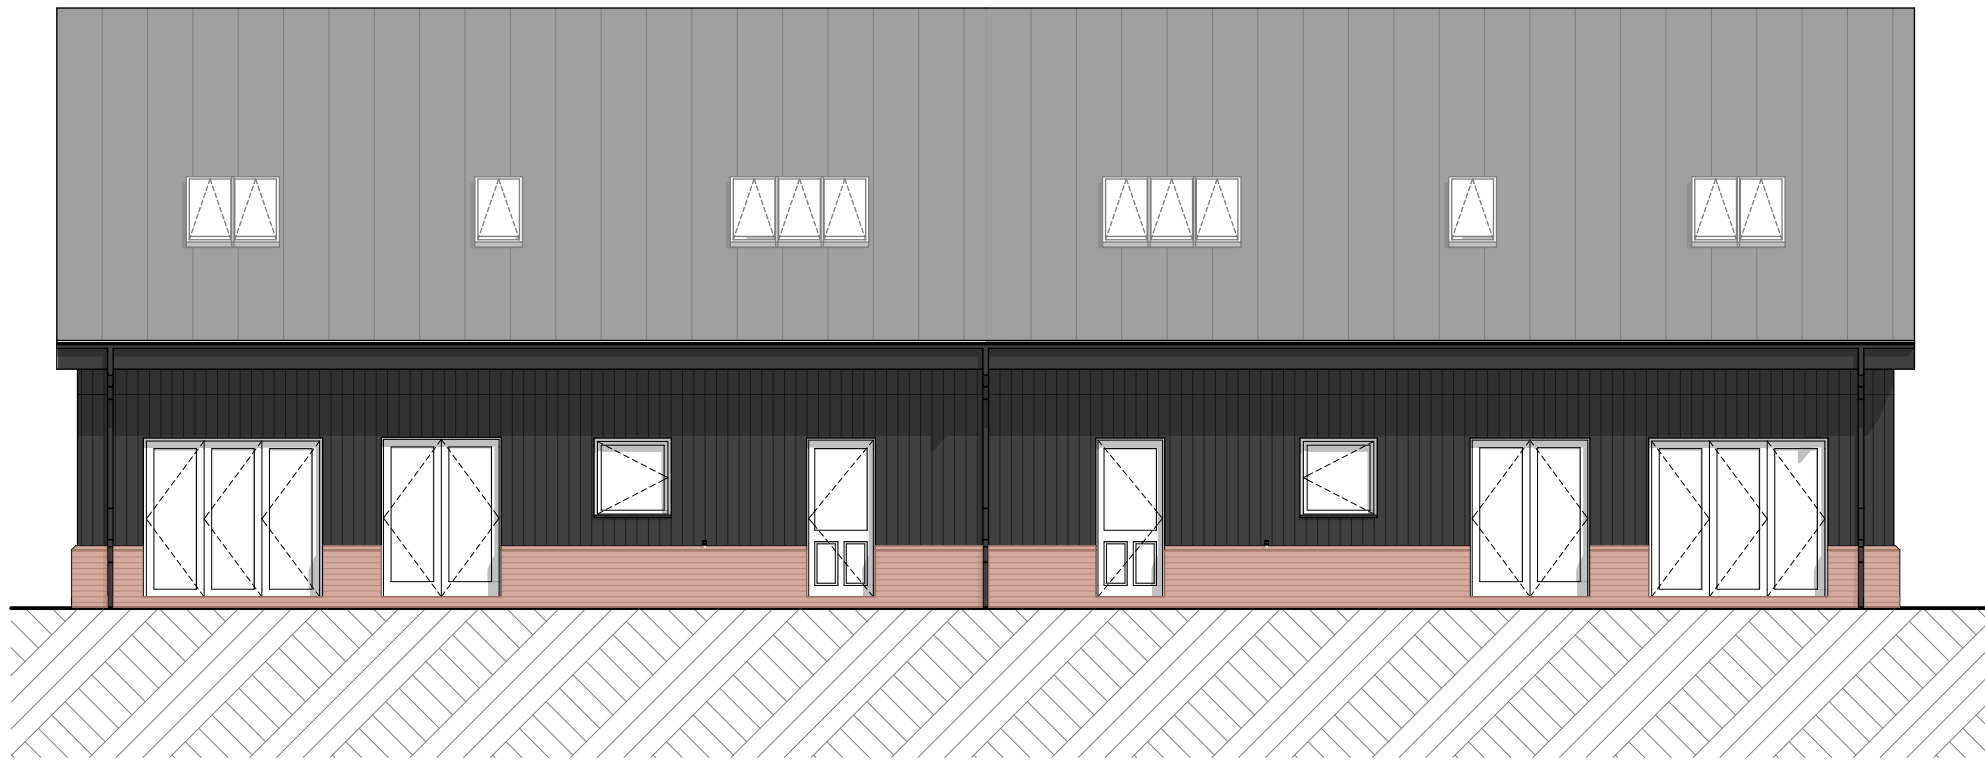


West Elevation Type 1&2

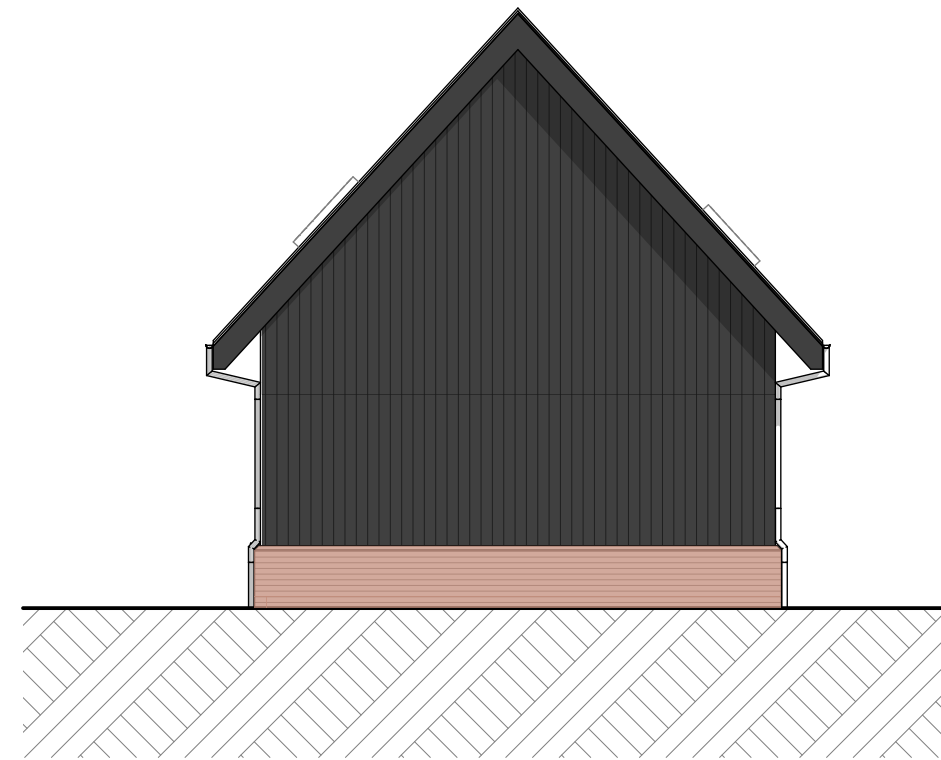

South Elevation Type 1&2



West Elevation Type 3&4

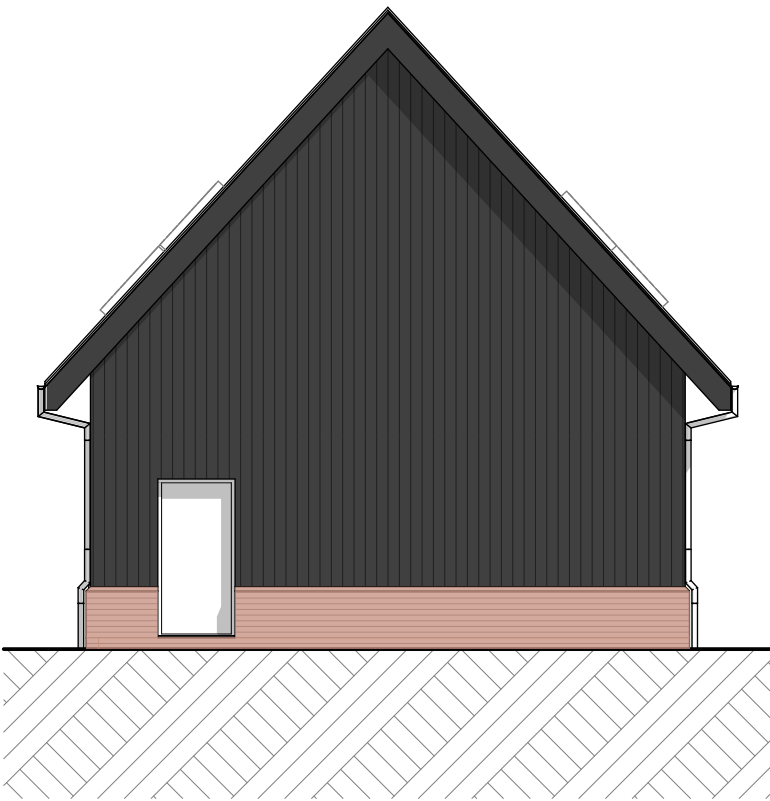

South Elevation Type 3&4

External materials

1. Millboard envello 26 x 200 burnt cedar composite cladding
2. Brickwork - Forterra Hampton Rural Blend
3. UPVC double glazed windows and doors colour black
4. Composite doors colour dark grey
5. UPVC fascia and soffits colour black
6. UPVC rainwater goods colour black
7. Standing seam aluminium roof covering

PLANNING APPROVAL

P3	Roofing changed to standing seam aluminium roofing	27.09.25	PR
P2	House Type 3&4 south elevation updated to show brickwork	25.07.25	PR
P1	Preliminary issue	25.07.25	PR
Revision	Description	Date	Drawn

Designer :



Project :
Cockpits Farm, Fair Oak
Proposed Residential Development

Drawing :
Elevations

Date : July 2025	Scale : 1:100 @ A1	Revision:
Drawing No. : 25 / 406 / 130	Status : PRELIMINARY	P3

Elevations
1:100

Elevations
1:100

