



No.1 Pembers Farm Avenue, Fair Oak, Hampshire, SO50 7QL.


NOTES:
The contractor, sub-contractor or supplier is to check all relevant dimensions, levels, existing structure and materials together with existing service runs prior to commencing the works. ANY DISCREPANCIES ARE TO BE BROUGHT TO THE ATTENTION OF THE ARCHITECTURAL DESIGNER.
© This drawing is copyright and may not be copied, traced, altered or reproduced without the express written permission of the Architectural Designer.

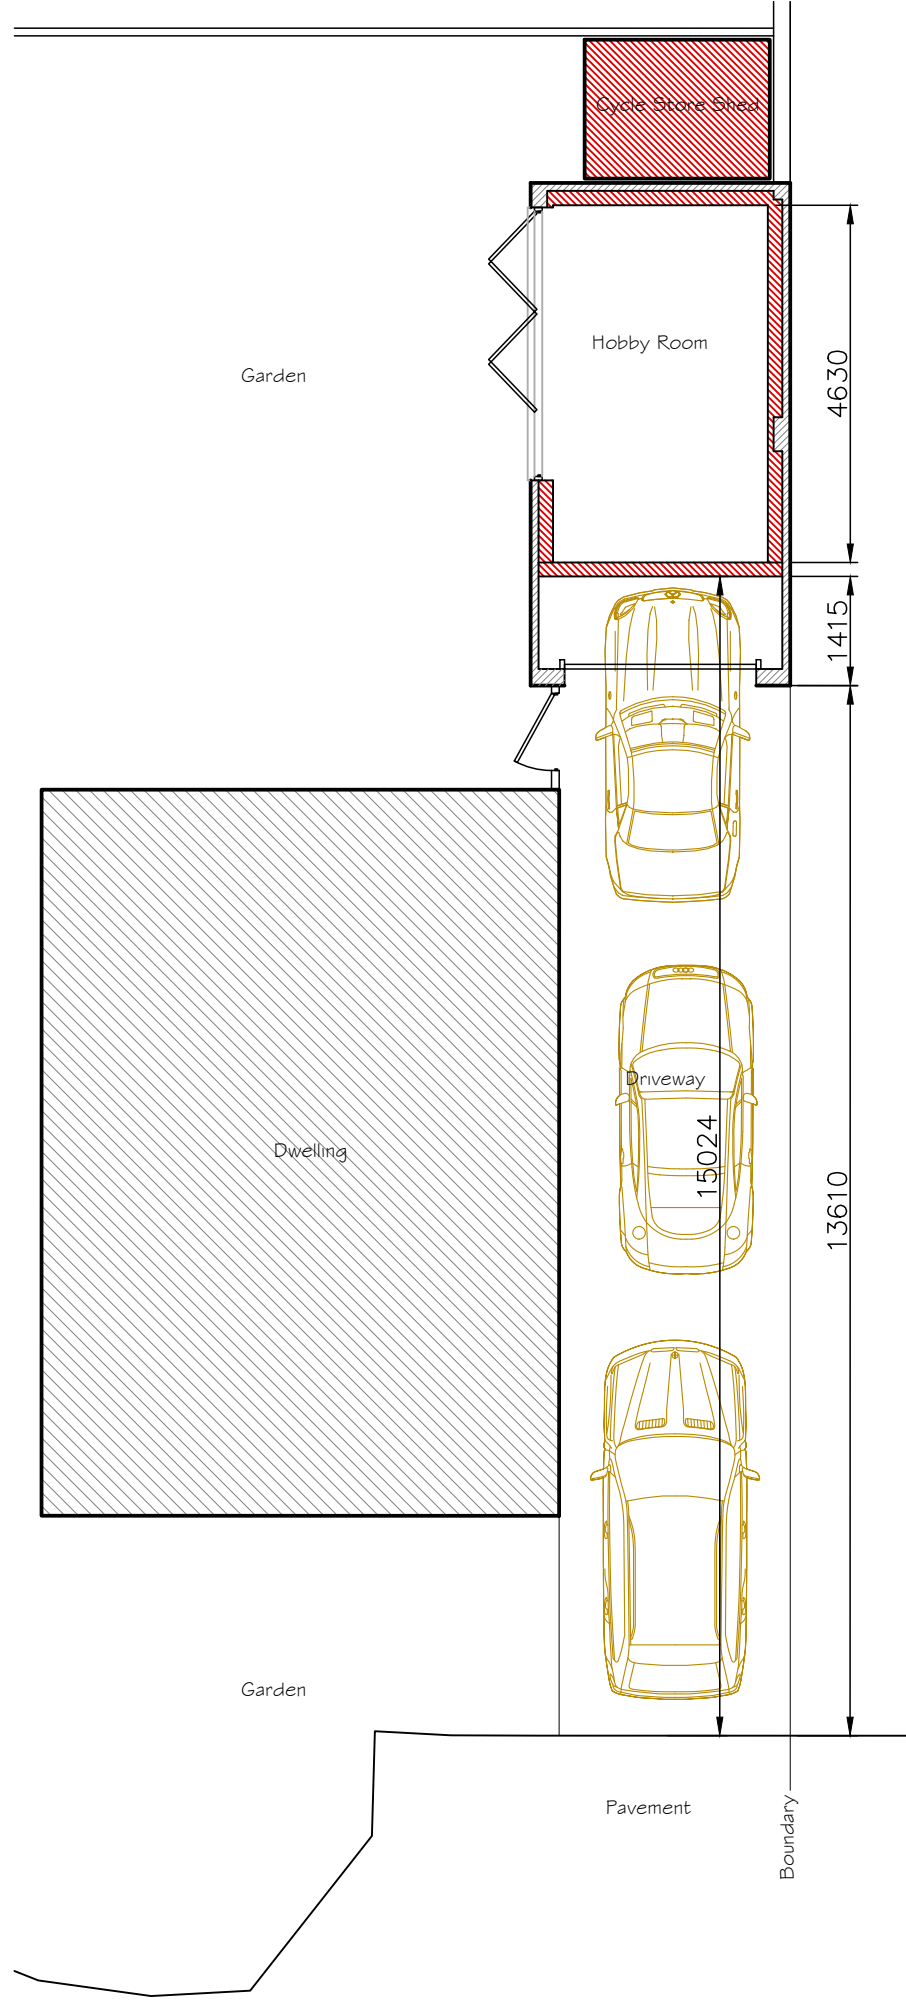


Proposed Ground Floor/Site Plan 1:100 @ A3

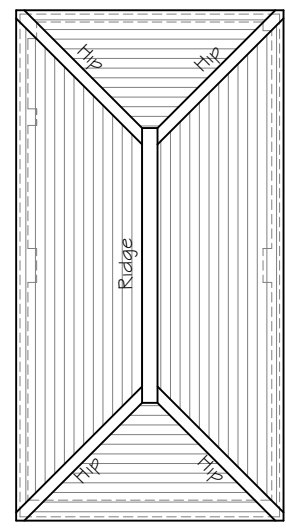


Proposed Garage Roof Plan
1:100 @ A3

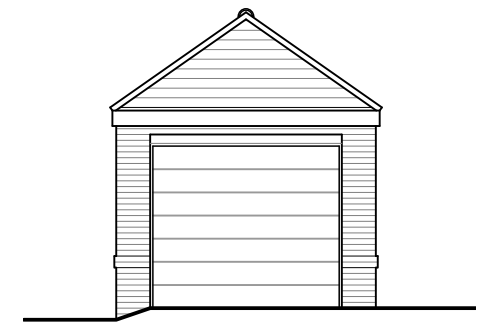


Proposed North East Elevation
1:100 @ A3

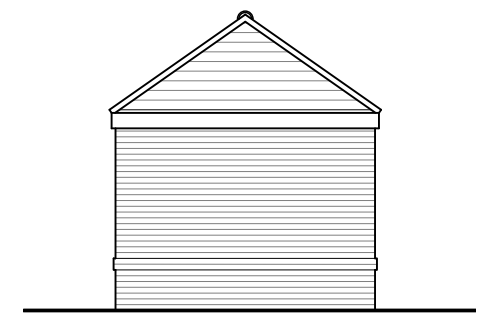


Proposed North East Elevation
1:100 @ A3

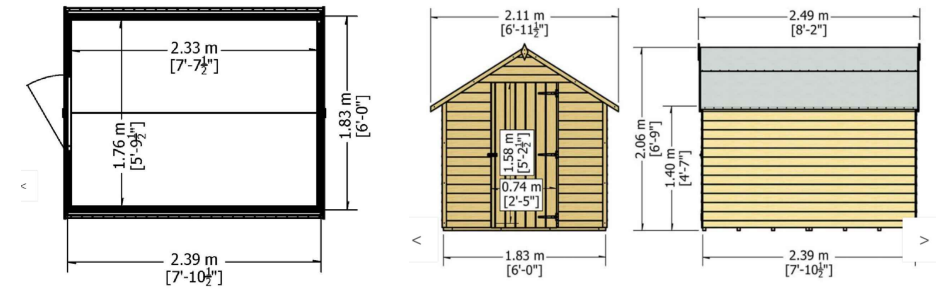


Proposed Cycle Store Shed (permitted development) - Not to Scale

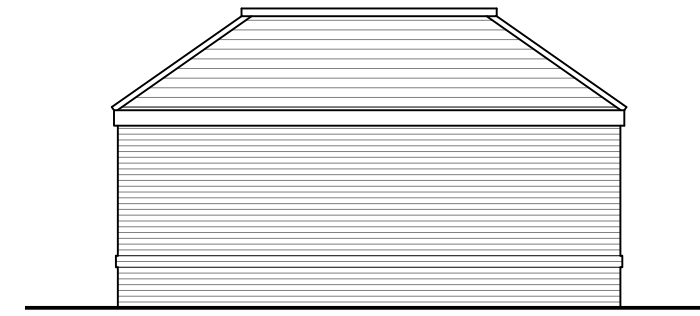

Proposed North West Elevation
1:100 @ A3

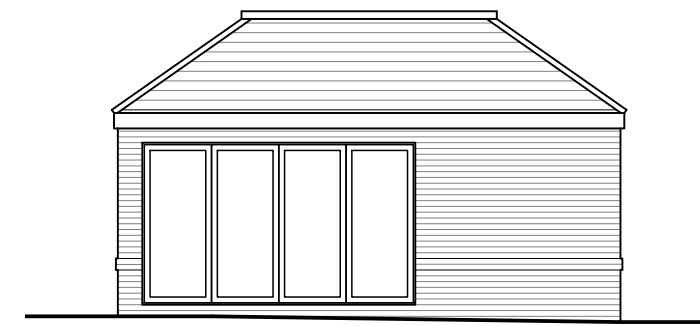

Proposed North West Elevation
1:100 @ A3

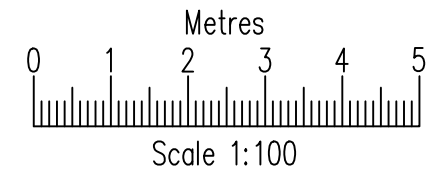


L.M.D. Designs Ltd.
Architectural Design Services
4 Foxcombe Close, Swanmore,
Hampshire, SO32 2UJ.
Tel: 07876 712622
Email: Lmdarchitecture@aol.com

Job Title	Proposed Works at No.1 Pembers Farm Ave, Fair Oak, Hampshire, SO50 7QL.
Client	Mr & Mrs C. Jones
Drawing Title	Planning Garage Plans & Elevations Proposed
CAD REF:	2251031-1-Pembers-Farm.dwg Scale 1:100
Drawn	SLV
Amended	
Checked	
Date	Sep '25
Job No.	2251031
Drg. No.	103
Rev.	