




rev.	date
•	•

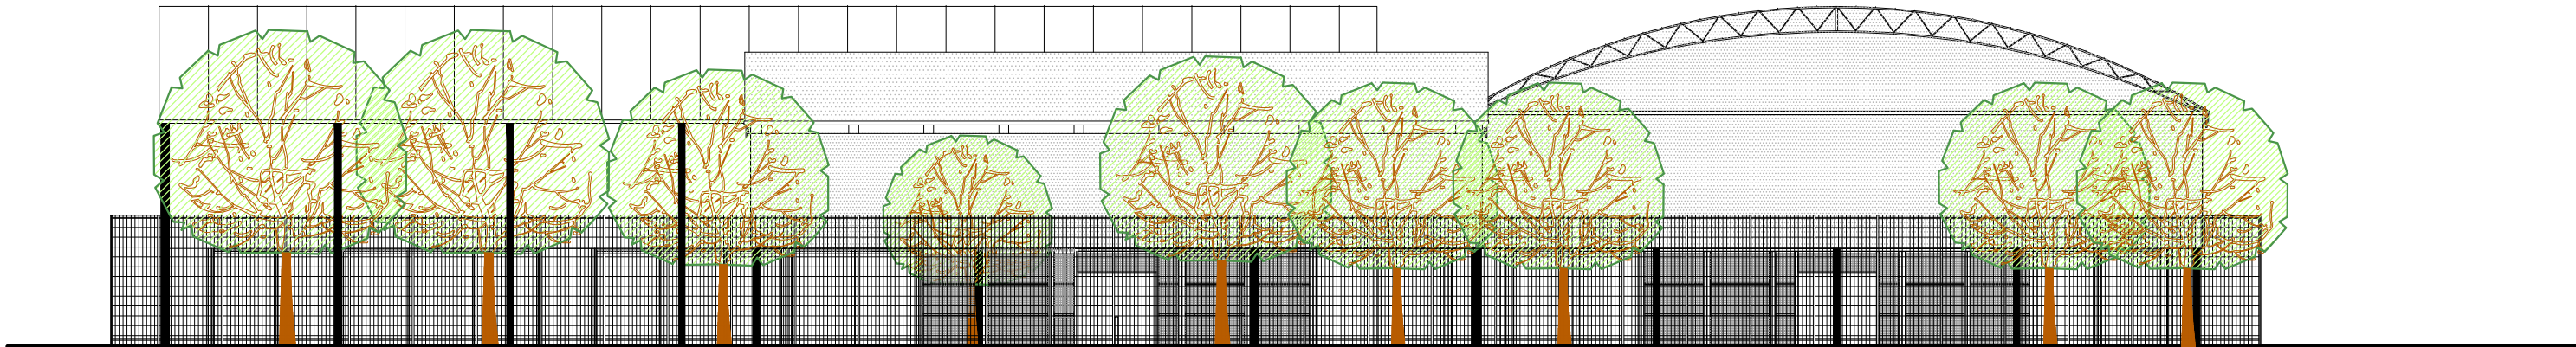

east facing rear elevation
showing perimeter fencing from Stoneham Lane as proposed
1:200

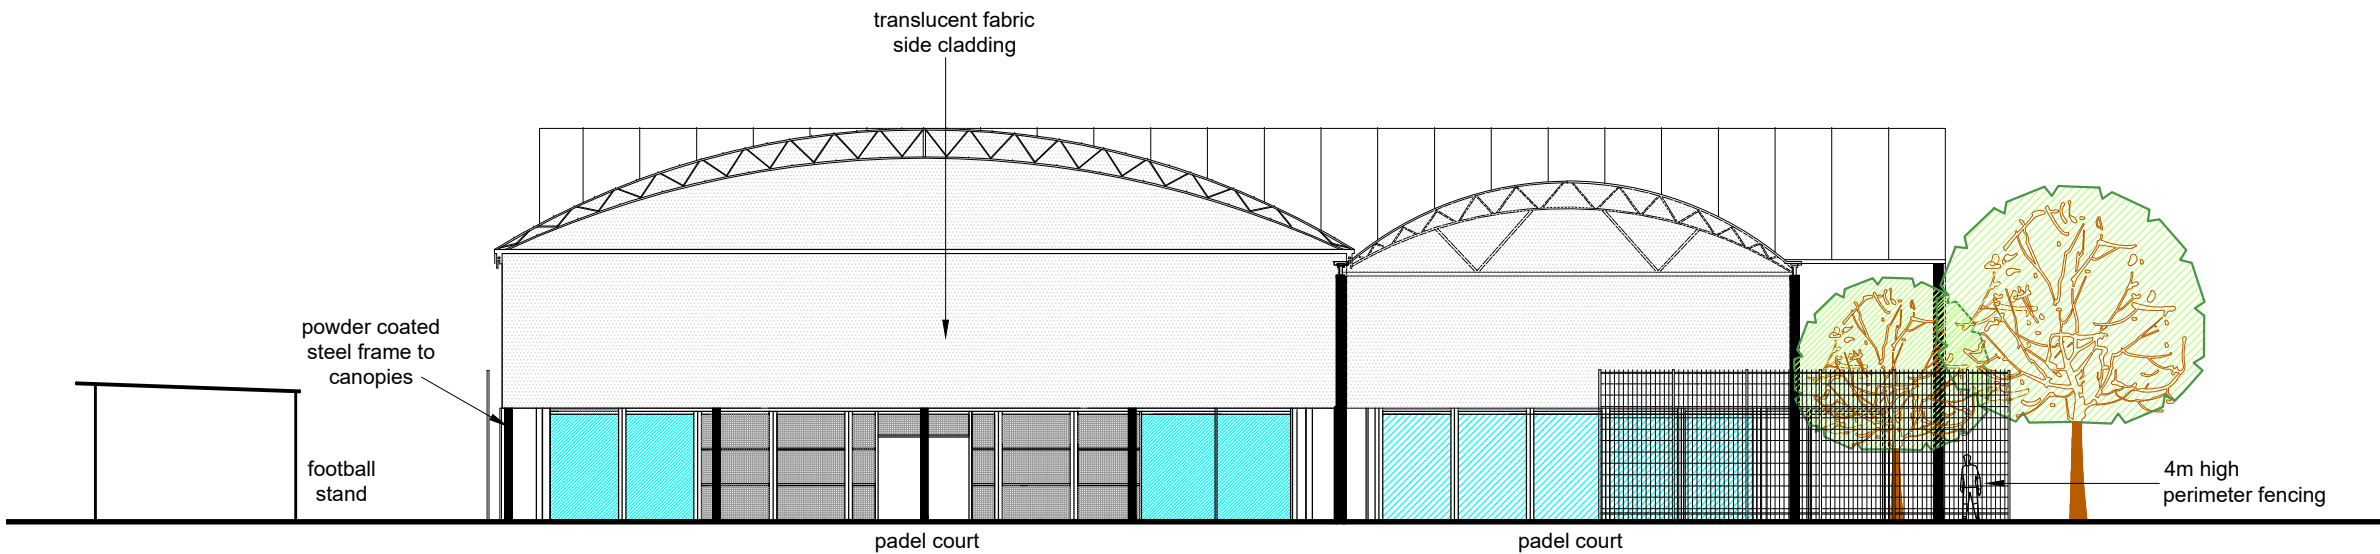

south facing side elevation
as proposed 1:200

 



T: 01799 522686 M: 07825 363274

client
EASTLEIGH FOOTBALL CLUB

property
SILVERLAKE STADIUM
STONEHAM LANE, EASTLEIGH, SO50 9HT

project
PROPOSED PADEL COURTS

drawing
PADEL COURT ELEVATIONS
AS PROPOSED

scale
1:200 @ A3

date
29-07-25

drawn
CRD

checked

drawing no.
EFC-001-005

revision